


East Elevation

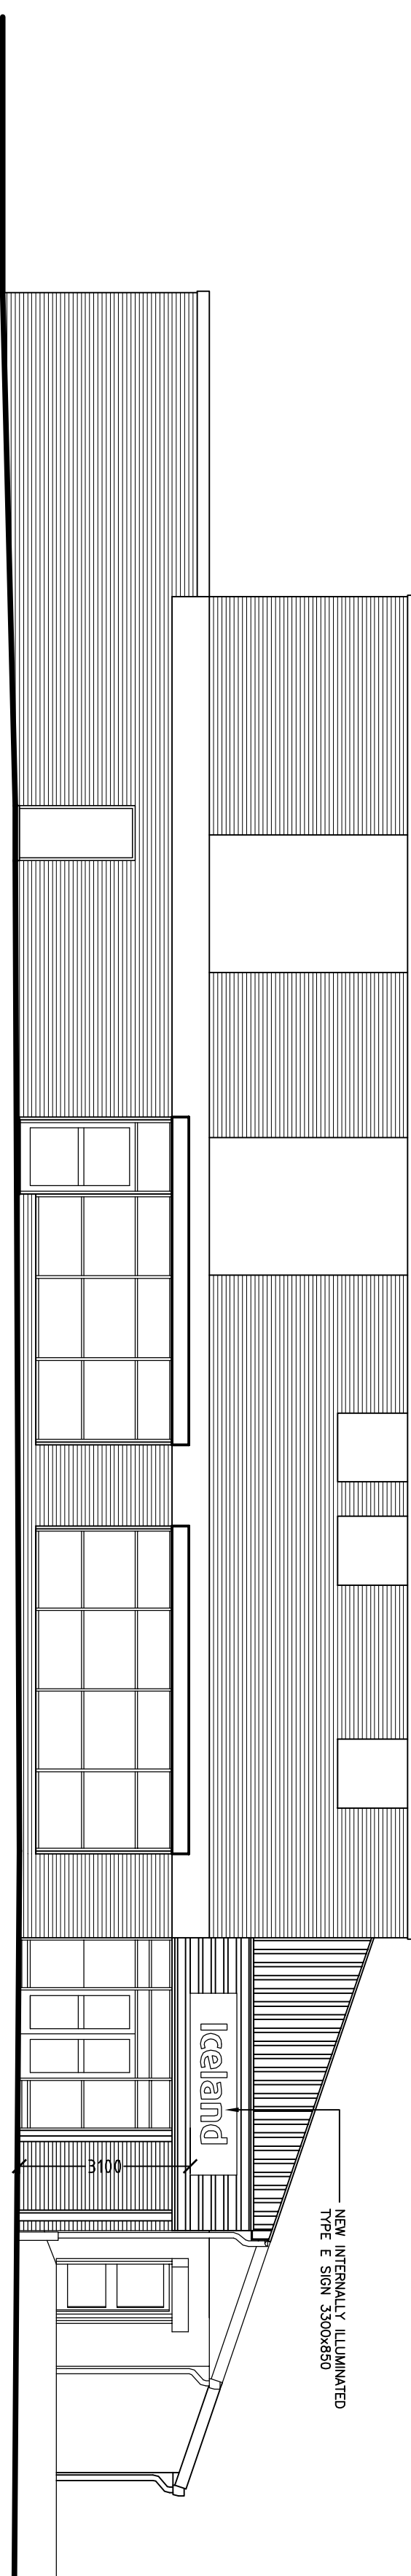

West Elevation

DATE	08/10/2012	SCALE	1:100
DRAWN	KEN	CHECKED	

