


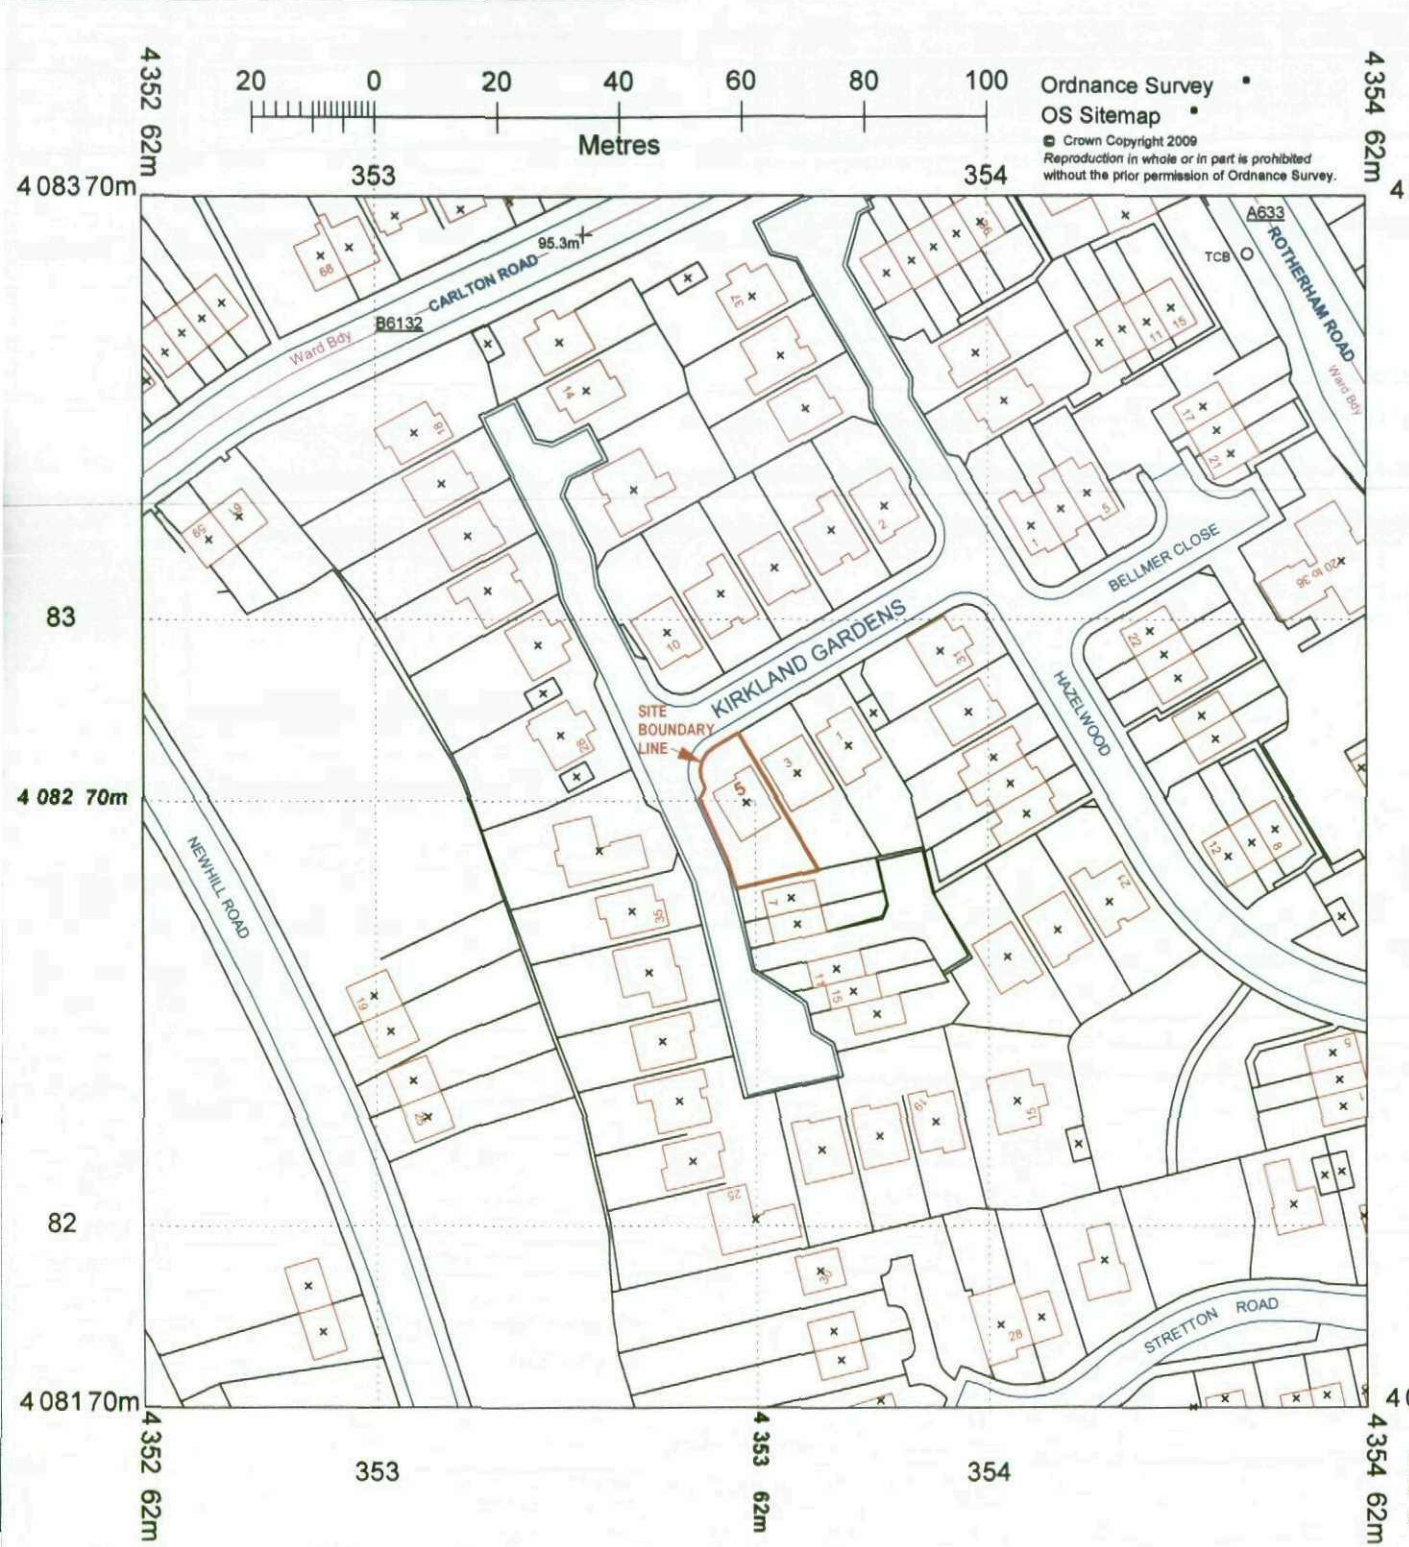

DRAWINGS ACCOMPANYING BMBC HOUSEHOLDER PLANNING APPLICATION

ORDINANCE SURVEY LOCATION SITEMAP

Drawing No. **MT-X01.** Site Location Plan. (This drawing)
Scale 1:1,250 @ A4

SURVEY DRAWINGS OF EXISTING

Drawing No. **MT-X02.** Existing Site Plan.
Scale 1:200 @ A4

Drawing No. **MT-X03.** Existing Ground Floor Plan.
Scale 1:100 @ A4

Drawing No. **MT-X04.** Existing First Floor Plan.
Scale 1:100 @ A4

Drawing No. **MT-X05.** Existing N & S Elevations.
Scale 1:100 @ A4

Drawing No. **MT-X06.** Existing E & W Elevations.
Scale 1:100 @ A4

DESIGN DRAWINGS OF PROPOSED CONSERVATORY

Drawing No. **MT-D01.** Proposed Site Plan.
Scale 1:200 @ A4


Drawing No. **MT-D02.** Proposed Ground Floor Plan.
Scale 1:100 @ A4

Drawing No. **MT-D03.** Proposed First Floor Plan.
Scale 1:100 @ A4

Drawing No. **MT-D04.** Proposed N & S Elevations.
Scale 1:100 @ A4

Drawing No. **MT-D05.** Proposed E & W Elevations.
Scale 1:100 @ A4

Proposed conservatory to rear of existing residence for Mark Traynor, 5 Kirkland Gardens, Monk Bretton, Barnsley, South Yorkshire S71 2GD
Site Location Plan. Scale 1:1250 Date Feb 2009 DRAWING NO. MT-X01

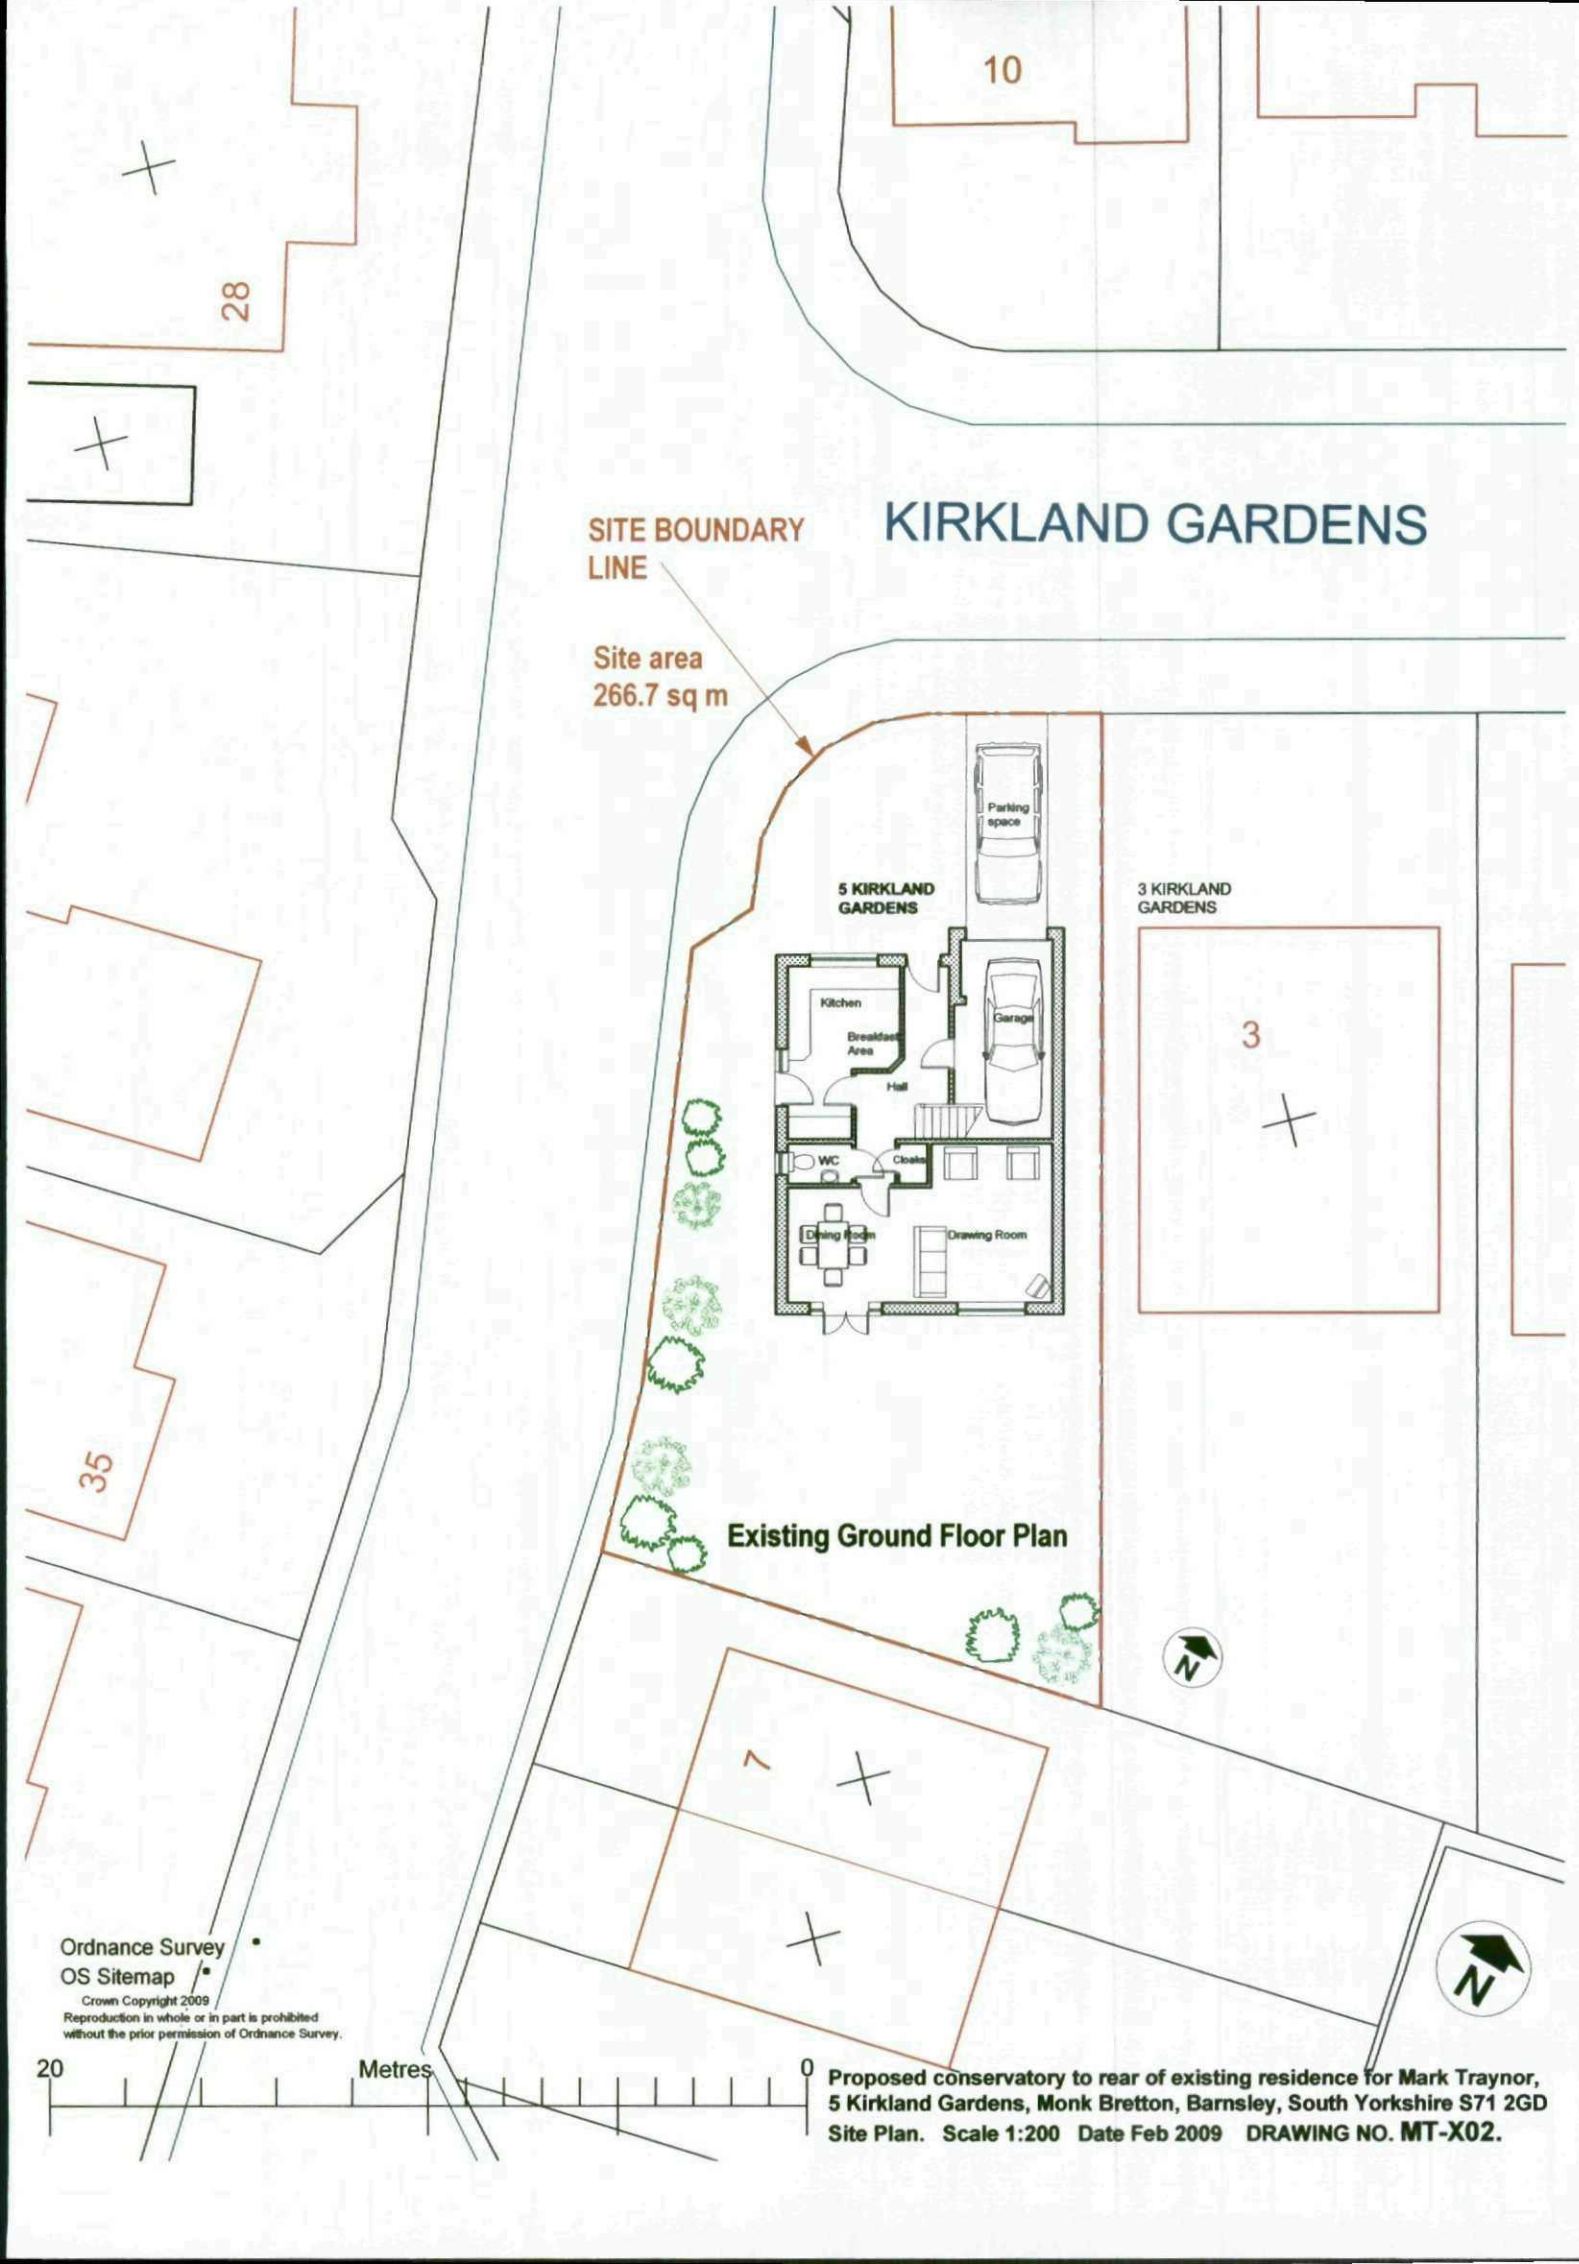

Proposed conservatory to rear of existing residence for Mark Traynor, 5 Kirkland Gardens, Monk Bretton, Barnsley, South Yorkshire S71 2GD

Site Plan. Scale 1:200 Date Feb 2009 DRAWING NO. MT-X02.


KIRKLAND GARDENS

SITE BOUNDARY LINE
Site area 266.7 sq m

Parking space

5 KIRKLAND GARDENS

3 KIRKLAND GARDENS

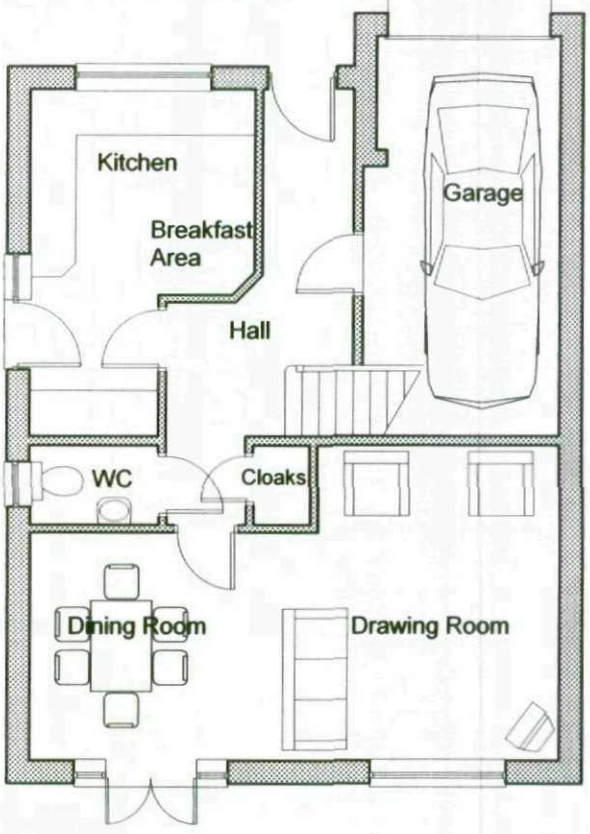

Existing Ground Floor Plan

Overall Ground Floor Plan Area = 73.72 sq. m.


N

Proposed conservatory to rear of existing residence for Mark Traynor,
5 Kirkland Gardens, Monk Bretton, Barnsley, South Yorkshire S71 2GD
Existing Ground Floor Plan. Scale 1:100 Date Feb 2009 DRAWING NO. MT-X03.

KIRKLAND GARDENS

SITE BOUNDARY LINE
Site area 266.7 sq m

5 KIRKLAND GARDENS

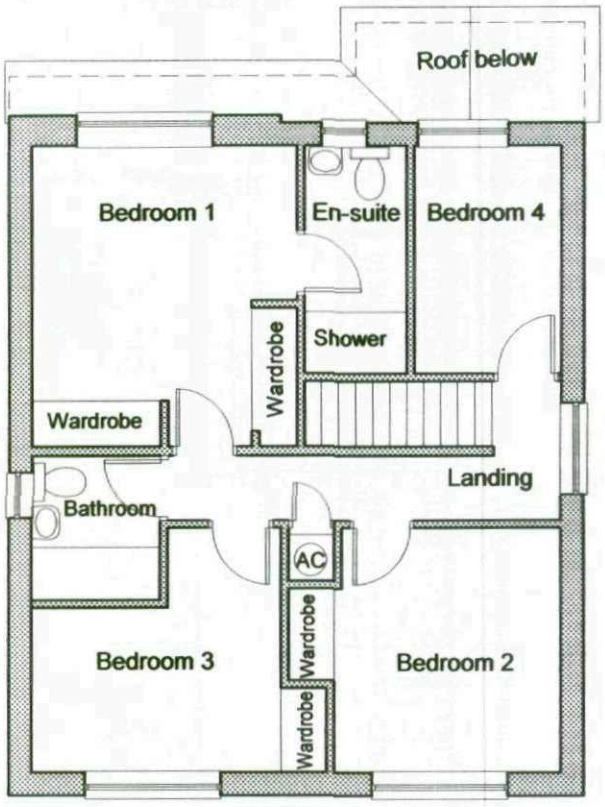

3 KIRKLAND GARDENS

Existing First Floor Plan

Overall First Floor Plan Area = 66.88 sq. m.

N

Proposed conservatory to rear of existing residence for Mark Traynor, 5 Kirkland Gardens, Monk Bretton, Barnsley, South Yorkshire S71 2GD
Existing First Floor Plan. Scale 1:100 Date Feb 2009 DRAWING NO. MT-X04




Existing North (Front) Elevation




Existing South (Rear) Elevation

Proposed conservatory to rear of existing residence for Mark Traynor,
5 Kirkland Gardens, Monk Bretton, Barnsley, South Yorkshire S71 2GD
Existing N & S Elevations . Scale 1:100 Date Feb 2009 DRAWING NO. MT-X05

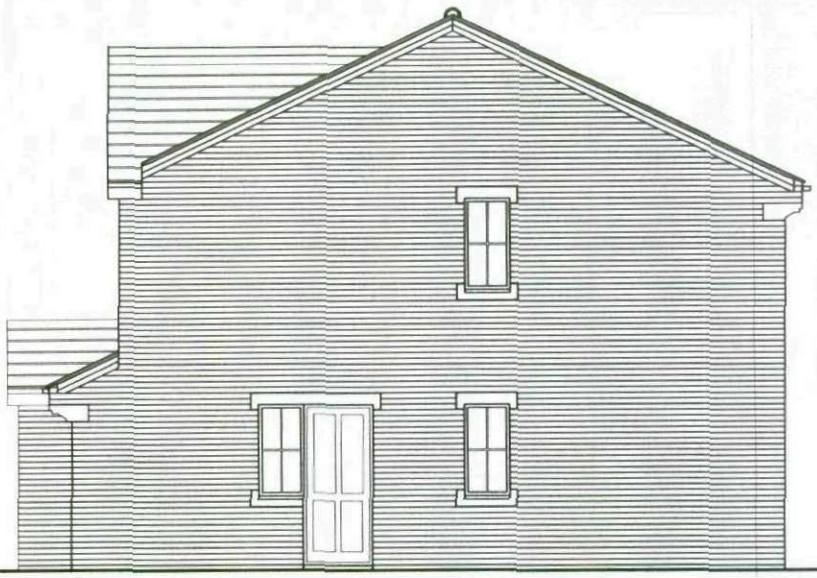


Existing West (Side) Elevation

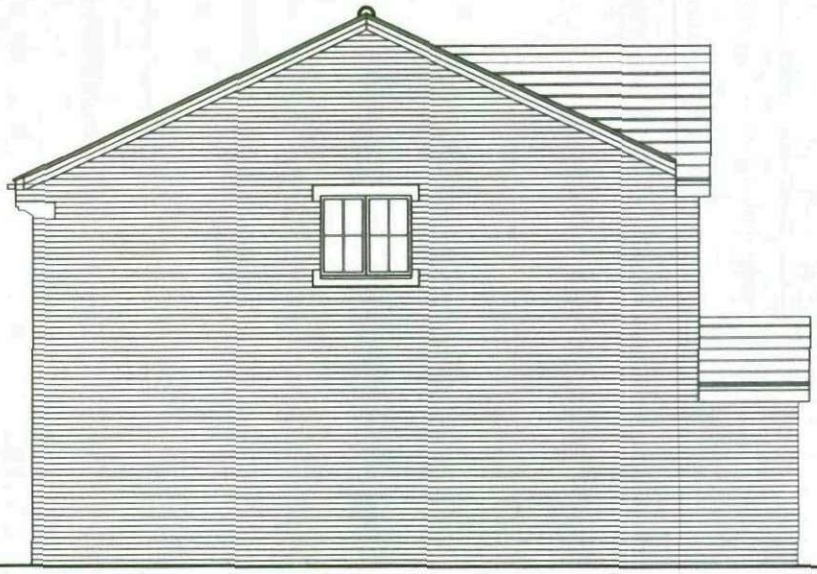


Existing East (Side) Elevation

Proposed conservatory to rear of existing residence for Mark Traynor,
5 Kirkland Gardens, Monk Bretton, Barnsley, South Yorkshire S71 2GD
Existing E & W Elevations . Scale 1:100 Date Feb 2009 DRAWING NO. MT-X06

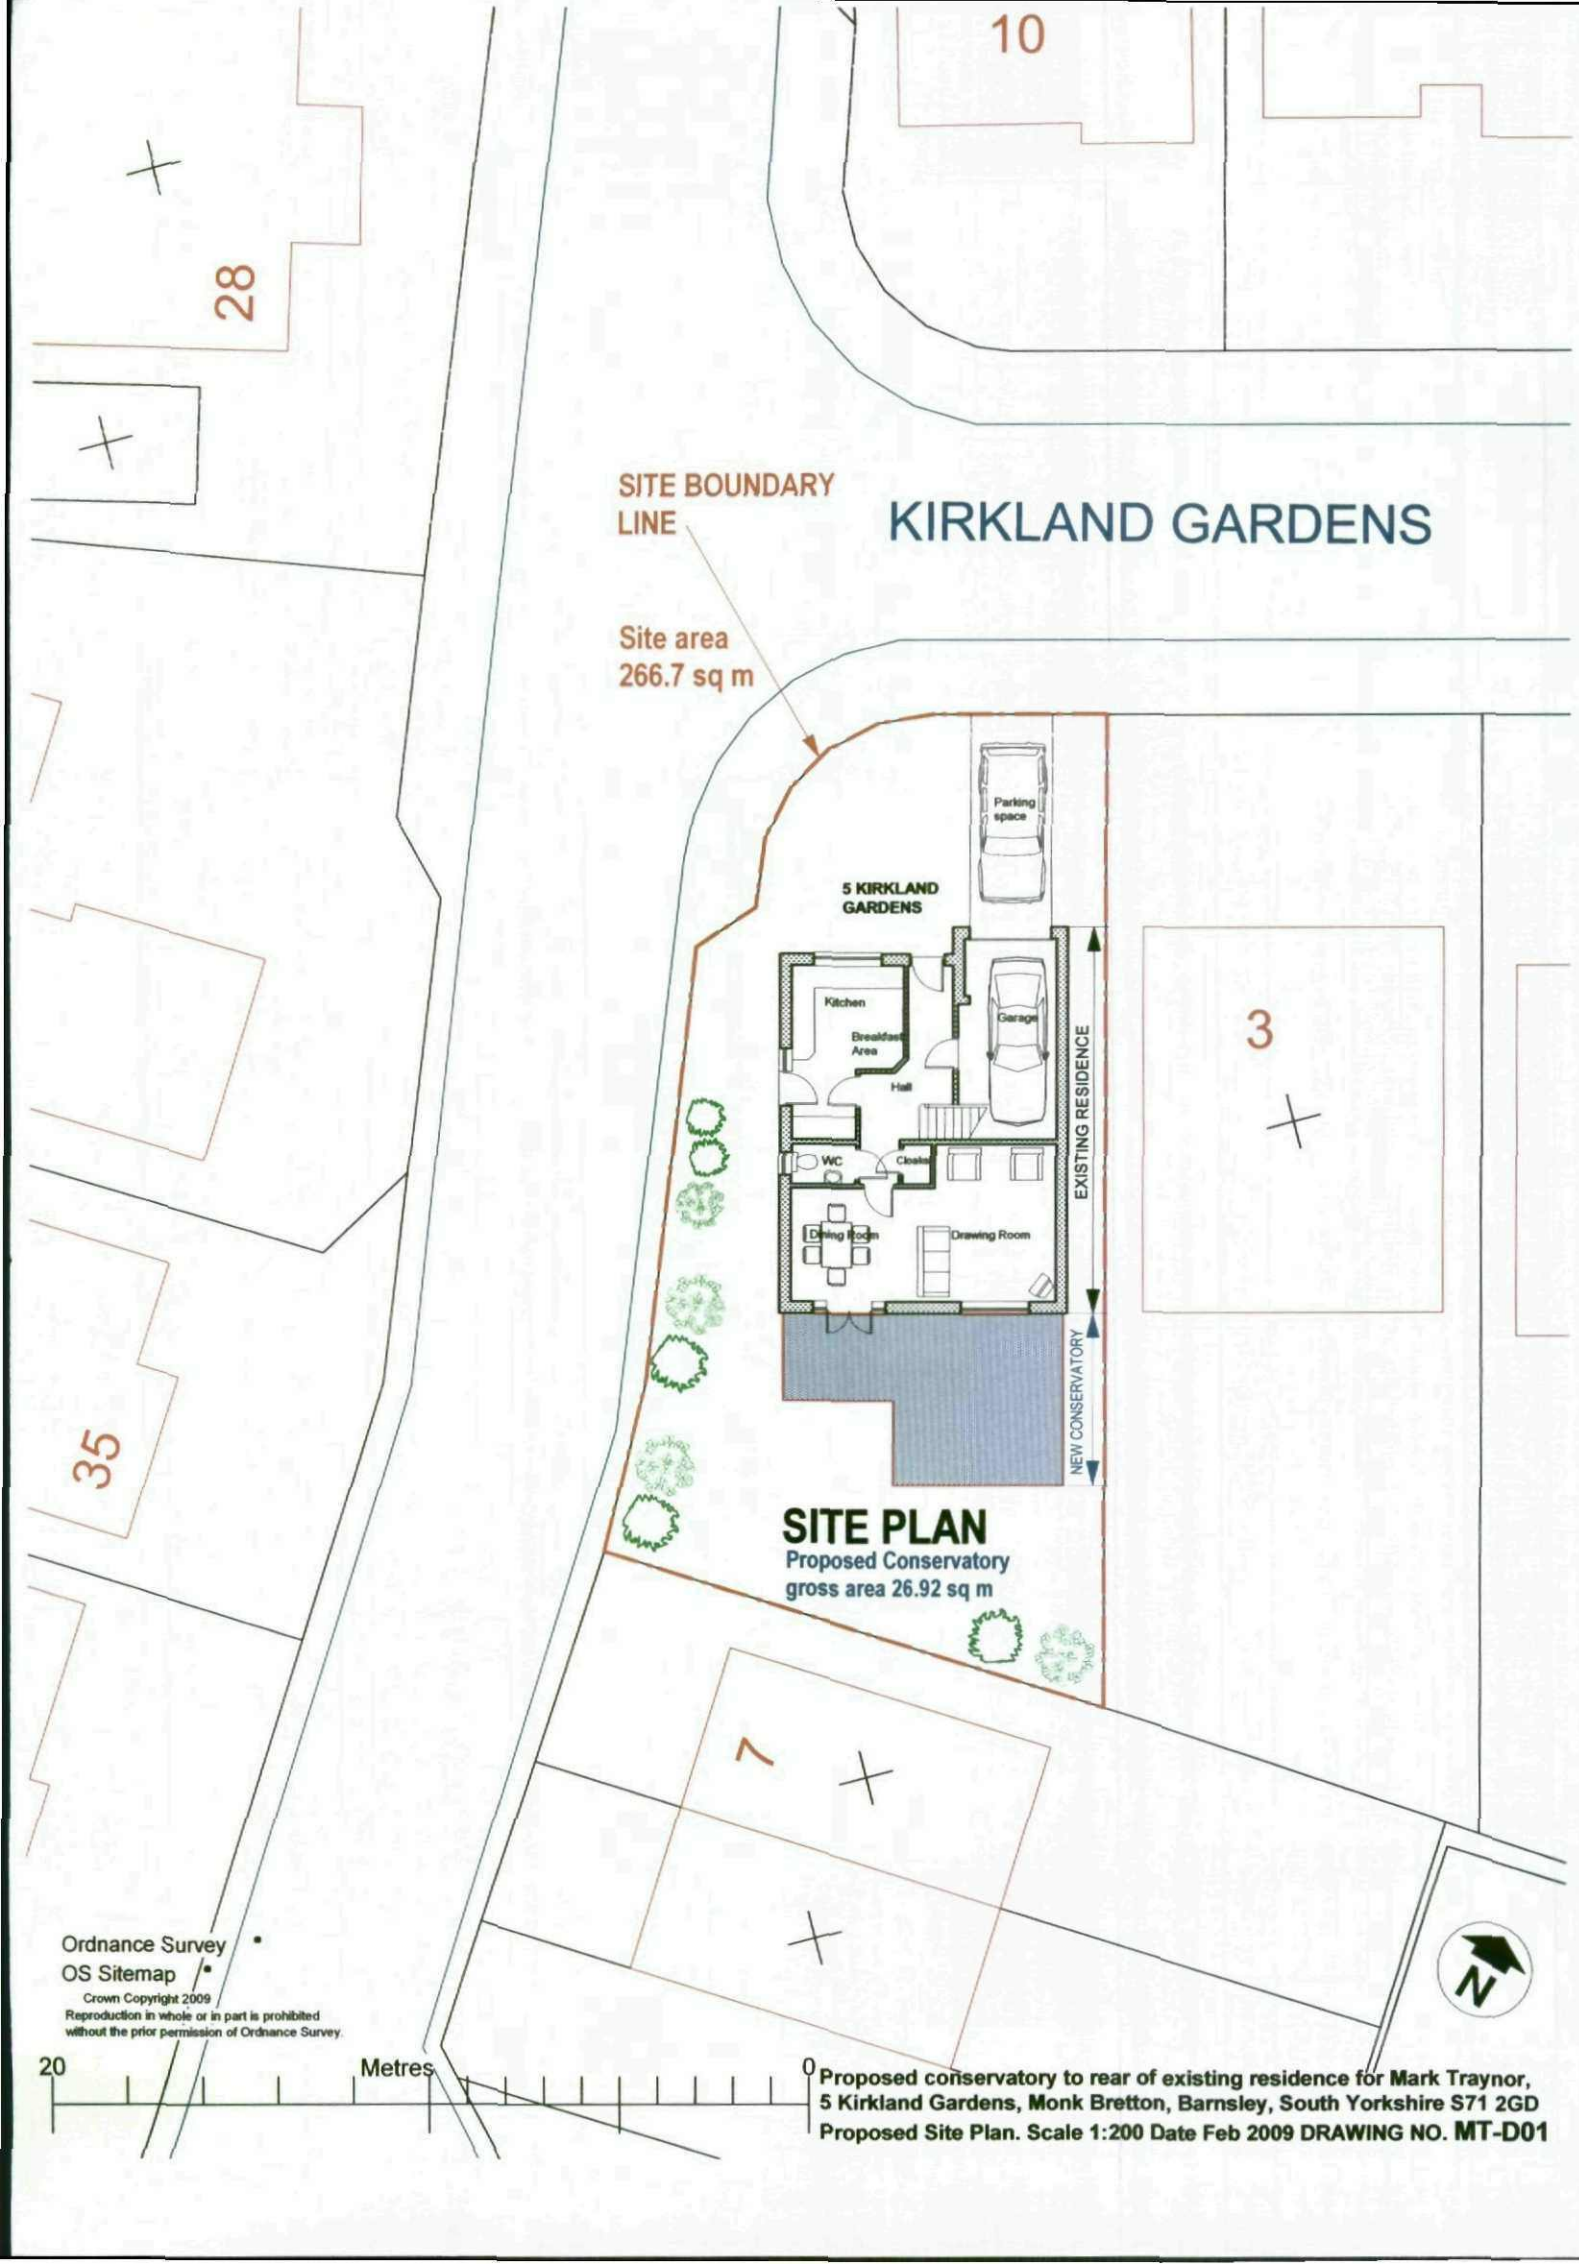

Proposed conservatory to rear of existing residence for Mark Traynor, 5 Kirkland Gardens, Monk Bretton, Barnsley, South Yorkshire S71 2GD

Proposed Site Plan. Scale 1:200 Date Feb 2009 DRAWING NO. **MT-D01**

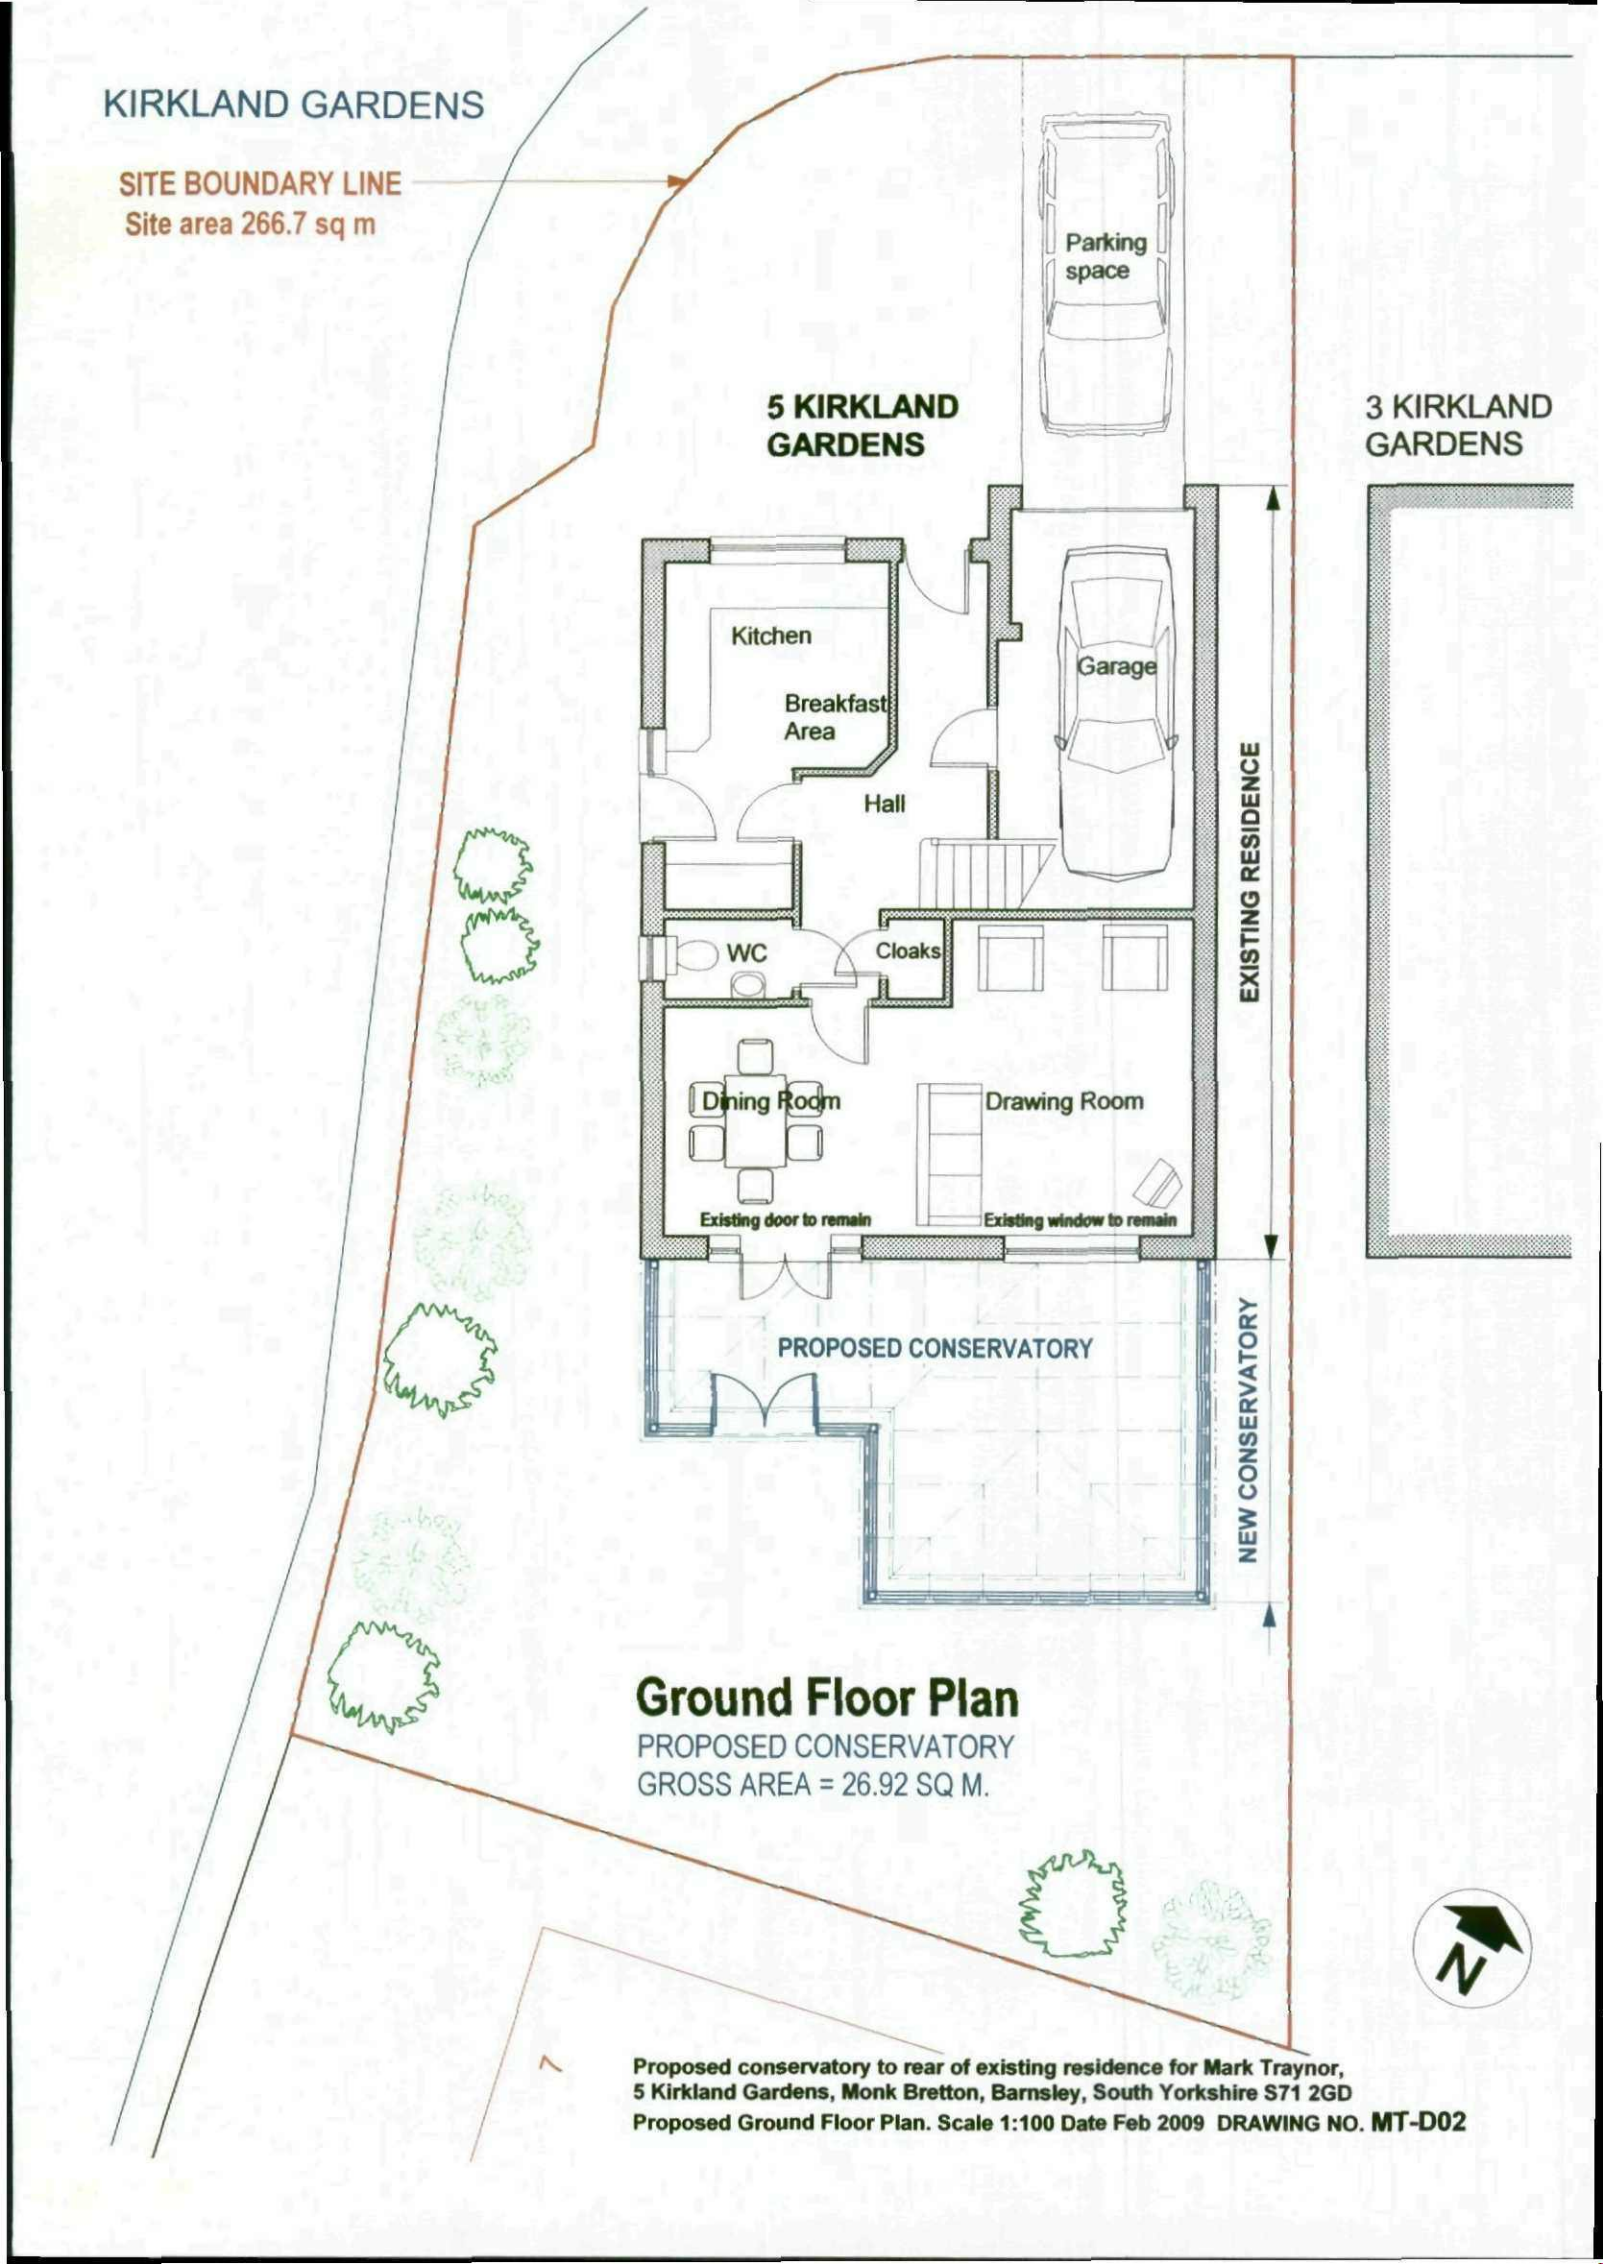

Ground Floor Plan

PROPOSED CONSERVATORY
GROSS AREA = 26.92 SQ M.


Proposed conservatory to rear of existing residence for Mark Traynor, 5 Kirkland Gardens, Monk Bretton, Barnsley, South Yorkshire S71 2GD
Proposed Ground Floor Plan. Scale 1:100 Date Feb 2009 DRAWING NO. MT-D02

KIRKLAND GARDENS

SITE BOUNDARY LINE
Site area 266.7 sq m

5 KIRKLAND GARDENS

3 KIRKLAND GARDENS

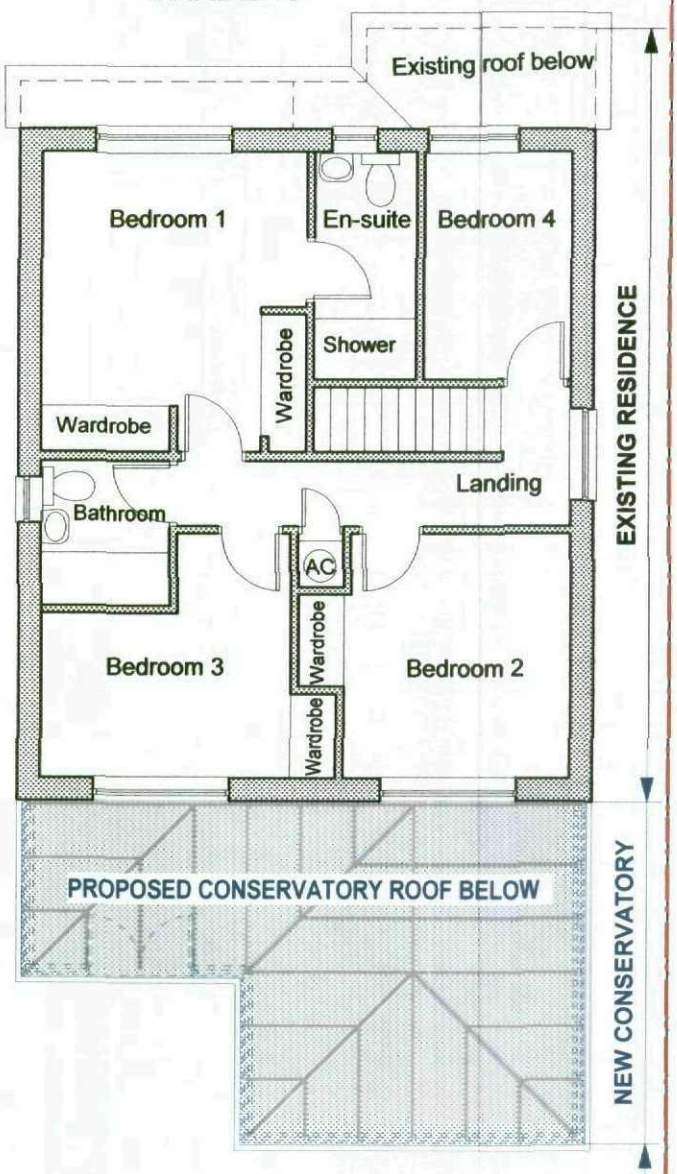

First Floor Plan

N

Proposed conservatory to rear of existing residence for Mark Traynor,
5 Kirkland Gardens, Monk Bretton, Barnsley, South Yorkshire S71 2GD
Proposed First Floor Plan. Scale 1:100 Date Feb 2009 DRAWING NO. MT-D03



Existing North (Front) Elevation

To remain as existing



Proposed South (Rear) Elevation

NEW BRICKWORK AND FINISHES TO MATCH EXISTING

Proposed conservatory to rear of existing residence for Mark Traynor,
5 Kirkland Gardens, Monk Bretton, Barnsley, South Yorkshire S71 2GD
Proposed N & S Elevations . Scale 1:100 Date Feb 2009 DRAWING NO. MT-D04



Proposed West (Side) Elevation

NEW BRICKWORK AND FINISHES TO MATCH EXISTING



NEW BRICKWORK AND FINISHES TO MATCH EXISTING

Proposed East (Side) Elevation

Proposed conservatory to rear of existing residence for Mark Traynor, 5 Kirkland Gardens, Monk Bretton, Barnsley, South Yorkshire S71 2GD

Proposed E & W Elevations . Scale 1:100 Date Feb 2009 DRAWING NO. MT-D05