

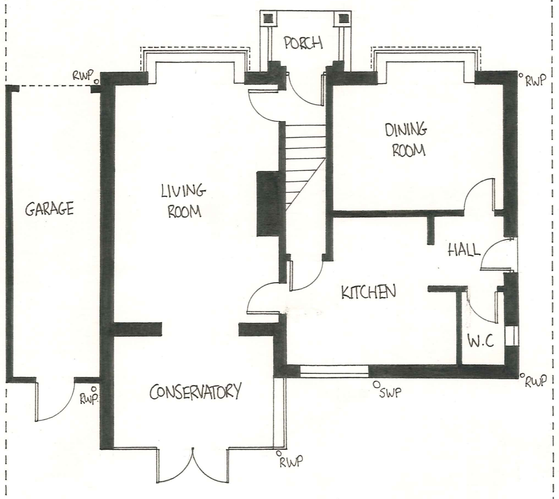



PROPOSED GROUND FLOOR PLAN - SCALE 1:100

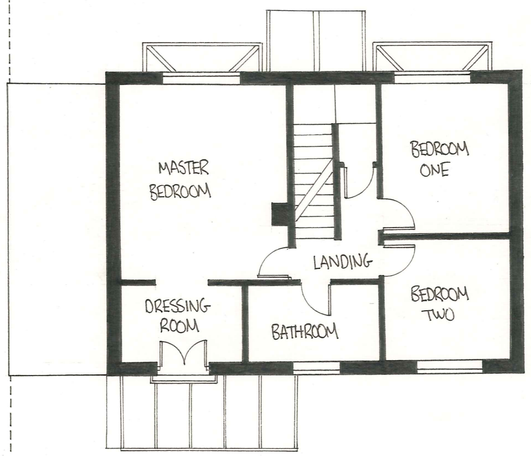

PROPOSED FIRST FLOOR PLAN - SCALE 1:100

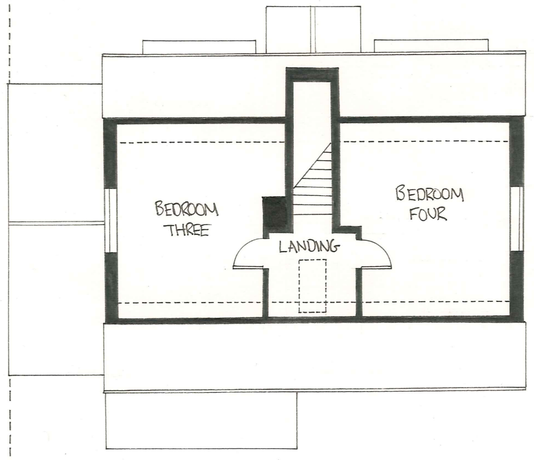


PROPOSED SECOND FLOOR PLAN - SCALE 1:100

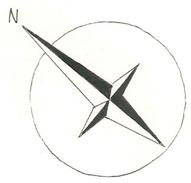

DRAWING TITLE	PROPOSED FLOOR PLANS
DRAWING Nº : 003	REV : A
22 WADDINGTON RD POGMOOR BARNSLEY	SCALE :1:100@A2
	AUTHOR : CF
	DATE :26th JUL 15



PROPOSED FRONT / EAST ELEVATION - SCALE 1:50

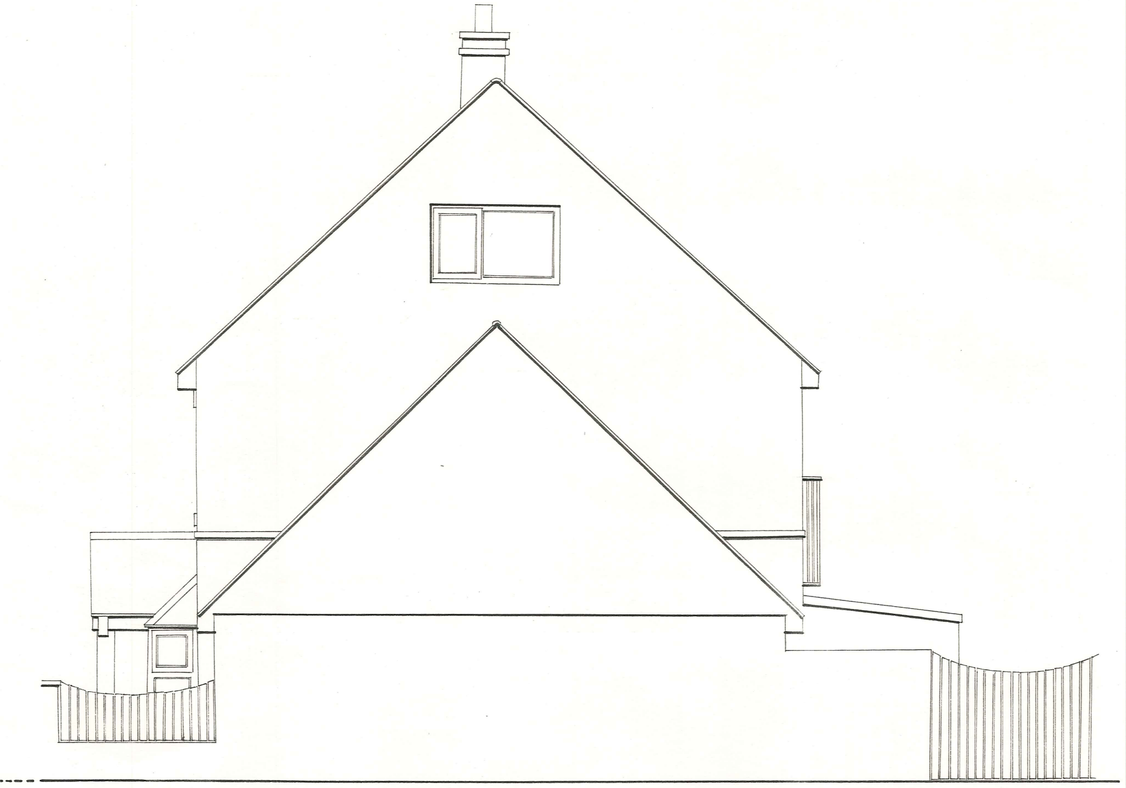

PROPOSED SIDE / NORTH ELEVATION - SCALE 1:50

DRAWING TITLE : PROPOSED ELEVATIONS 1	
DRAWING N°: 004	REV : A
22 WADDINGTON RD POGMOOR BARNSLEY	SCALE : 1:50 @ A2 AUTHOR : CF DATE : 14th AUG 15




PROPOSED REAR/WEST ELEVATION SCALE 1:50




PROPOSED SIDE/SOUTH ELEVATION - SCALE 1:50

DRAWING TITLE : PROPOSED ELEVATIONS 2	
DRAWING Nº : 005	REV : A
22 WADDINGTON RD POGMOOR BARNSLEY	SCALE : 1:50@A2 AUTHOR : CF DATE : 14th AUG 15

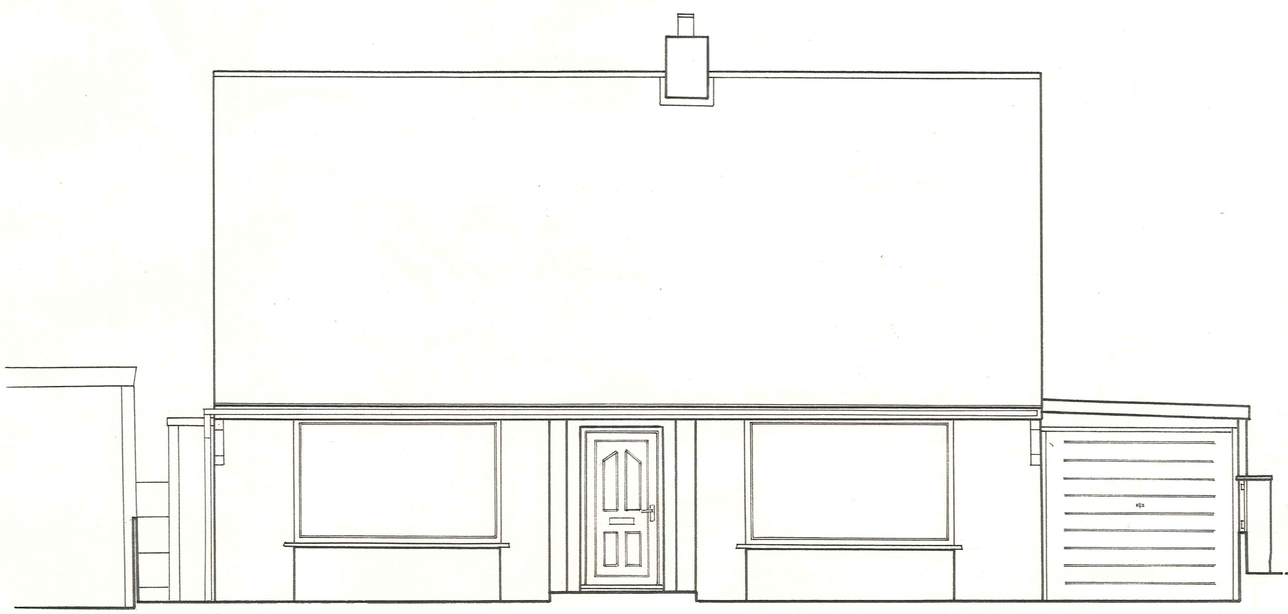


EXISTING FRONT/EAST ELEVATION - SCALE 1:50

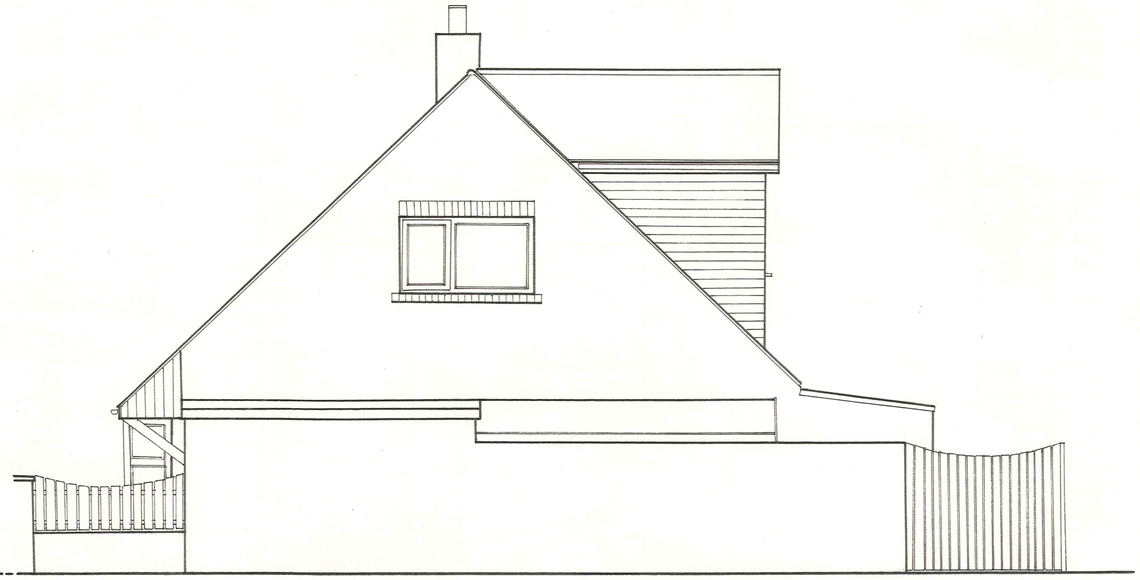

EXISTING SIDE/NORTH ELEVATION-SCALE 1:50




EXISTING REAR/WEST ELEVATION - SCALE 1:50

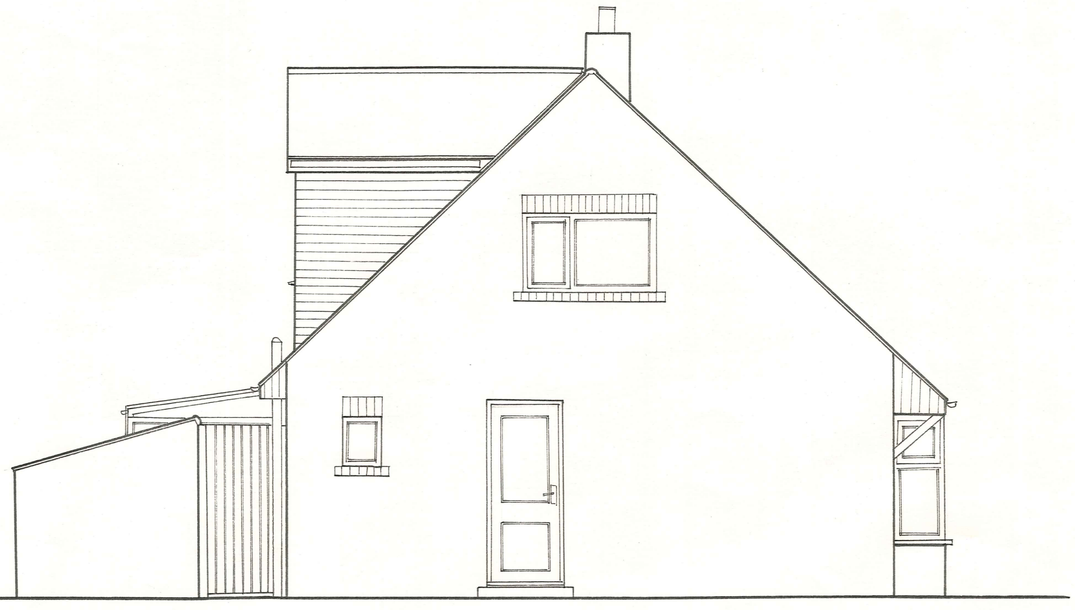


EXISTING SIDE/SOUTH ELEVATION - SCALE 1:50


DRAWING TITLE :	EXISTING ELEVATIONS
DRAWING No : 002	REV : A
22 WADDINGTON RD FOGMOOR BARNSLEY	SCALE : 1:50 @ A2 AUTHOR : CF DATE : 26TH JUL 15

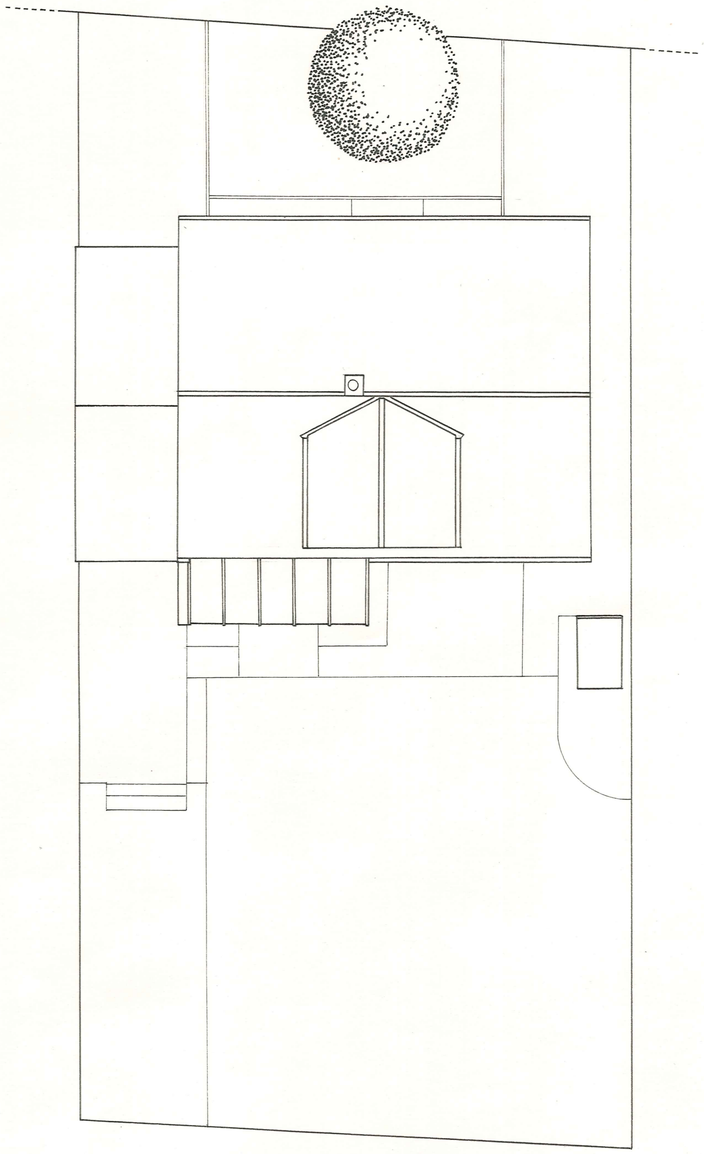


SITE PLAN - SCALE 1:100

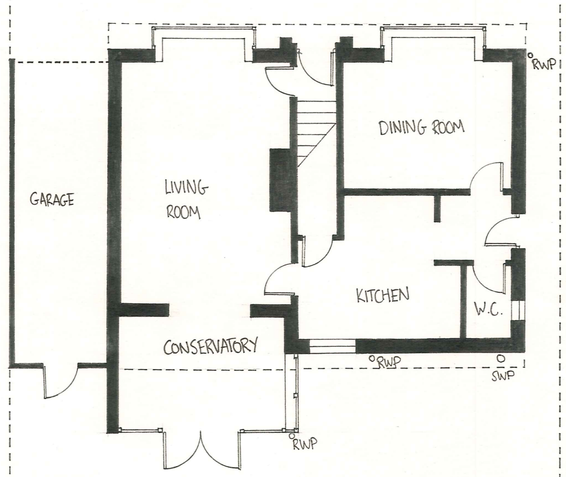

FIRST FLOOR PLAN - SCALE 1:100

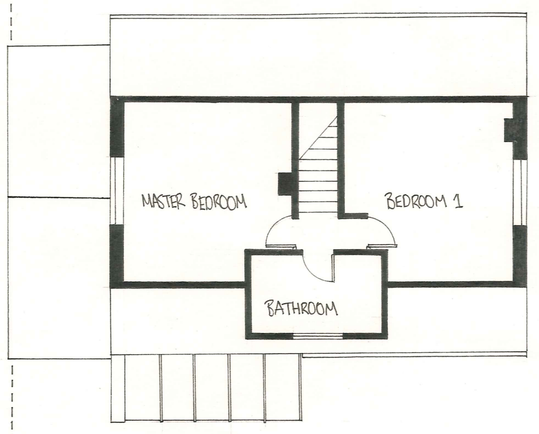

FIRST FLOOR PLAN - SCALE 1:100

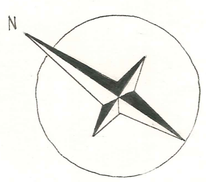

ORIENTATION

DRAWING TITLE		SITE + FLOOR PLANS	
DRAWING Nº	001	REV	A
22 WADDINGTON RD POGMOOR BARNSLEY		SCALE	1:100 @ A2
		AUTHOR	CF
		DATE	25th JUN 15