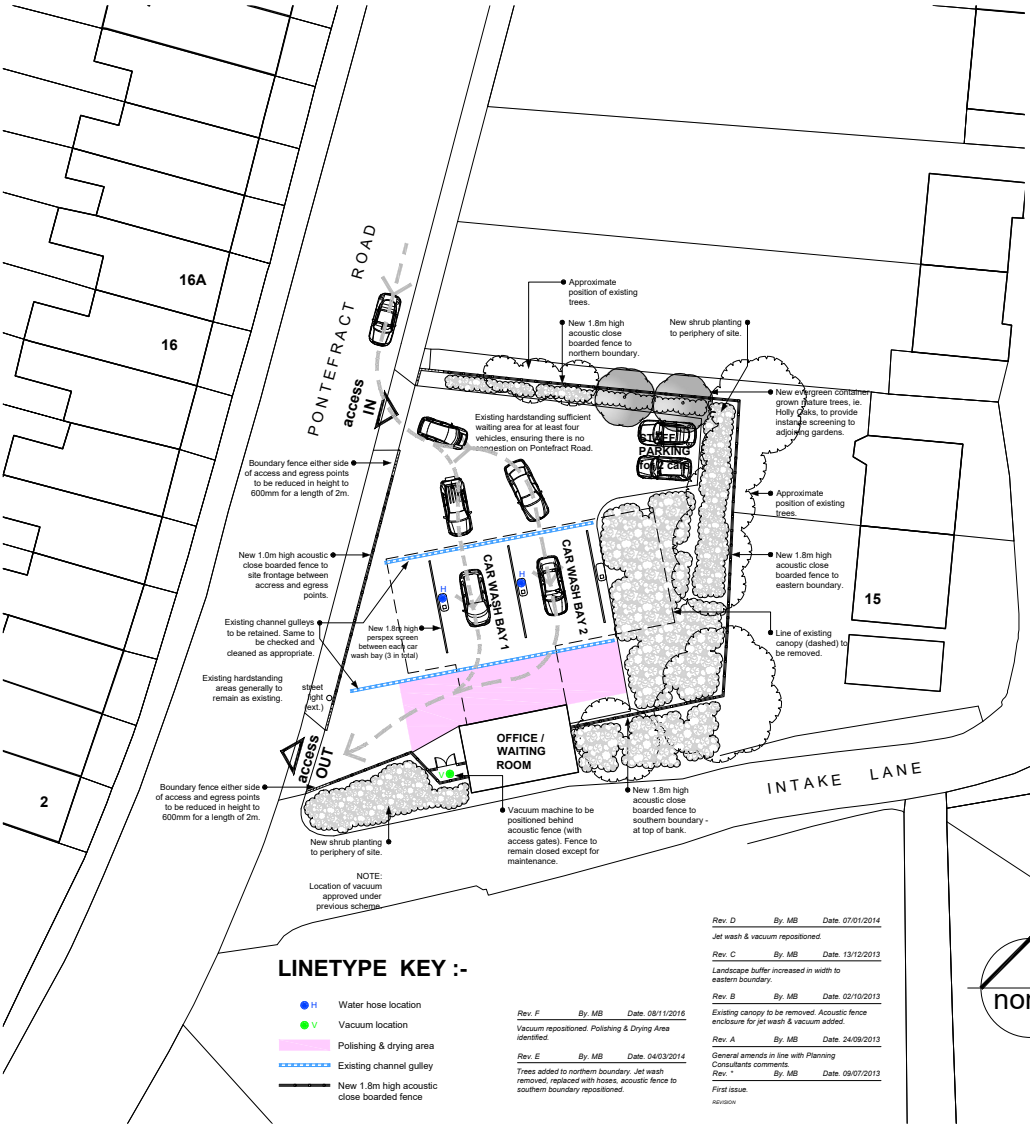


LINETYPE KEY :-

- H — Water hose location
- V — Vacuum location
- Polishing & drying area
- Existing channel gulley
- New 1.8m high acoustic close boarded fence

Rev. F	By. MB	Date. 08/11/2016

Vacuum repositioned. Polishing & Drying Area identified.

Rev. E	By. MB	Date. 04/03/2014

Trees added to northern boundary. Jet wash removed, replaced with hoses, acoustic fence to southern boundary repositioned.

Rev. D	By. MB	Date. 07/01/2014

Jet wash & vacuum repositioned.

Rev. C	By. MB	Date. 13/12/2013

Landscape buffer increased in width to eastern boundary.

Rev. B	By. MB	Date. 02/10/2013

Existing canopy to be removed. Acoustic fence enclosure for jet wash & vacuum added.


Rev. A	By. MB	Date. 24/09/2013

General amends in line with Planning Consultants comments.

Rev. *	By. MB	Date. 09/07/2013

First issue.

REVISION

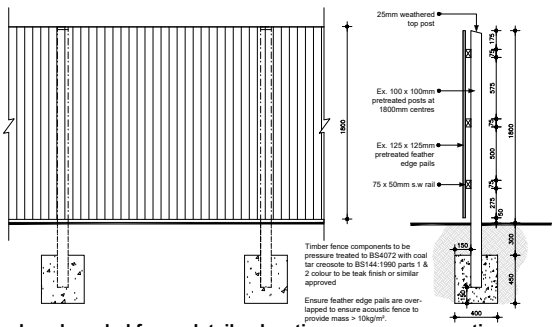

close boarded fence detail - elevation - section

scale 1:20



location plan

scale 1:1250

site plan

scale 1:200

TITLE
SCHEME AS PROPOSED

PROJECT
HAND CAR-WASH

AT
THE STAR GARAGE
PONTEFRACT ROAD
BARNSLEY S72 8AY

FOR
MR J MASON

SCALE (A2)	DATE	DRAWN
1:20 / 1:200 / 1:1250	JULY. 2012	MB

PROJECT NO	DRAWING NO	REVISION
2109	01	F

Chris Gothard Associates Ltd.
architectural design
Queens Tower Lodge 77-79 East Bank Road Sheffield S2 3PX
Email: chrisgothard@btconnect.com Tel: (0114) 2750263 Fax: (0114) 2739837

© COPYRIGHT EXISTS ON THE DESIGNS AND INFORMATION SHOWN ON THIS DRAWING
All dimensions to be verified on site prior to commencing any work DO NOT SCALE FROM DRAWING