| Drawing No. | Rev No. |
|---|---|
| MBL001 -004 | |

SCALE BARS

1:100 1 2 3 4 5


1:200 2 4 6 8 10

1:500 5 10 15 20 25


1:1250 25 50

DO NOT SCALE: Contractor to check all dimensions and report any omissions or errors

NOTES

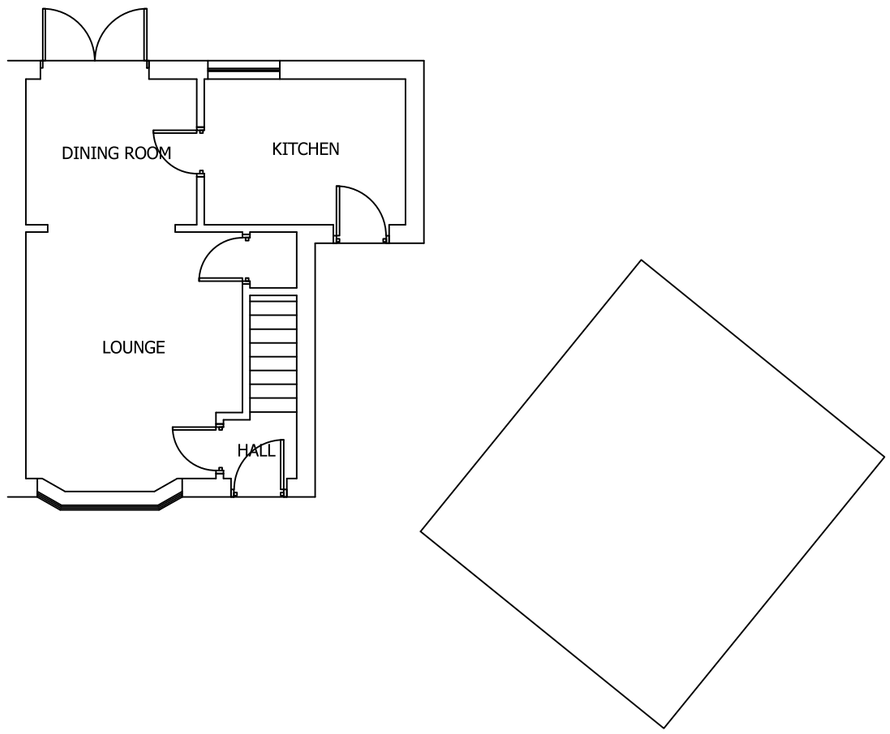


EXISTING GROUND FLOOR PLAN
SCALE 1:100 AT A3

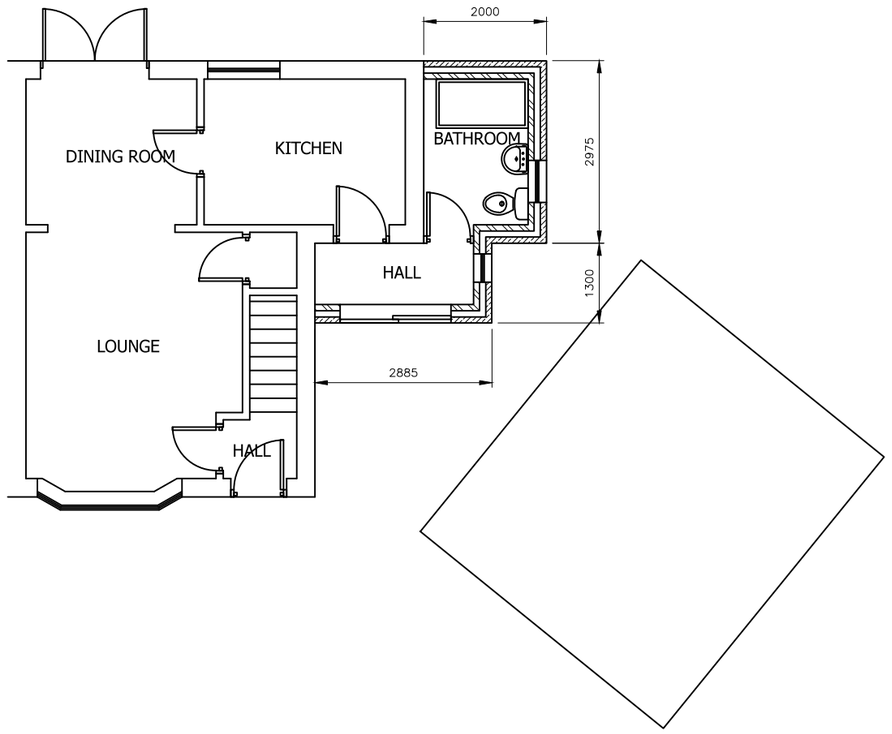


PROPOSED GROUND FLOOR PLAN
SCALE 1:100 AT A3

| Rev | Description | By | Chk | App | Date |
|---|---|---|---|---|---|

JRB DESIGNS Ltd
1 Saville Road
Cudworth
Barnsley
S72 8LT
Tel: 01226 383542
Fax: 01226 380078
Mob: 07970 541192
Email: john@jrbdesigns.co.uk

This drawing is copyright. © jrbdesigns Ltd.

Client

MR. B LATHAM

Drawing Title

PROPOSED PLANS

Address

12 THRUXTON CLOSE
CUDWORTH
BARNSLEY
S72 8NB

Project Title:

PROPOSED SINGLE STOREY SIDE EXTENSION

Purpose of Issue:

PLANNING

Drawing Status

FIRST ISSUE

| Scale at A3 | Drawn By | Date | |
|---|---|---|---|
| AS SHOWN | JRB | 12/03/2024 | |
| Checked By | Date | Approved By | Date |
| | 12/03/2024 | | 12/03/2024 |
| Project No. | Drawing No. | | Revision |
| MBL001 | 004 | | - |

APPROVAL [X] INFORMATION [ ] TENDER [ ] CONTRACT [ ] CONSTRUCTION [ ]