NOTES
Contractor must verify all dimensions on site before commencing any work or shop drawings.

Report any discrepancies before commencing work to the Architect. If this drawing exceeds the quantities taken in any way, the architects are to be informed before the work is initiated.

Only figured dimensions to be taken from this drawing. Do not scale off this drawing.

Drawings based on Ordnance Survey and/or existing record drawings - design and drawing content subject to Site Survey, Structural Survey, Site Investigations, Planning and Statutory Requirements and Approvals.

Work within the Construction (Design & Management) Regulations 2007 is not to start until a Health & Safety Plan has been produced.

This drawing is Copyright and must not be reproduced without consent of architecture 2B Ltd.

Rev.	Description	Drawn	Date	Ch'ked	Date

Multi Use Games Area

82 Parking Spaces
(inc 9 disabled)

Cycle Parking

New Annex

Coach drop off
deliveries

Pontefract Road

68 Parking Spaces
(inc 7 disabled)

Drop off Area

Priory Campus

Landscape realigned
to Pontefract road

Ambulance parking

Proposed new junction with
dedicated right turn

Public
House

Rotherham Road

Planning Issue

architecture | **2B**

Project

Proposed Annex
Priory Campus
Barnsley

Drawing Title:

Proposed Site Plan


Scale:	Date:	Drawn:	Checked:
1:500 @ A1	04/08/2010	ZM	

Drawing Number: **Revision:**

2009-521-010

Graphical House 2 Wharf Street
The Calls Leeds LS2 7EQ
t: 0113 2471 497
f: 0113 2456 850
www.architecture2B.com

RECEIVED
0 6 AUG 2010
CORPORATE
MAIL ROOM

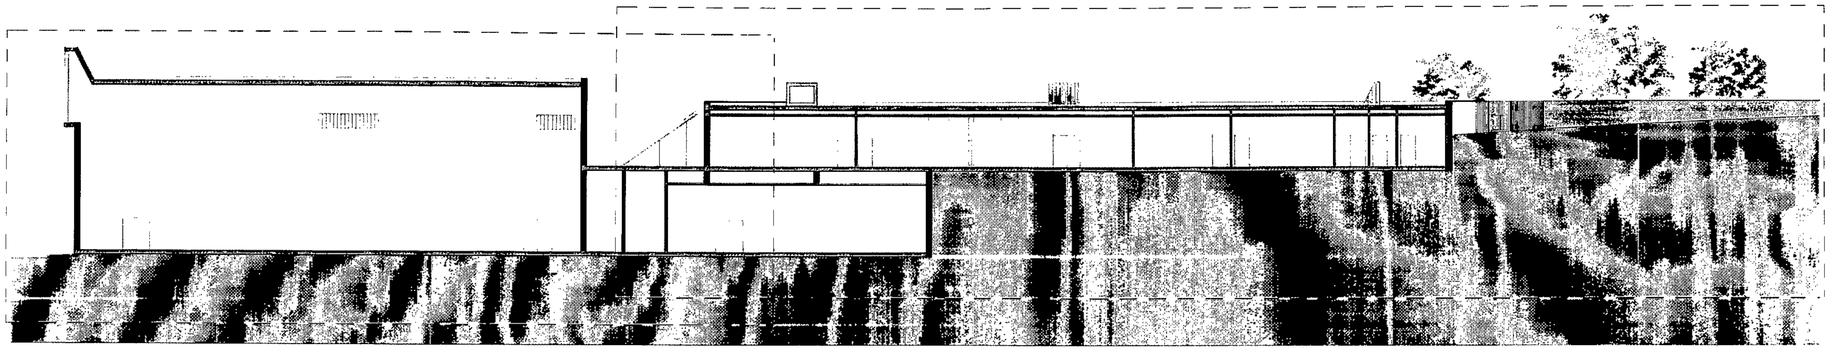

SITE SECTION @ 1:200

NOTES
Contractor must verify all dimensions on site before commencing any work or shop drawings.

Report any discrepancies before commencing work to the Architect. If this drawing exceeds the quantities taken in any way, the architects are to be informed before the work is initiated


Only figured dimensions to be taken from this drawing. Do not scale off this drawing.

Drawings based on Ordnance Survey and/or existing record drawings - design and drawing content subject to Site Survey, Structural Survey, Site Investigations, Planning and Statutory Requirements and Approvals.


Work within the Construction (Design & Management) Regulations 2007 is not to start until a Health & Safety Plan has been produced

This drawing is Copyright and must not be reproduced without consent of architecture 2B Ltd.

Rev.	Description	Drawn	Date	Chkd	Date

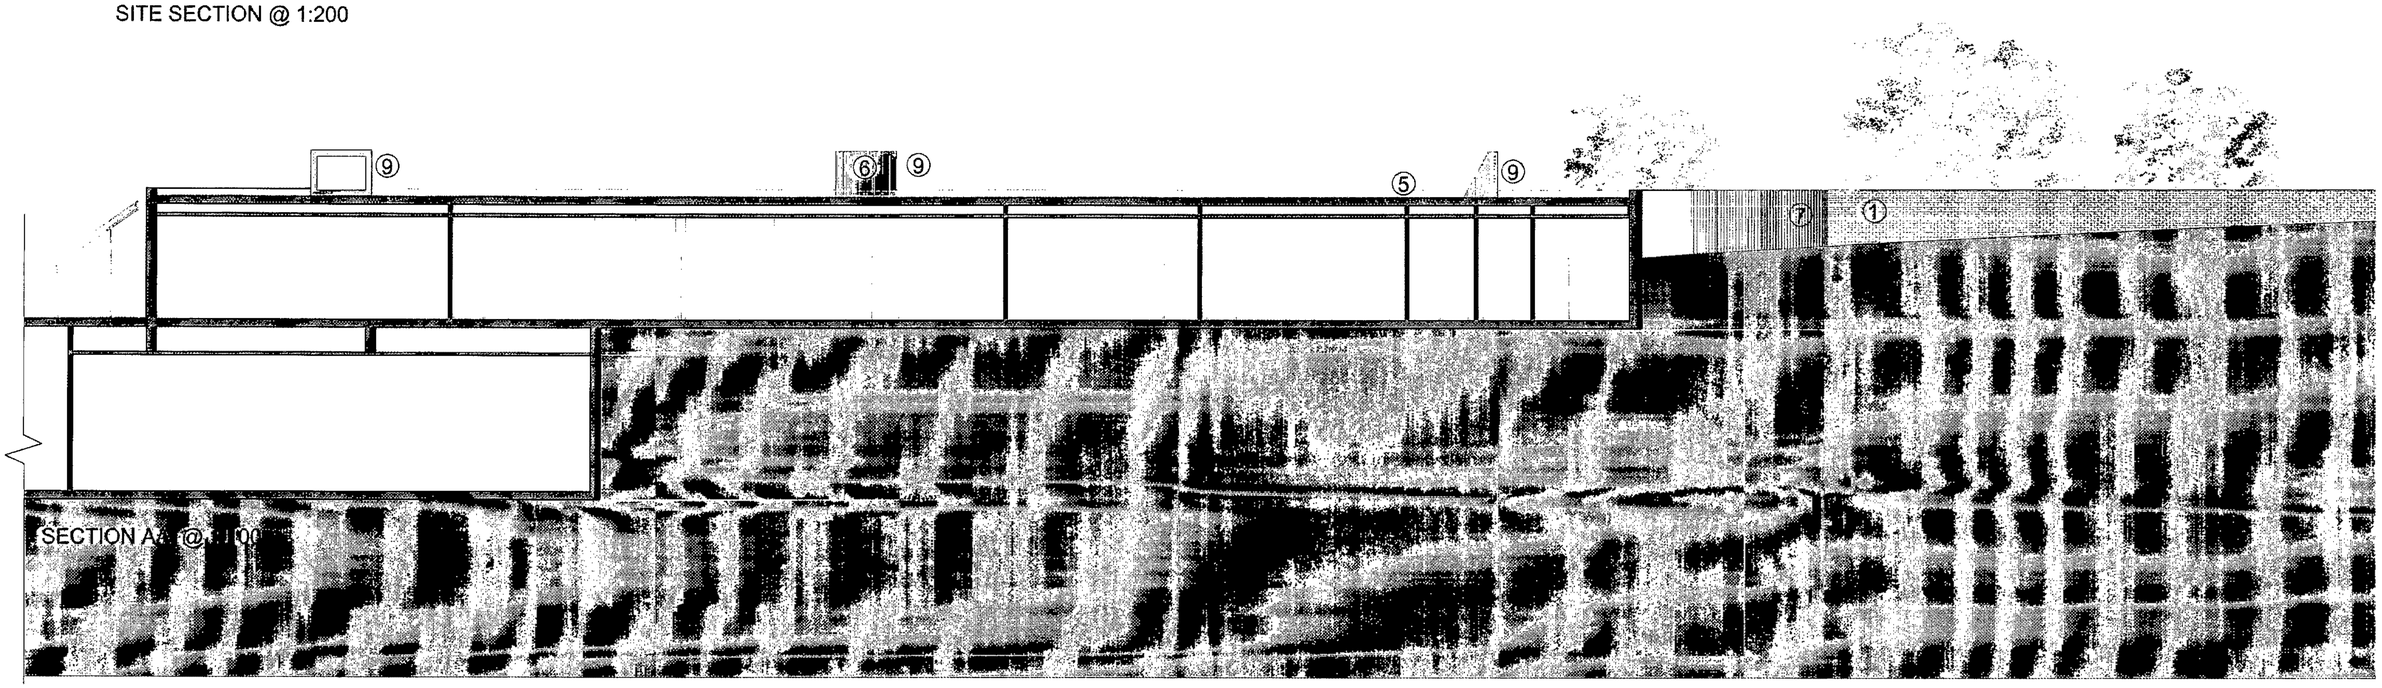

SECTION AA @ 1:100

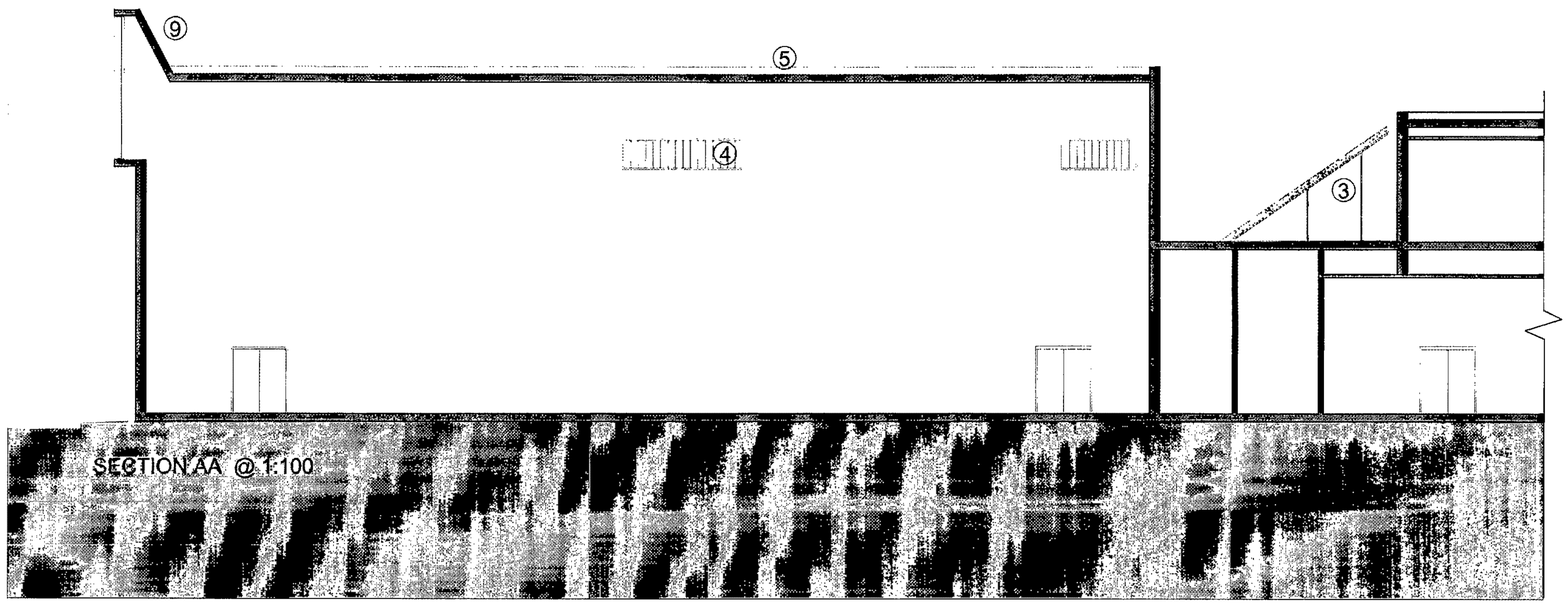

SECTION AA @ 1:100

1. Black Brick
2. Glazed ceramic tiles - Lime Green Shade
3. PPC Aluminium windows & doors
4. Reglit Glazing
5. Sedum Roof covering
6. Zinc cladding
7. Painted steel Railings
8. Painted steel Balustrade
9. Sculptural rooflights clad in zinc
10. Flush glazed rooflights

PLANNING ISSUE architecture | **2B**

Project
New Annexe
Priory Campus
Ponterfact Road, Barnsley


RECEIVED
0 6 AUG 2010
CORPORATE MAIL ROOM

Drawing Title:
Section AA

Scale:	Date:	Drawn:	Checked:
1:100@A1	04/08/2010	ZM	

Drawing Number: **2009-521-025** Revision:

Graphical House 2 Wharf Street t: 0113 2471 497 www.architecture2B.com
The Calls Leeds LS2 7EQ f: 0113 2456 850

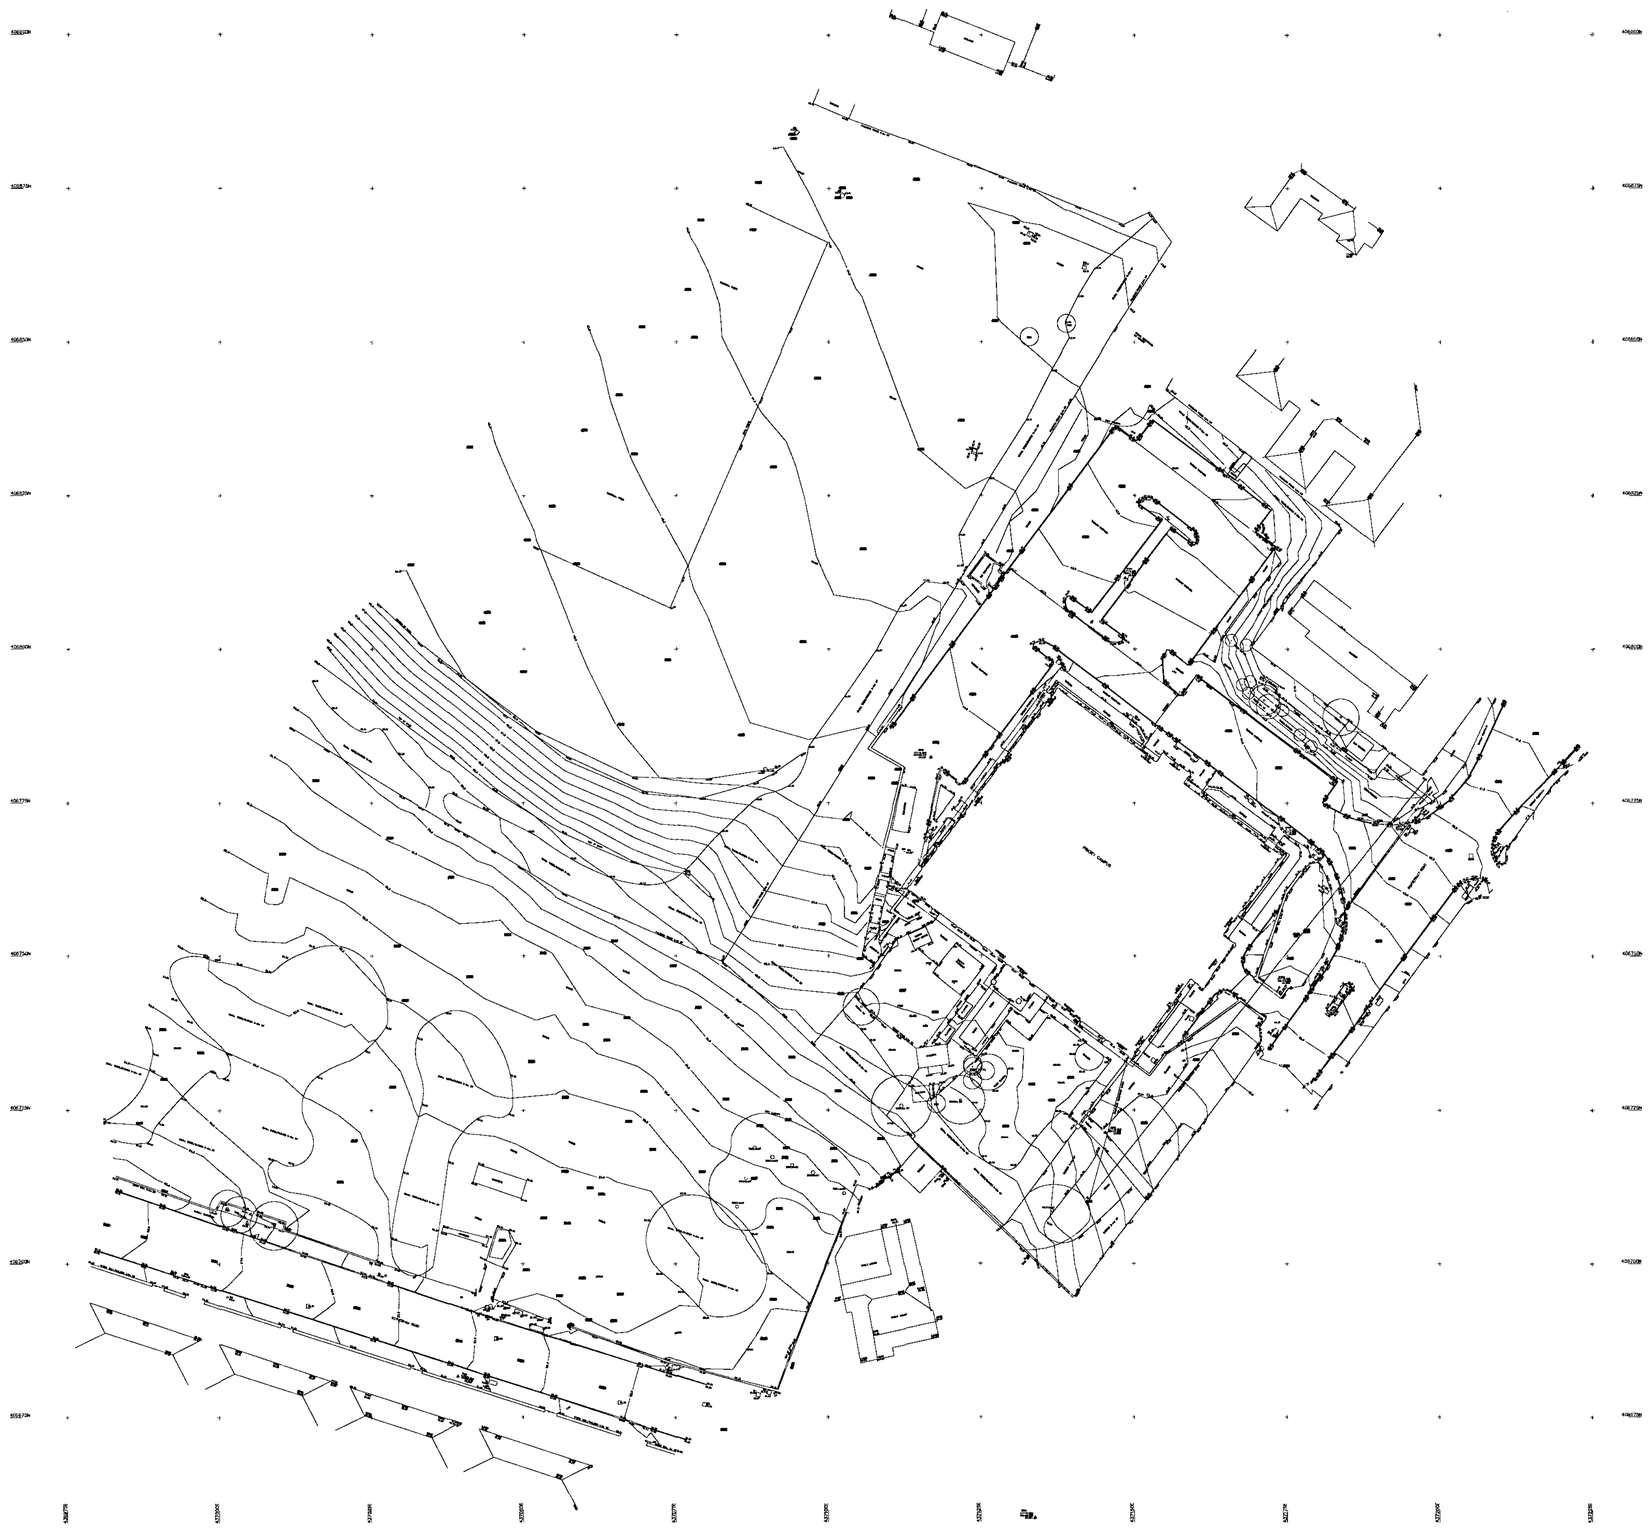

NOTES
Contractor must verify all dimensions on site before commencing any work or shop drawings.

Report any discrepancies before commencing work to the Architect. If this drawing exceeds the quantities taken in any way, the architects are to be informed before the work is initiated.

Only figured dimensions to be taken from this drawing. Do not scale off this drawing.

Drawings based on Ordnance Survey and/or existing record drawings - design and drawing content subject to Site Survey, Structural Survey, Site Investigations, Planning and Statutory Requirements and Approvals.

Work within the Construction (Design & Management) Regulations 2007 is not to start until a Health & Safety Plan has been produced.

This drawing is Copyright and must not be reproduced without consent of architecture 2B Ltd.

Rev.	Description	Drawn	Date	Ch'ked	Date

PLANNING ISSUE

architecture 2B

Project
New Annex
Priory Campus
Barnsley

Drawing Title:
Existing Site Plan

RECEIVED
0 8 AUG 2016
CORPORATE MAIL ROOM

Scale:	Date:	Drawn:	Checked:
1:500 @ A1	04/08/2010	ZM	

Drawing Number: Revision:

2009-521-005

Graphical House 2 Wharf Street
The Calls Leeds LS2 7EQ
t: 0113 2471 497
f: 0113 2456 850
www.architecture2B.com

NOTES
Contractor must verify all dimensions on site before commencing any work or shop drawings.

Report any discrepancies before commencing work to the Architect. If this drawing exceeds the quantities taken in any way, the architects are to be informed before the work is initiated.


Only figured dimensions to be taken from this drawing. Do not scale off this drawing.

Drawings based on Ordnance Survey and/or existing record drawings - design and drawing content subject to Site Survey, Structural Survey, Site Investigations, Planning and Statutory Requirements and Approvals.


Work within the Construction (Design & Management) Regulations 2007 is not to start until a Health & Safety Plan has been produced.

This drawing is Copyright and must not be reproduced without consent of architecture 2B Ltd.

Rev.	Description	Drawn	Date	Ch'ked	Date

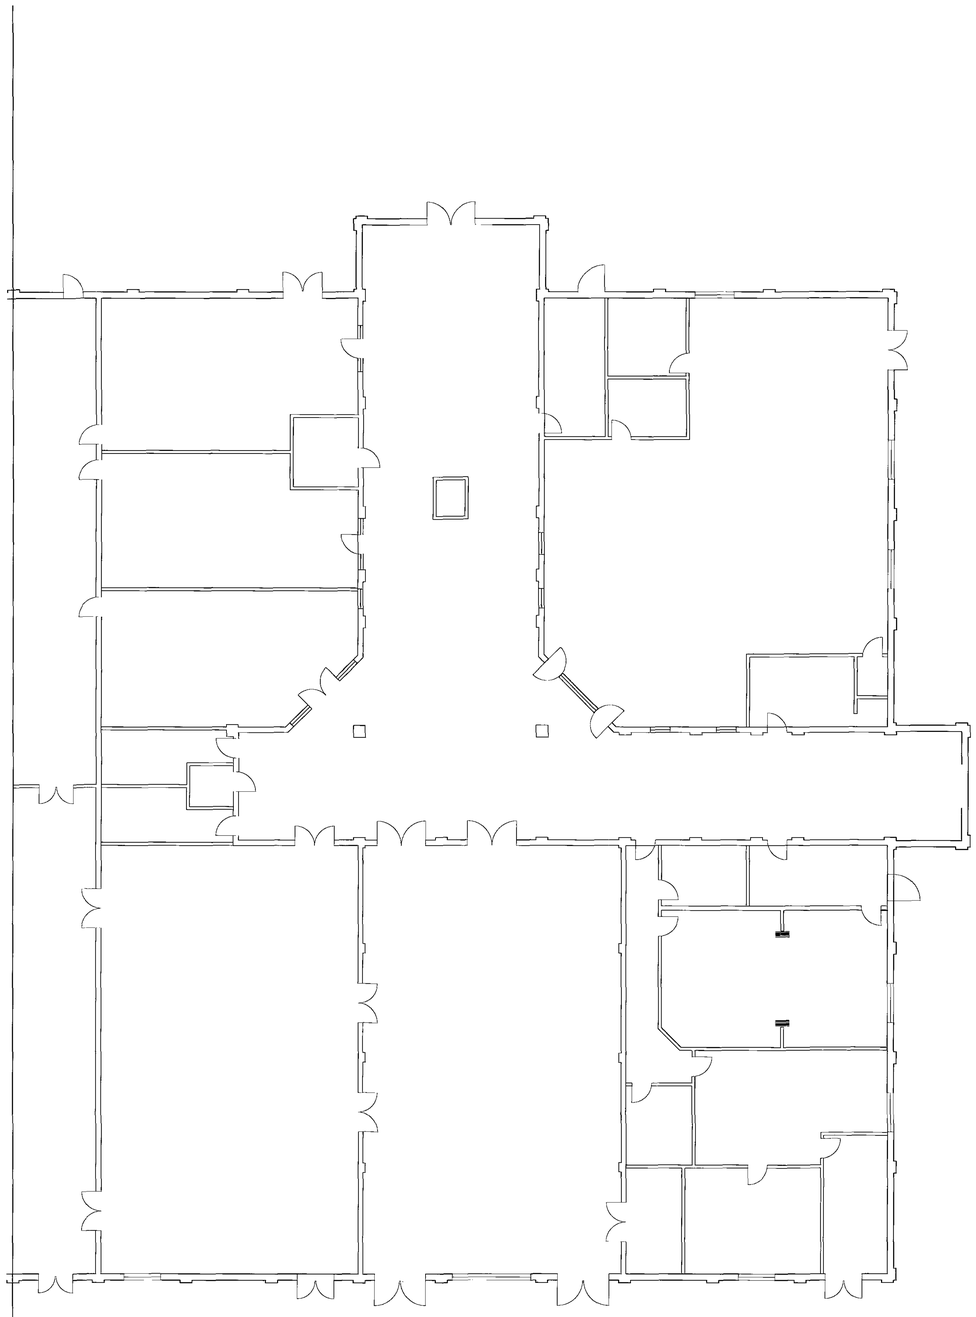

Existing Ground Floor

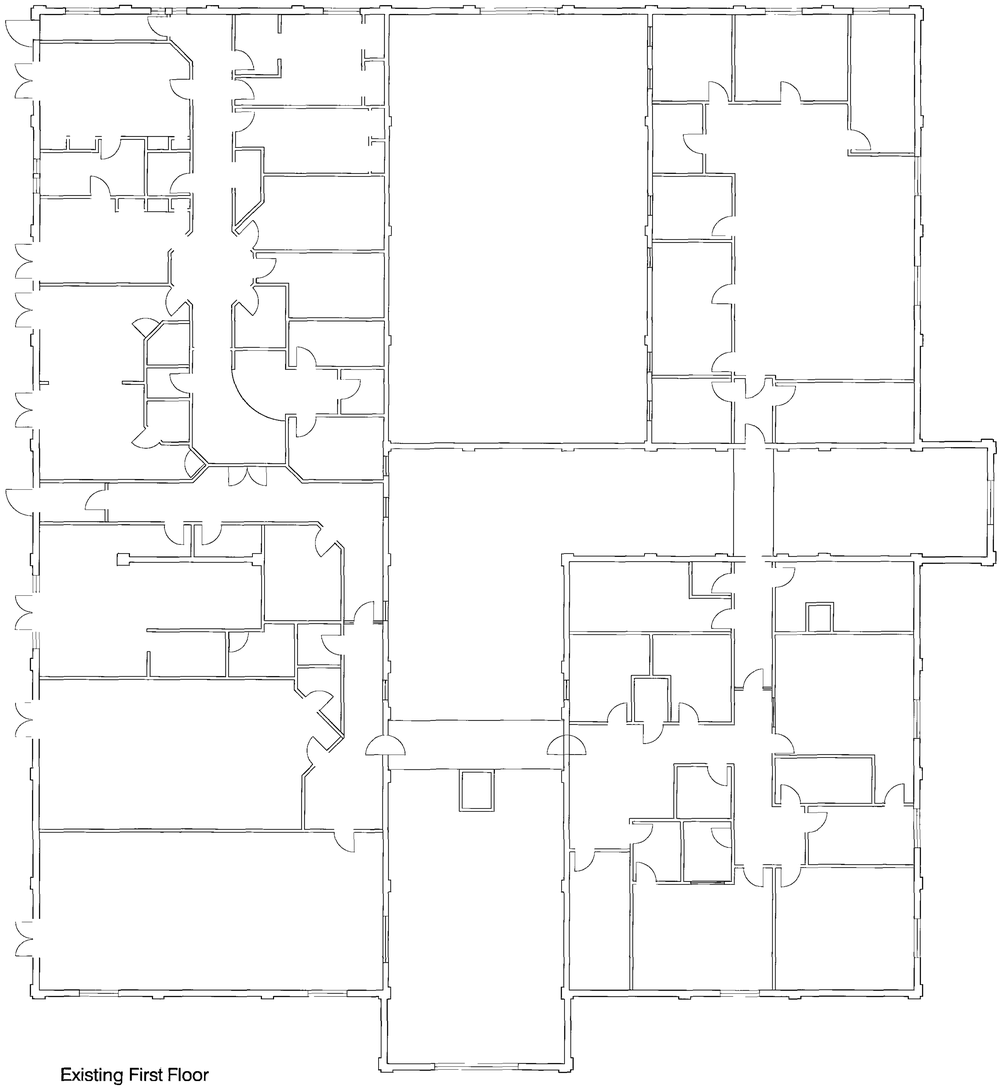

Existing First Floor

PLANNING ISSUE

architecture 2B

Project
New Annex
Priory Campus
Barnsley

Drawing Title:
Existing Floor Plans

RECEIVED
06 AUG 2010
CORPORATE MAIL ROOM

Scale:	Date:	Drawn:	Checked:
1/100 @ A0	04.08.10	MC	

Drawing Number: 2009-521-006

Revision:

Graphical House, 2 Wharf Street, The Calls, Leeds, LS2 7EQ
t: 0113 2471 497
f: 0113 2456 850
www.architecture2B.com