

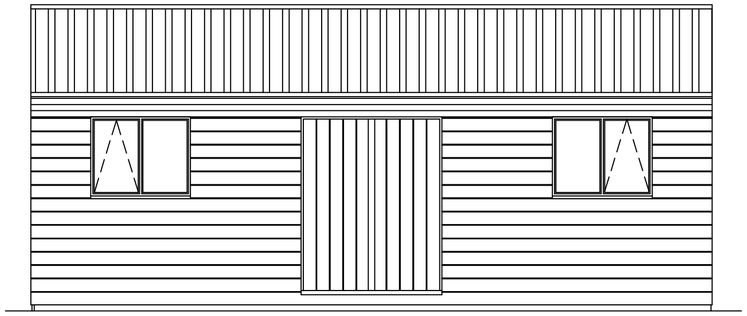



FRONT ELEVATION

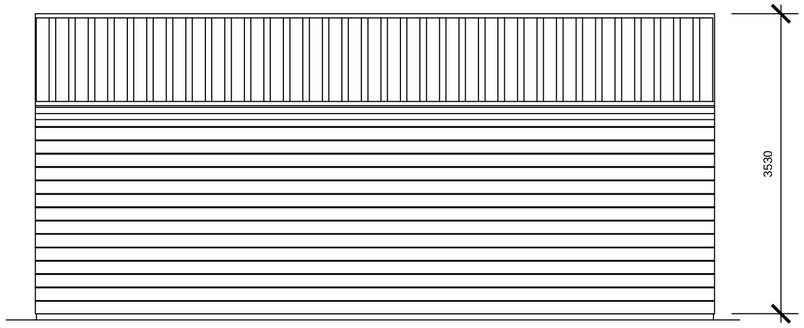

REAR ELEVATION

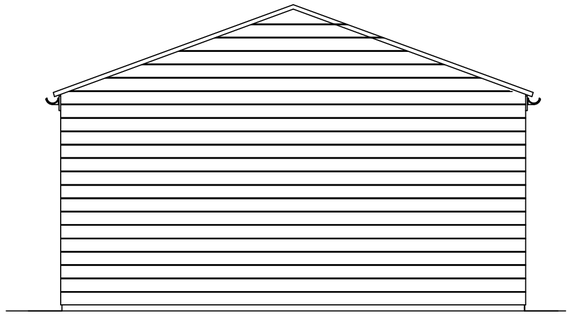

SIDE ELEVATIONS
(Identical)

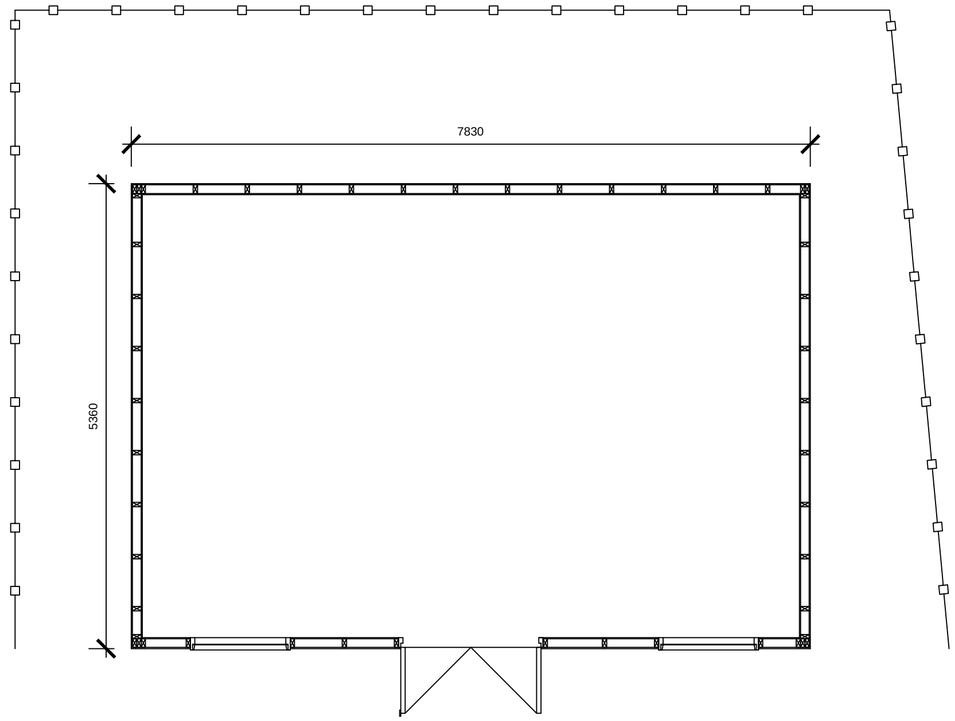

PLAN

ROOF CONSTRUCTION TO BE PROFILED SHEETING ON 19MM EXT QUALITY PLYWOOD ON 150X47MM RAFTERS @ 600C/C UNDERDRAWN WITH TIMBER SHEETING/BOARDING. INSULATION TO DESIRED THICKNESS TO BE INSTALLED BETWEEN RAFTERS MAX 150MM. 1200G VAPOUR BARRIER TO BE INSTALLED BETWEEN INTERNAL LINING AND U/S OF THE INSULATION.
VAPOUR BARRIER LINKED WITH VAPOUR BARRIER IN WALLS.

TREATED SHIP-LAP BOARDING ON 100X50MM FRAMING AT MAX 600MM C/C WITH TANALISED SOLE PLATE BOLTED INTO CONCRETE BASE WITH 12MM EXPANDING BOLTS AT MAX 900C/C.
100X50MM HEAD TO FRAMING. STUDS ALIGNED WITH RAFTERS.
INTERNAL LINING OF BOARDING/SHEETING ON 1200G VISQUEEN VAPOUR BARRIER. INSULATION MAX 100MM THICK BUILT IN BETWEEN STUDDING. 100X50MM NOGGINS BETWEEN UPRIGHTS SHOWN WITH BROKEN LINE ON ELEVATIONS
SOLE PLATE LAID ON D.P.C.



SITE PLAN
SCALE 1:1250

White Agus PARTNERSHIP
8 MORSTON BUSINESS PARK,
WHALEY ROAD, BARUGH GREEN,
BARNSLEY.
S75 1HQ
Phone: 01226 208482
Fax: 01226 283030
Email: info@whiteaguspartnership.co.uk
Web: www.whiteaguspartnership.co.uk
ARCHITECTURAL SERVICES AND SURVEYORS

Project.	Client.		
PROPOSED OUTBUILDING AT 125 ROTHERHAM ROAD MONK BRETTON, BARNSLEY S71 2LL	MRS LYN HULME		
Drawing Title. PLANS AND ELEVATIONS	Date. AUGUST 2014	Scale. 1:50 & 1:100 @ A2	
	Ref. 14-KW-01	Dwg. No. 01	Rev.

Date	Suffix	Description	Date	Suffix	Description