
Sheet size
A1


Notes:
1. Setting out to be the responsibility of contractor.
2. Contractor to pay particular attention to pitch of roof and headroom at stairs.
3. Any discrepancies to be reported to Colne Valley Design.

0m	Scale 1:50	4m
0m	Scale 1:100	8m
0m	Scale 1:200	16m
0m	Scale 1:500	40m
0m	Scale 1:1250	100m


(When to scale of original plan bar = 8cm)

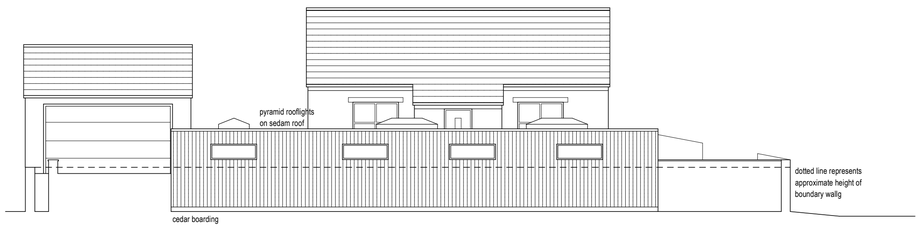


Proposed sectional elevation A - A (1:100)

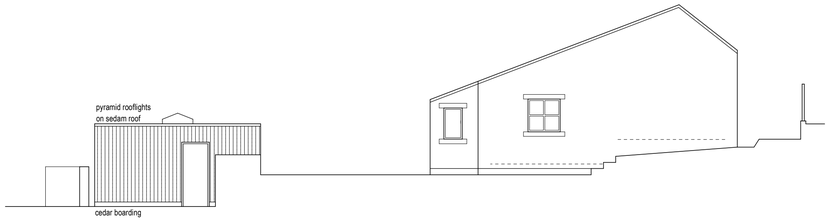


Proposed sectional elevation B - B (1:100)

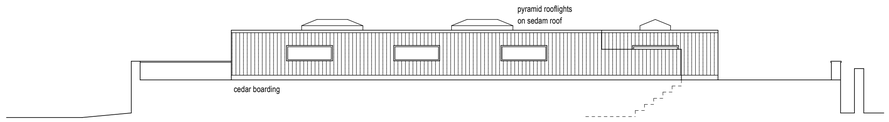


Proposed sectional elevation C - C (1:100)

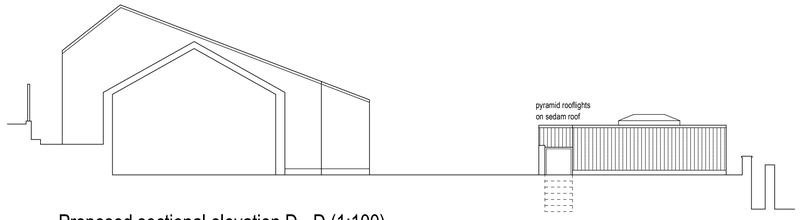


Proposed sectional elevation D - D (1:100)

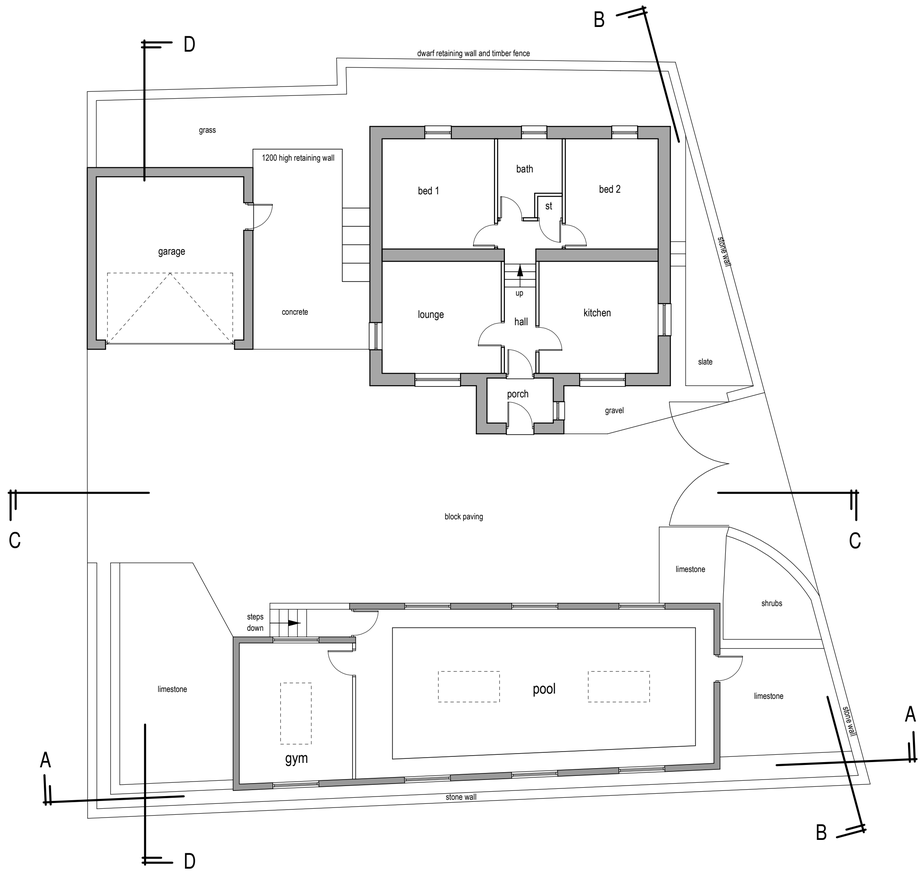

Proposed site plan (1:100)

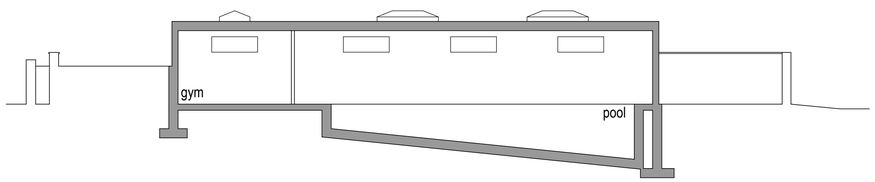

Long section through proposed pool and gym (1:100)

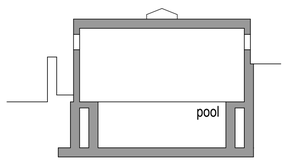

Cross section through proposed pool (1:100)

Colne Valley Design
8 Meadow Lane
Slaithwaite
Huddersfield HD7 5EX

Tel: 01484 842097
Mobile: 07867 803312
E-mail: mitchell@sbhomes.co.uk

Proprietor: S.A. Mitchell (ACIOB)

Project
Proposed swimming pool and gym.

For
Mr & Mrs D Elliott.

Address
Keepers Cottage
Shore Hall Lane
Millhouse Green
S36 9LY.

Title
Proposed Layouts and Elevations.

Job No.	Drawing number	Date
21 J 23.	05.	Aug 2022.