

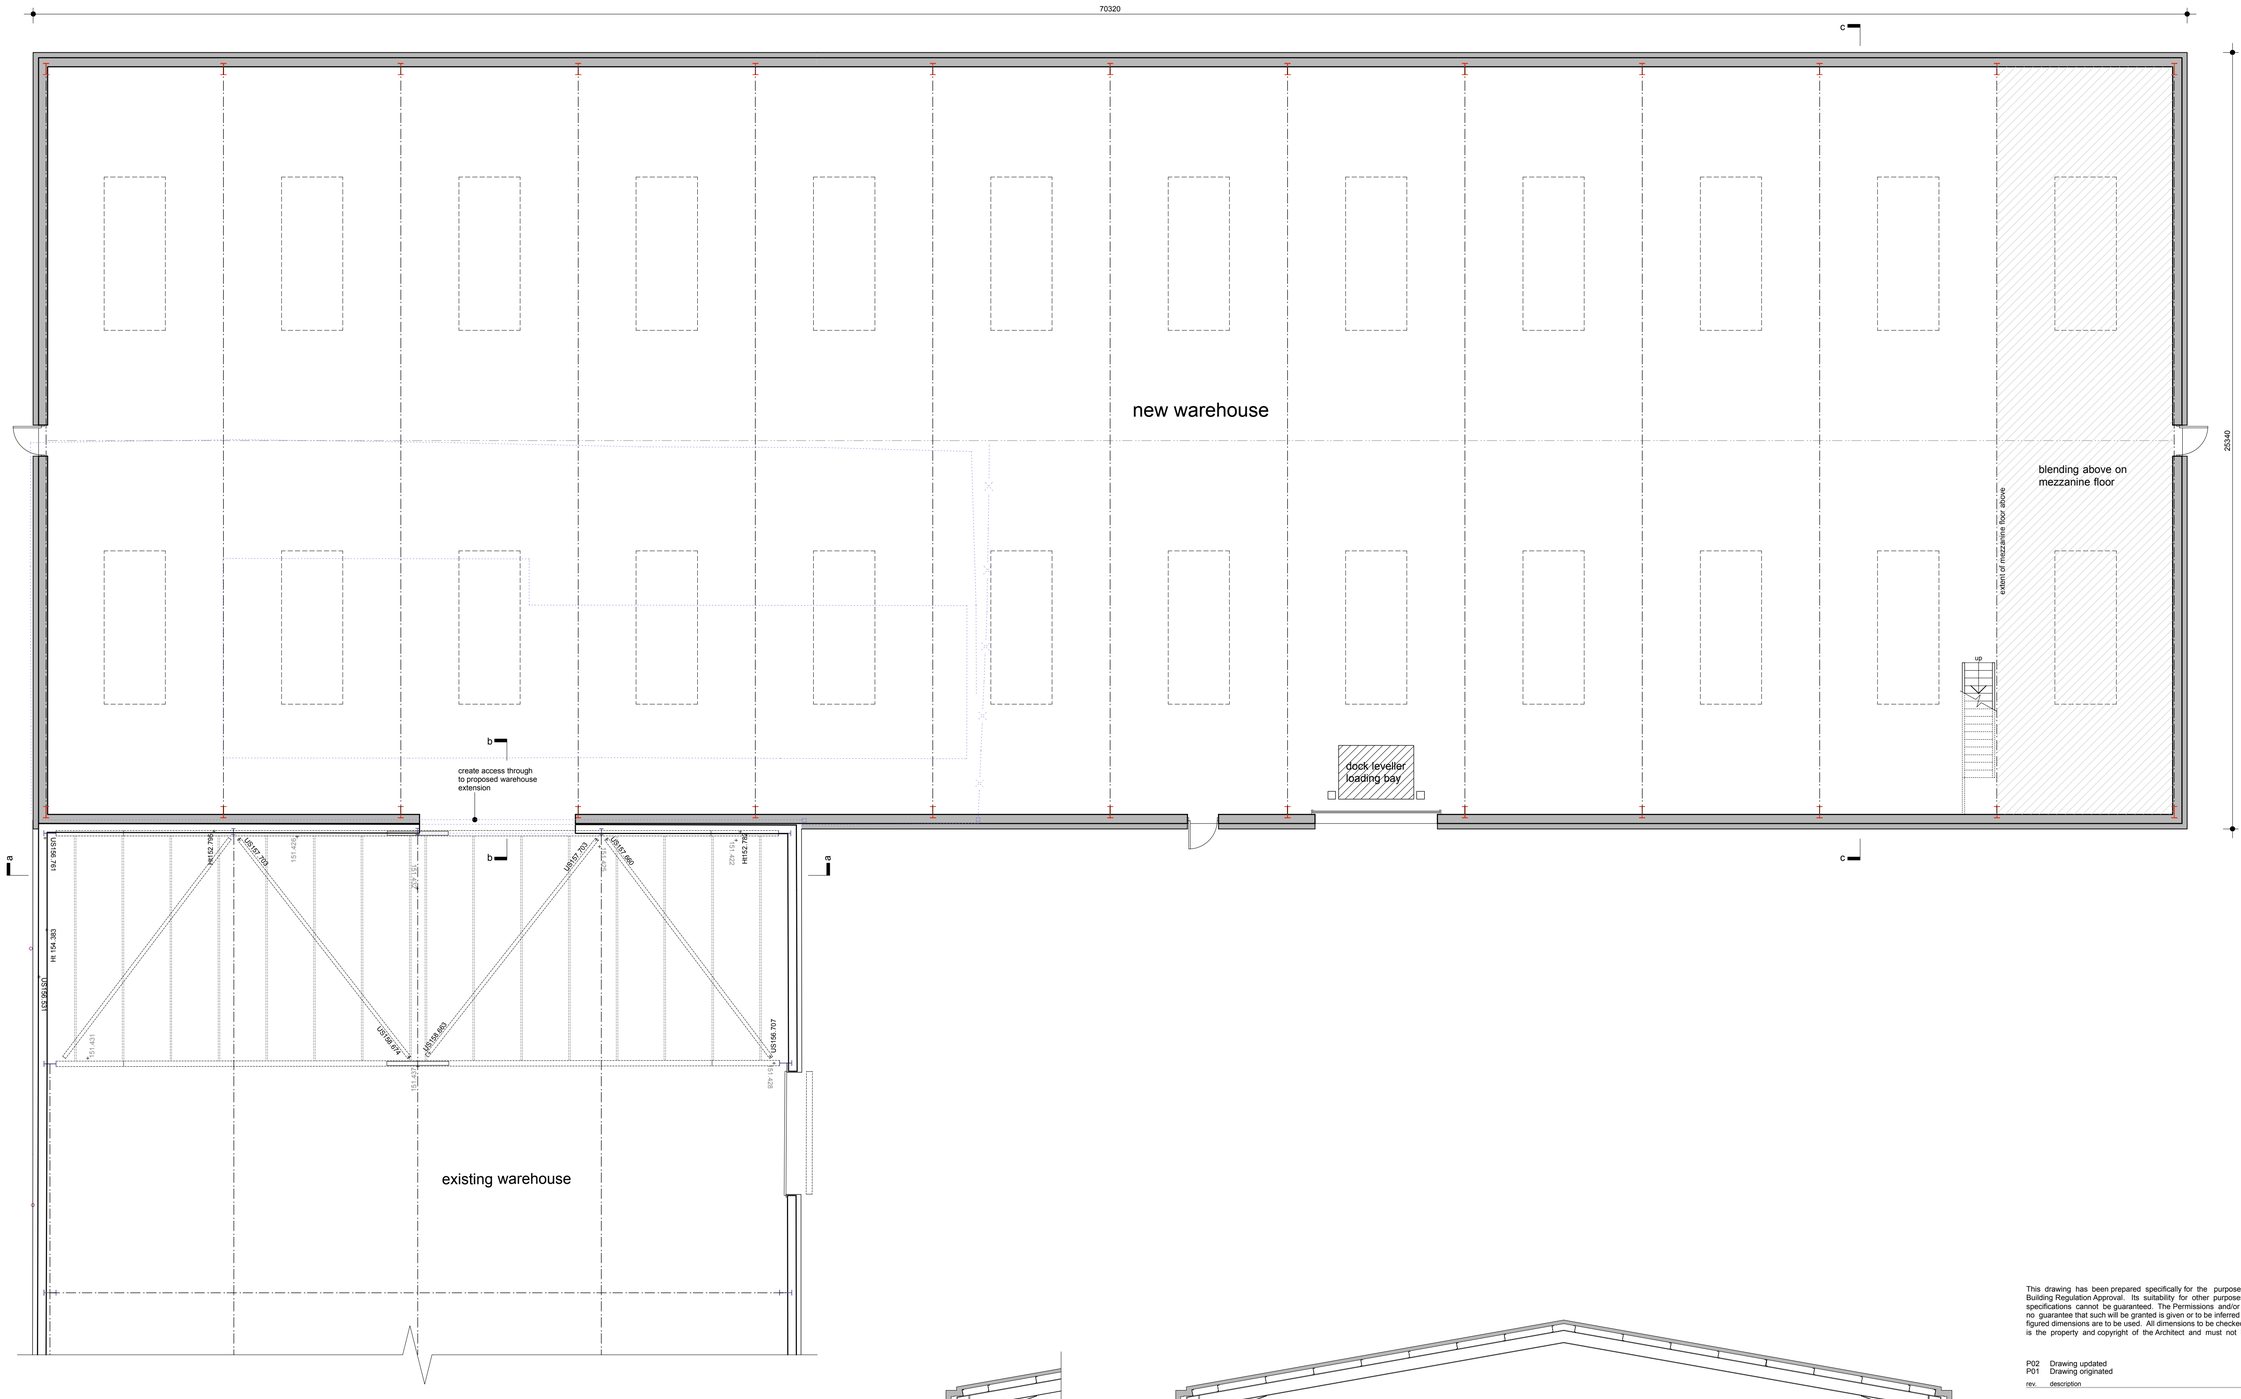


ground floor plan

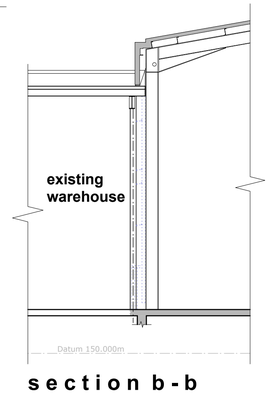

section b-b

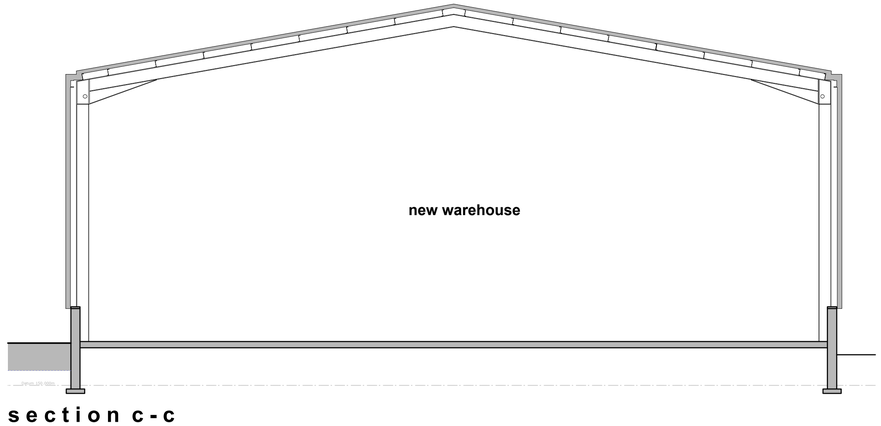

section c-c

This drawing has been prepared specifically for the purpose of obtaining Planning Permission and/or Building Regulation Approval. Its suitability for other purposes, without supplementary details and specifications cannot be guaranteed. The Permissions and/or Approvals are beyond the Architects control, and no guarantee that such will be granted is given or to be inferred by reason of the preparation of this drawing. Only figured dimensions are to be used. All dimensions to be checked on site. This drawing together with the design is the property and copyright of the Architect and must not be reproduced without prior written permission.

rev.	description	date	drawn	apprvd
P02	Drawing updated	18.09.19	JS	AS
P01	Drawing originated	05.09.19	JS	AS

project Extension of existing industrial unit
at
Dodworth Business Park
Great Cliffe Road, Dodworth
for
Magna Colours Ltd

title Ground floor plan as proposed
number 19093D-04-P02
scale 1:100
size A1

ARCHITECTURE + DESIGN PARTNERSHIP
The Old Police Station 16 Bridge Lane Holmfirth HD9 7AN
T: 01484 685411 E: hello@adp-architects.com
W: www.adp-architects.com
RIBA Chartered Practice