
Existing

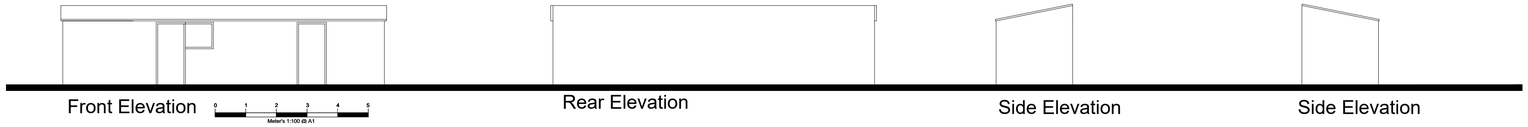


41 Broomhead Road, Wombwell, S73 0SA


Outbuilding

Ground Floor Plan

0 1 2 3 4 5

Proposed

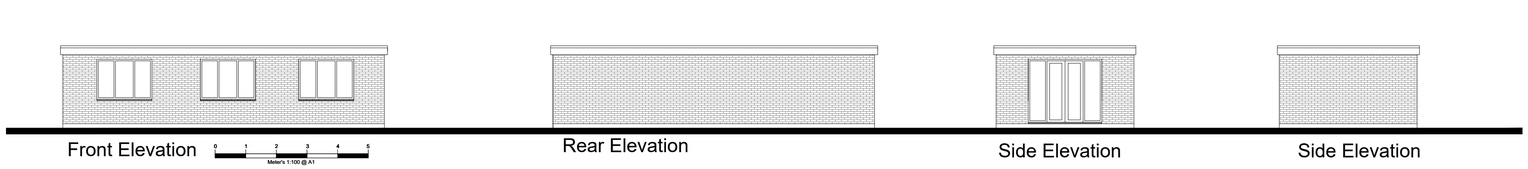

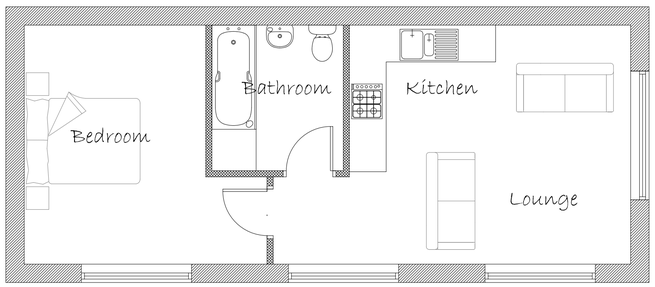

Ground Floor Plan

0 1 2 3 4 5

Meter's 1:50 @ A1

NOTES

This drawing and all the information shown is the property of DK Designs and shall not be copied whole, or in part, or used for any other purpose without written permission of the Company

ALL DIMENSIONS TO BE CHECKED ON SITE
ALL SUBJECT TO STRUCTURAL ENGINEERS CHECKS AND CALCULATIONS

DO NOT SCALE FROM THIS DRAWING EXCEPT FOR THE PURPOSES OF LOCAL AUTHORITY PLANNING

IF ANY VARIATIONS ARE MADE TO SPECIFICATION/DRAWINGS WITHOUT DK DESIGNS KNOWLEDGE. DK DESIGNS WILL NOT BE HELD ACCOUNTABLE FOR NON COMPLIANCE OF PLANNING AND BUILDING REGUALTIONS

SUBJECT TO PLANNING APPROVAL

SUBJECT TO BUILDING REGS APPROVAL

TO BE READ IN CONJUNCTION WITH CONSTRUCTION SPECIFICATION

Note:- All subject to Structural Engineers Calculations

Rev.	Date.	Remarks

DK DESIGNS
FUTURE PROJECTS TODAY

The Studio, 49 Burncross Road
Chapeltown
Sheffield
S35 1RX

TEL OFFICE:- 07591 2065852
Email :- Designs@DK-Designs.co.uk
Web:- www.DK-Designs.co.uk

Client.
Marcin Jeziorek

Project/Title.
41 Broomhead Road, Wombwell, S73 0SA
Existing and Proposed
Floor Plans and Elevations
Annex

Scales.	Date.
1:50 1:100 1:500 1:1250 @ A1	July 17

Drawing Number.	Revision.	Drawn by.
2017-093-05		