
The contractor shall check all dimensions on site and report discrepancies.
No dimension shall be scaled off this drawing.
Copyright of this drawing is retained by A L Turner.

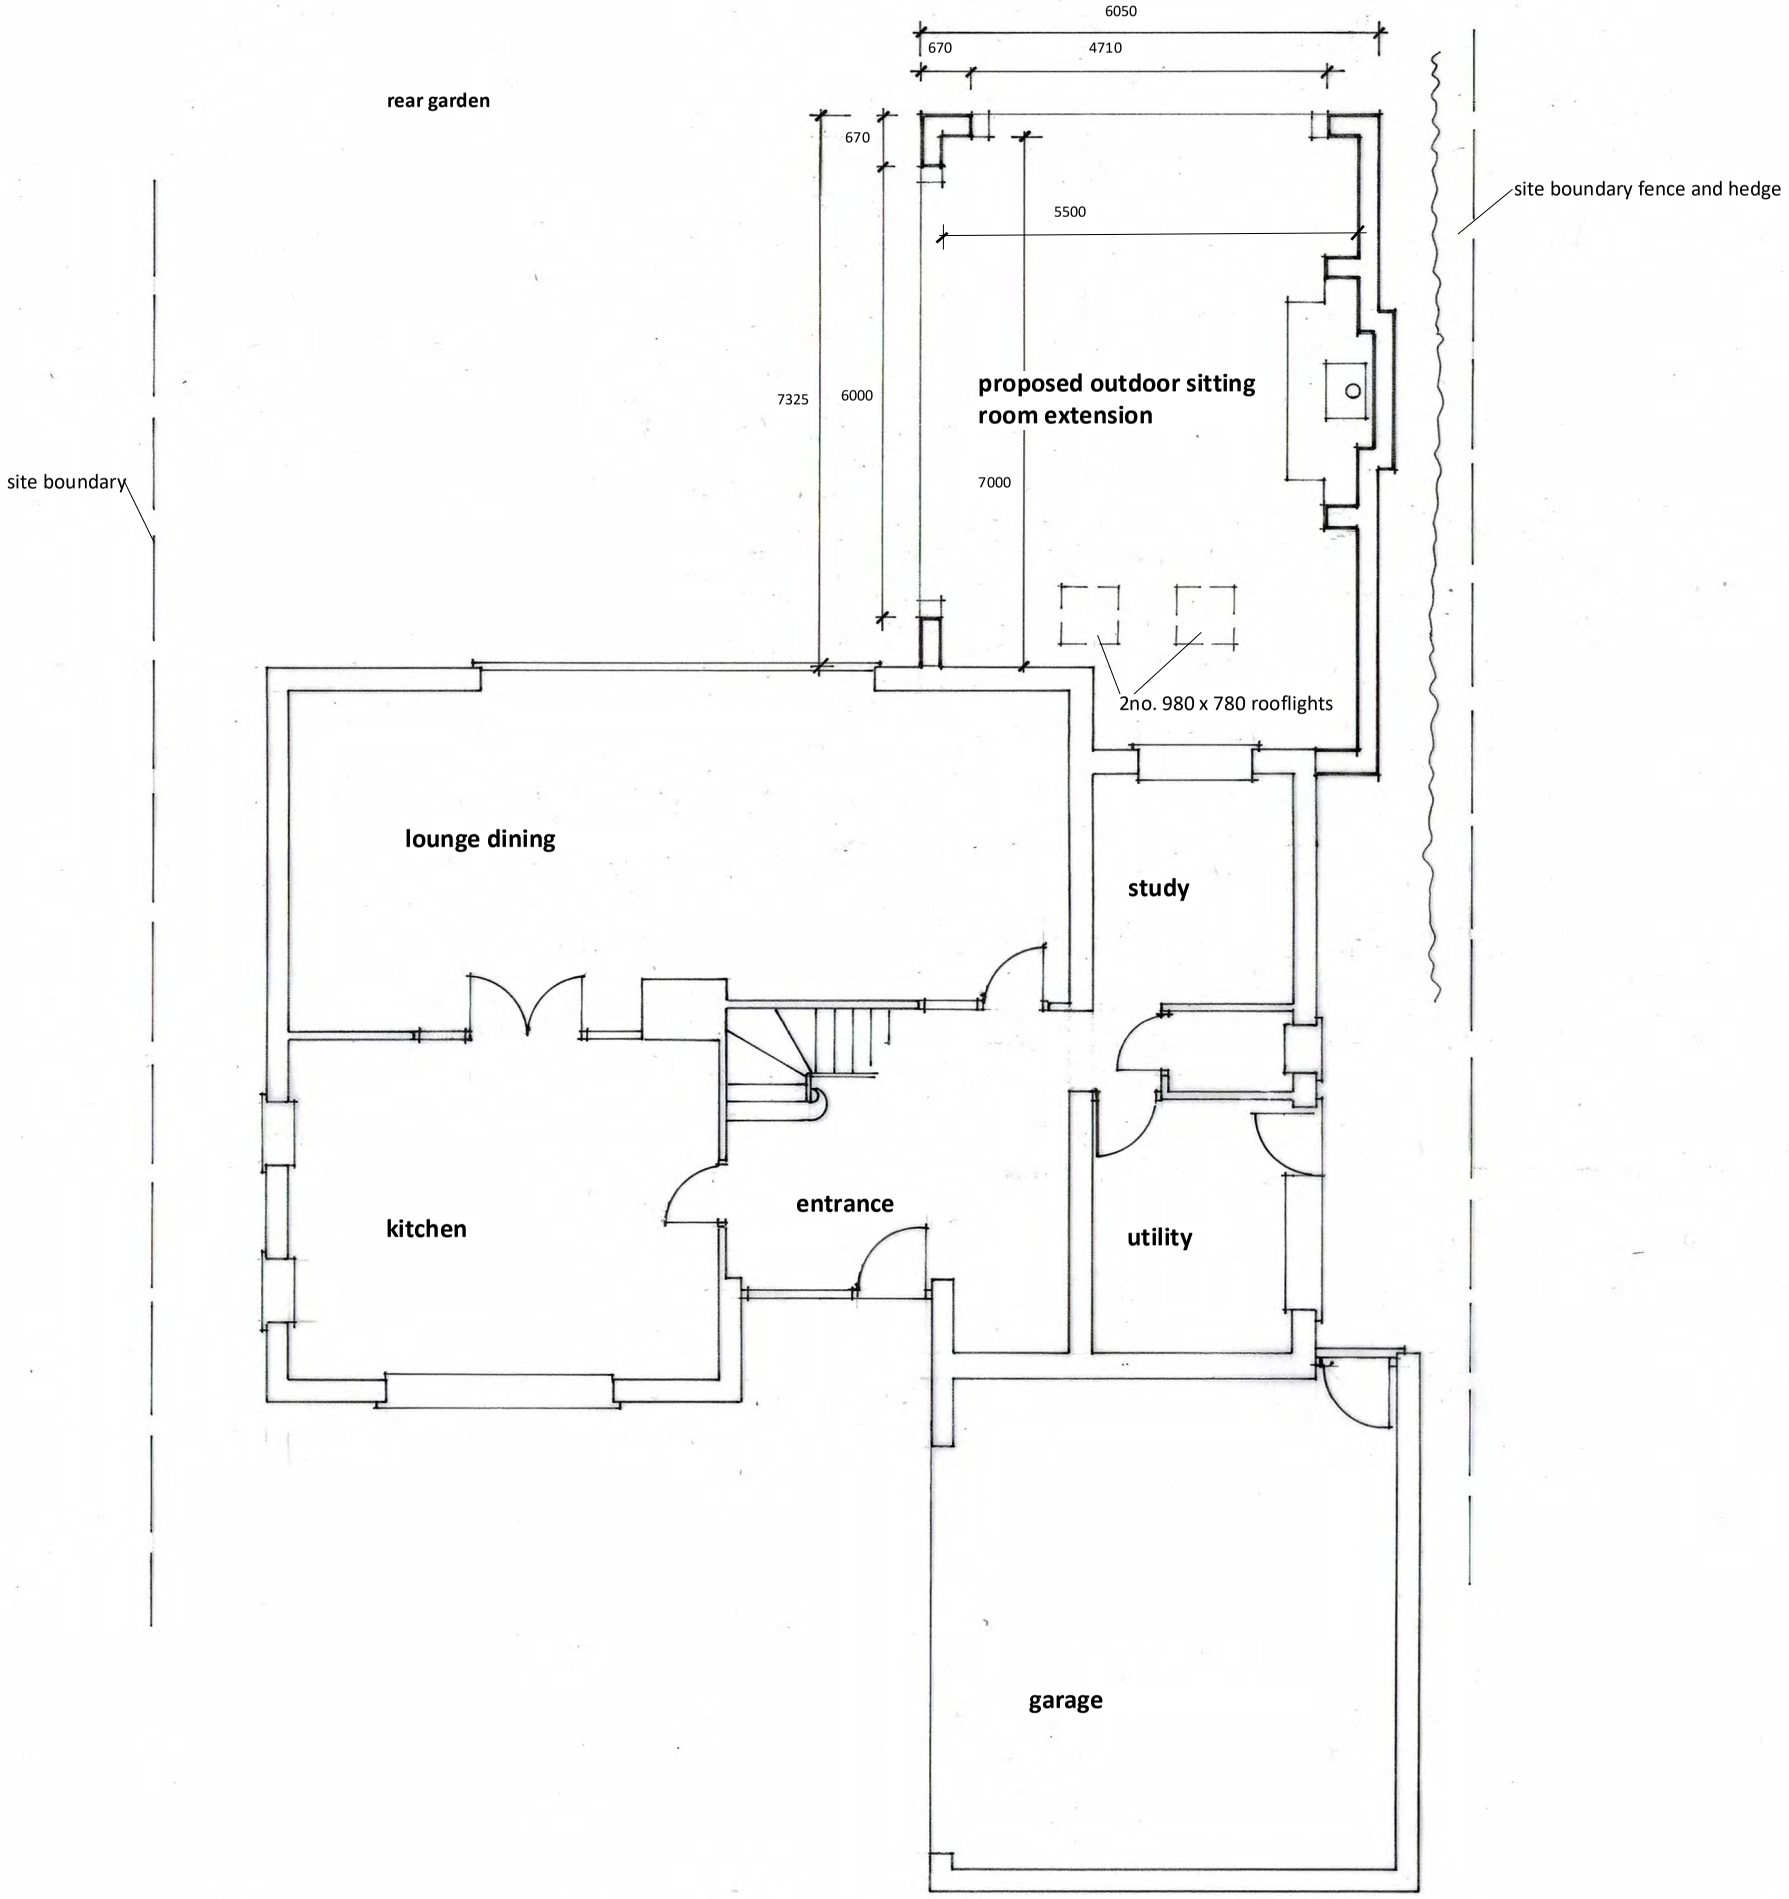

revision	description	date	
client	D. Logan	date	10.2020
project	Proposed Single Storey Rear Extension at 17b Vernon Road, Worsborough, Barnsley, S70 5BE	dwg size	A3
		scale	1:100
		drawn	ALT
title	Ground Floor Plan as Proposed	issue	planning

A L Turner + Associates
1 LORING ROAD, RAVENSCAR, SCARBOROUGH, YO13 0LY
07976 397307
tonyturner829@btinternet.com

dwg no. **2447 : 5** rev.