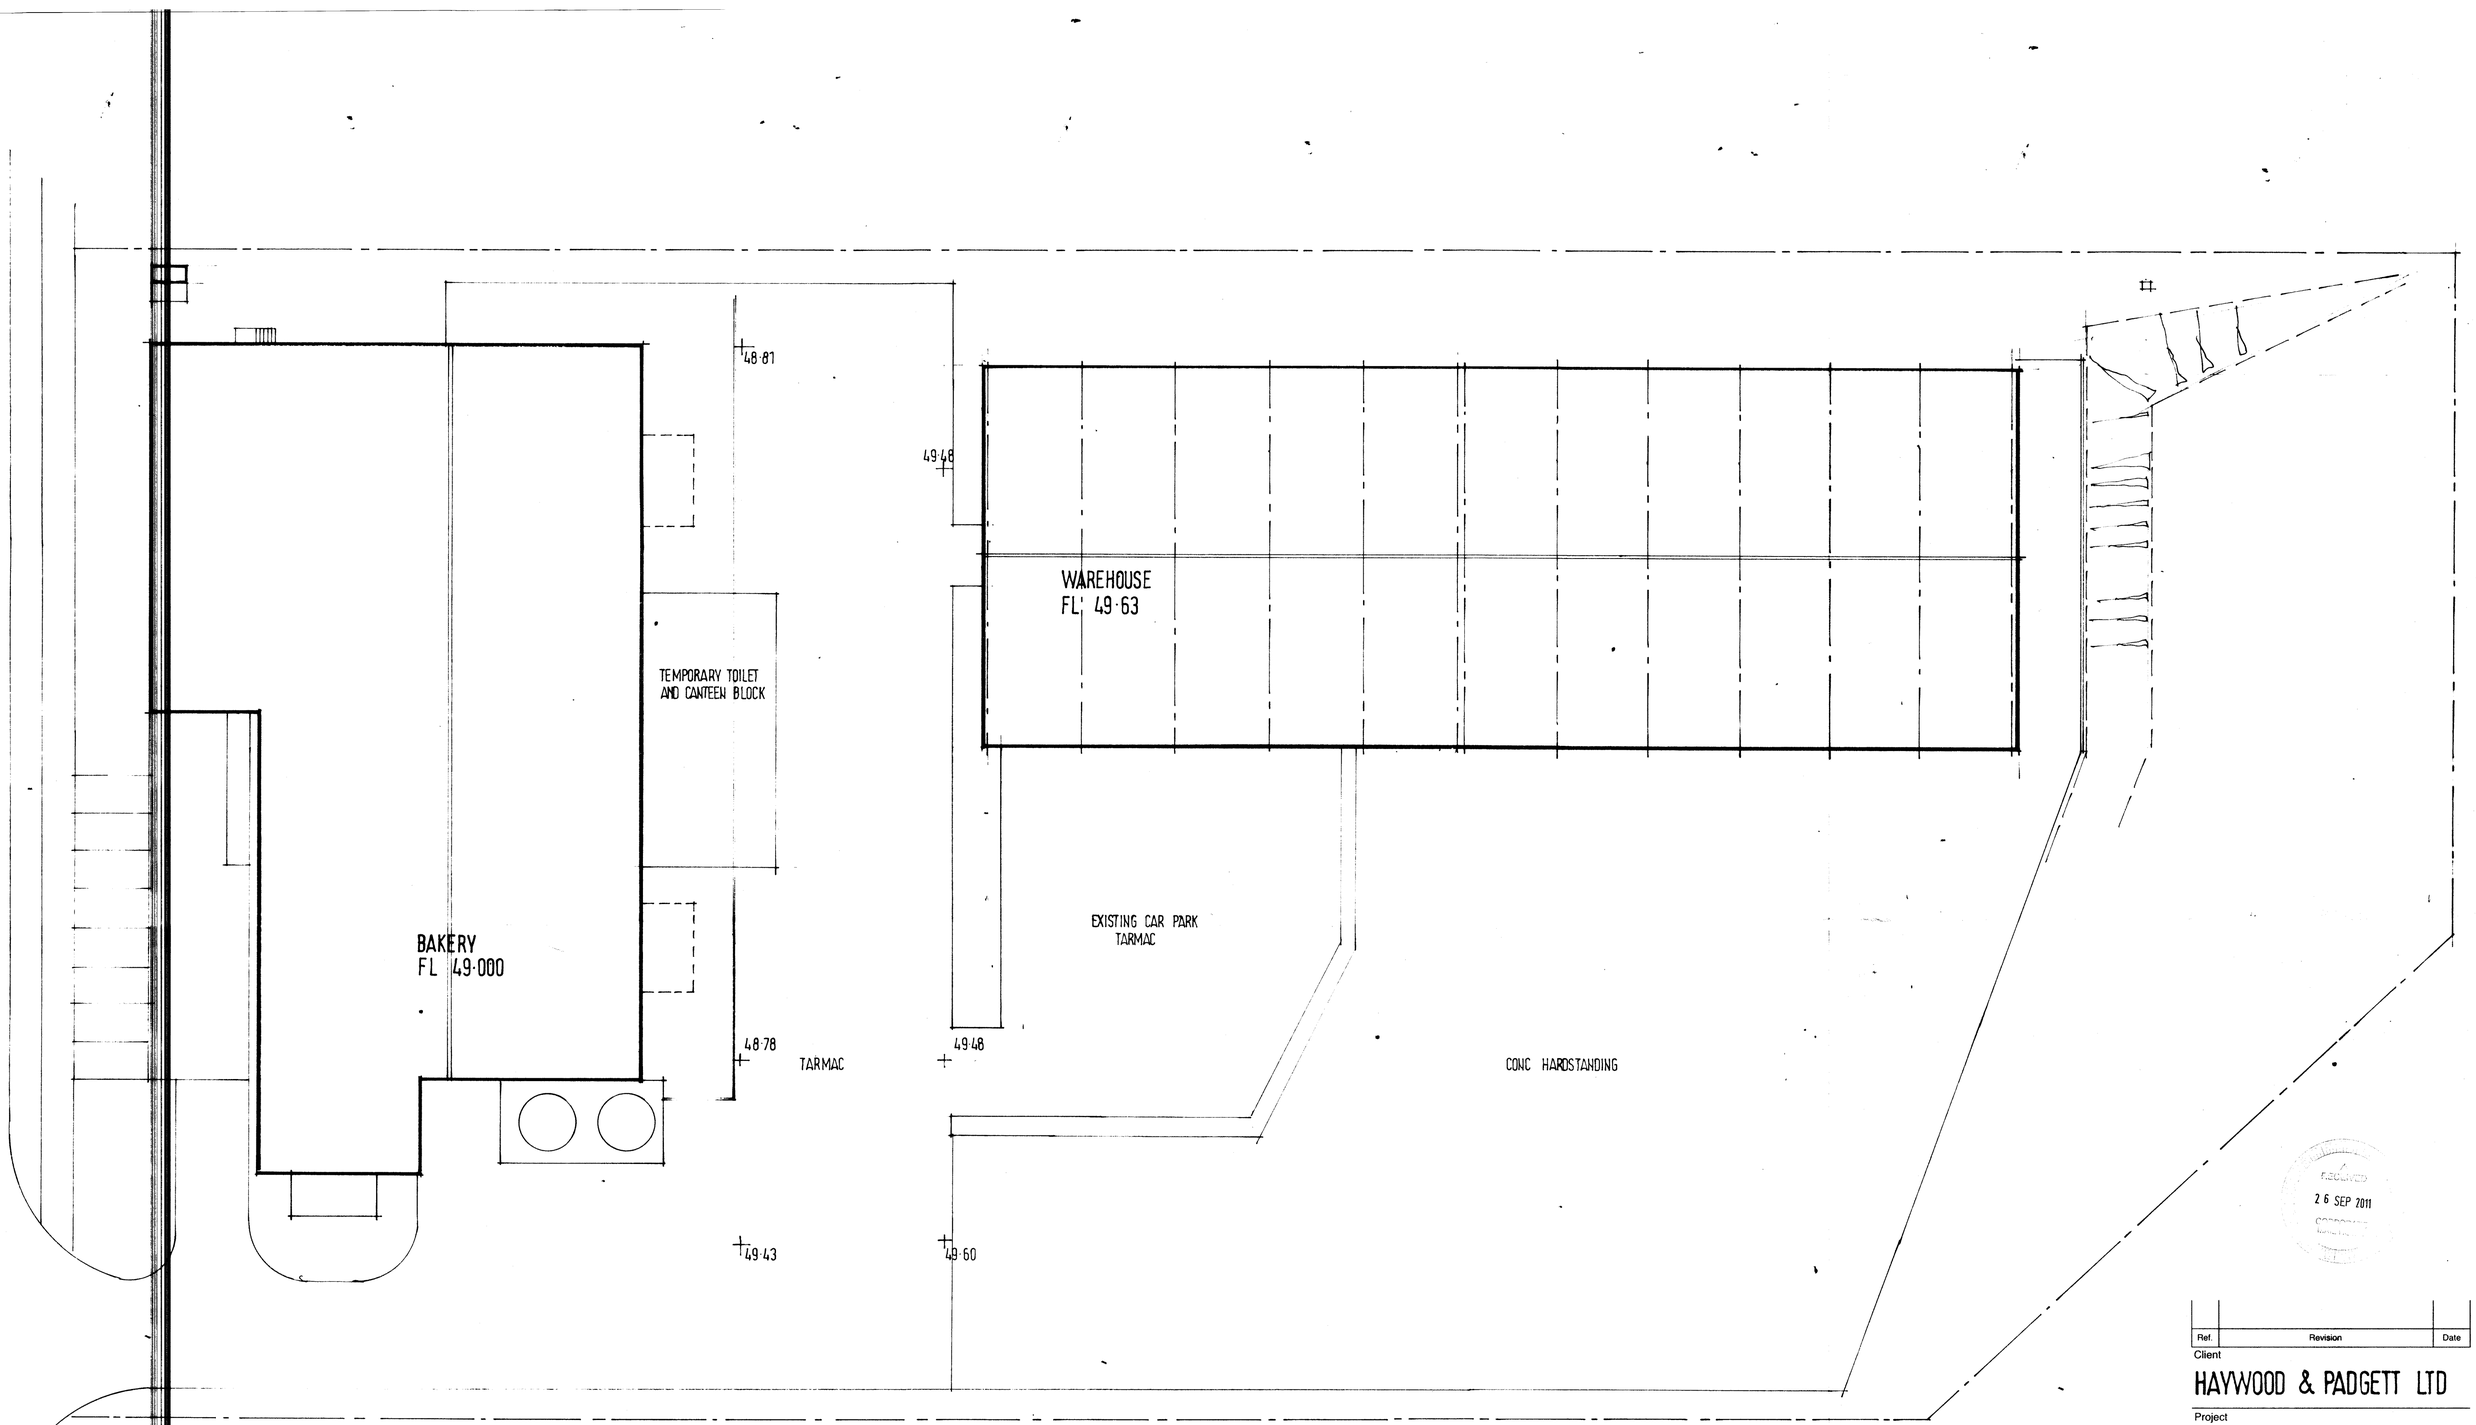


RECEIVED
26 SEP 2011

Ref.	Revision	Date

Client

HAYWOOD & PADGETT LTD

Project

THE BAKERY
SHAWFIELD RD
CARLTON IND. EST.

Title

EXISTING SITE PLAN

Scale: 1:200 Drawn: SL

Date: AUG 11 Drawing No: S/3/1

BDS
BUILDING DESIGN SERVICES
15 Hunters Avenue Barnsley S70 6PL
TEL: 01226 733224