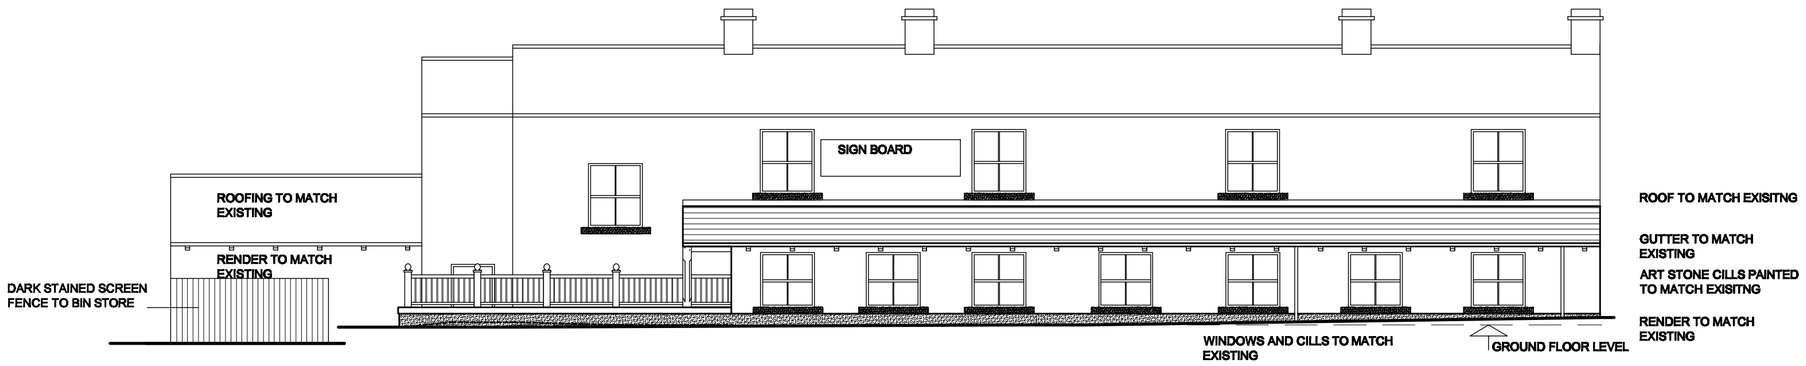
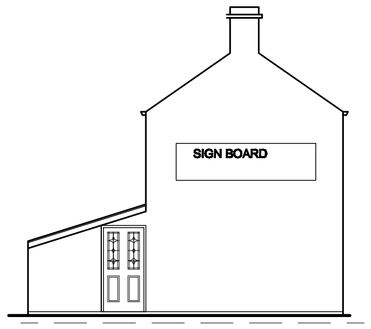


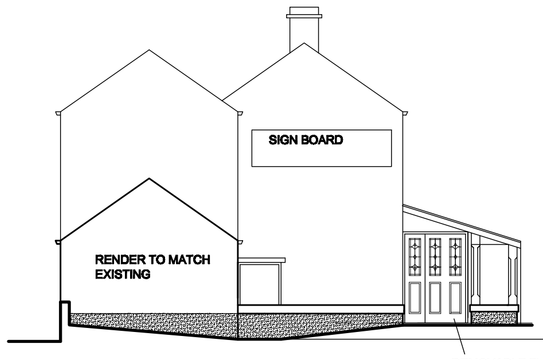

FRONT ELEVATION AS PROPOSED



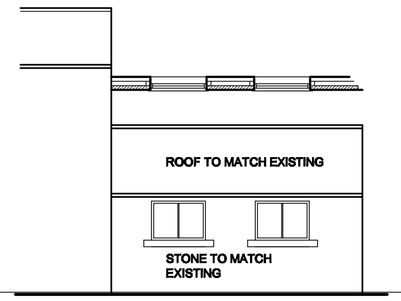

FRONT ELEVATION AS EXISTING



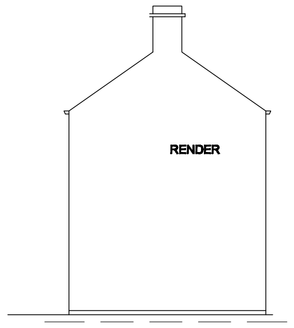

SIDE ELEVATION AS PROPOSED



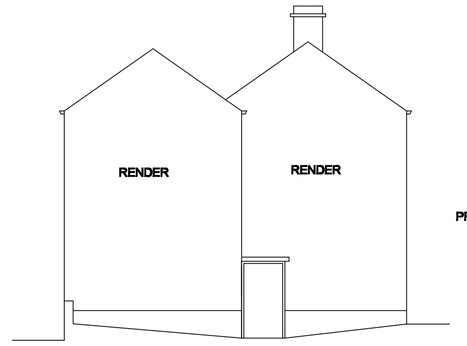

SIDE ELEVATION AS PROPOSED



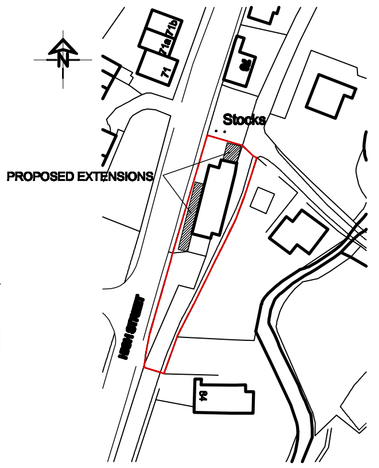

REAR ELEVATION AS PROPOSED



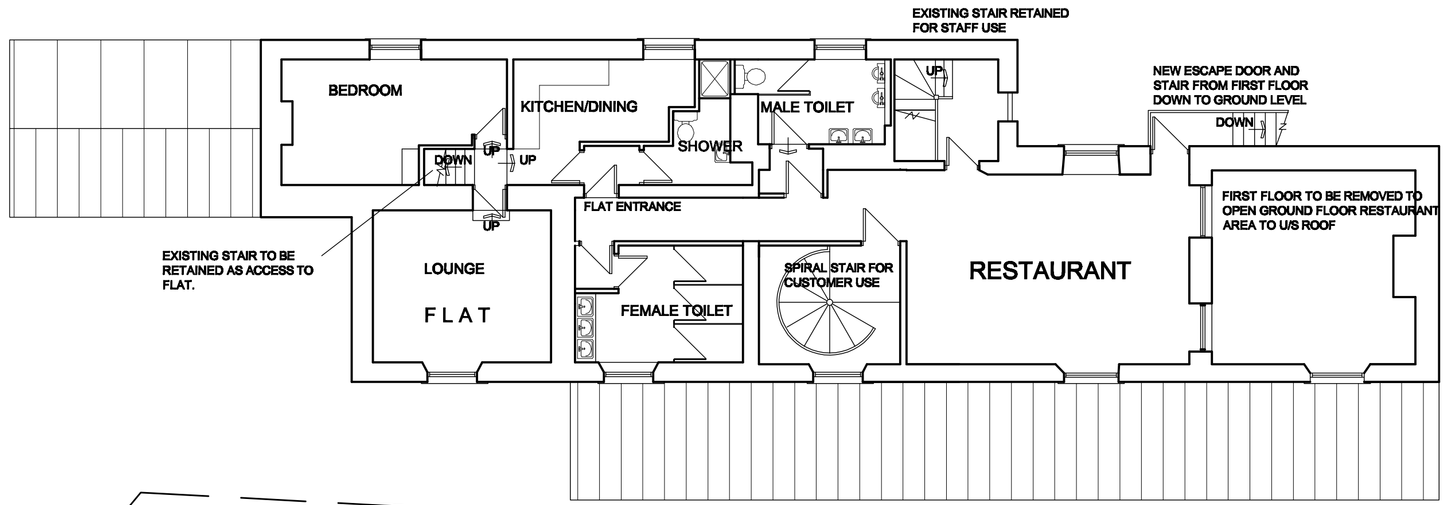

SIDE ELEVATION AS EXISTING



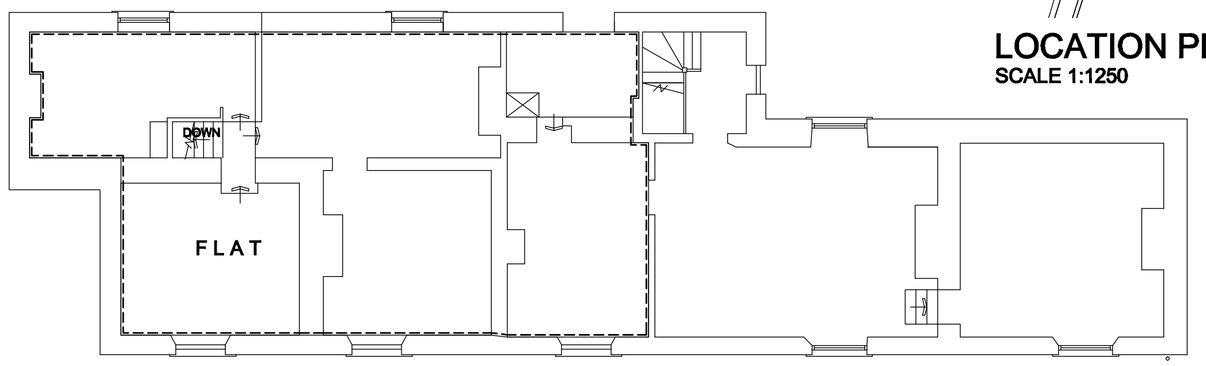

SIDE ELEVATION AS EXISTING



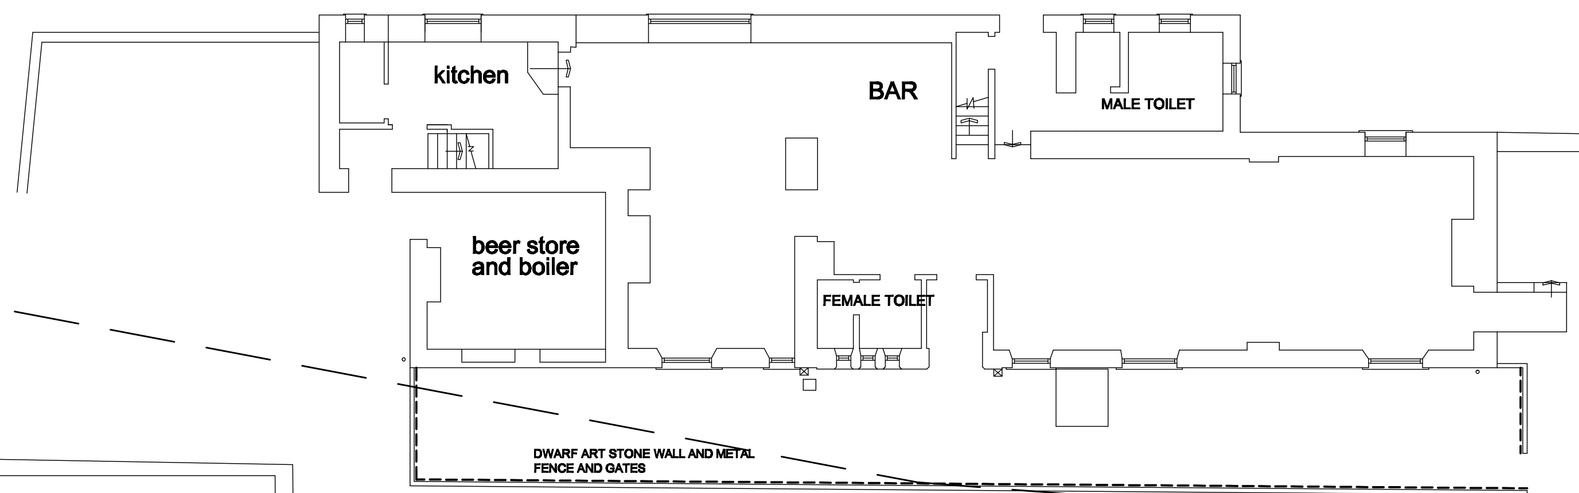

LOCATION PLAN
SCALE 1:1250



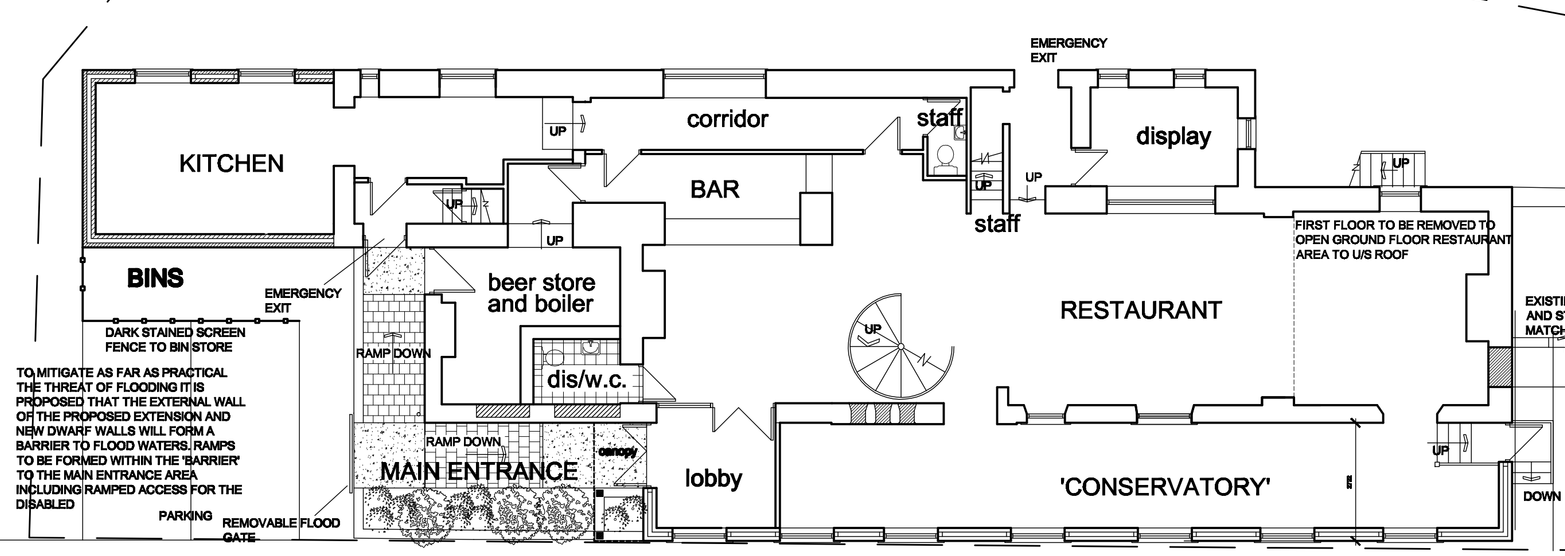

FIRST FLOOR PLAN AS PROPOSED




FIRST FLOOR PLAN AS EXISTING




GROUND FLOOR PLAN AS EXISTING




GROUND FLOOR PLAN AS PROPOSED

White Agus PARTNERSHIP
8 MORSTON BUSINESS PARK, WHALEY ROAD, BARUGH GREEN, BARNSLEY. S75 1HQ
Phone: 01226 208482
Fax: 01226 283030
Email: info@whiteaguspartnership.co.uk
Web: www.whiteaguspartnership.co.uk
ARCHITECTURAL SERVICES AND SURVEYORS

Project.
PROPOSED ALTERATIONS AND EXTENSIONS TO FORMER RING O'BELLS, HIGH STREET, SILKSTONE, BARNSLEY

Client.
THE BELLS STEAKHOUSE LTD

Drawing Title.
PLANS AND ELEVATIONS

Date. MAY 2013
Scale. 1:100 @ A1
Ref. 13-008
Dwg. No. 01
Rev. A

| Date | Suffix | Description | Date | Suffix | Description |
|---|---|---|---|---|---|
| 22-05-13 | A | WINDOWS REVISED | | | |