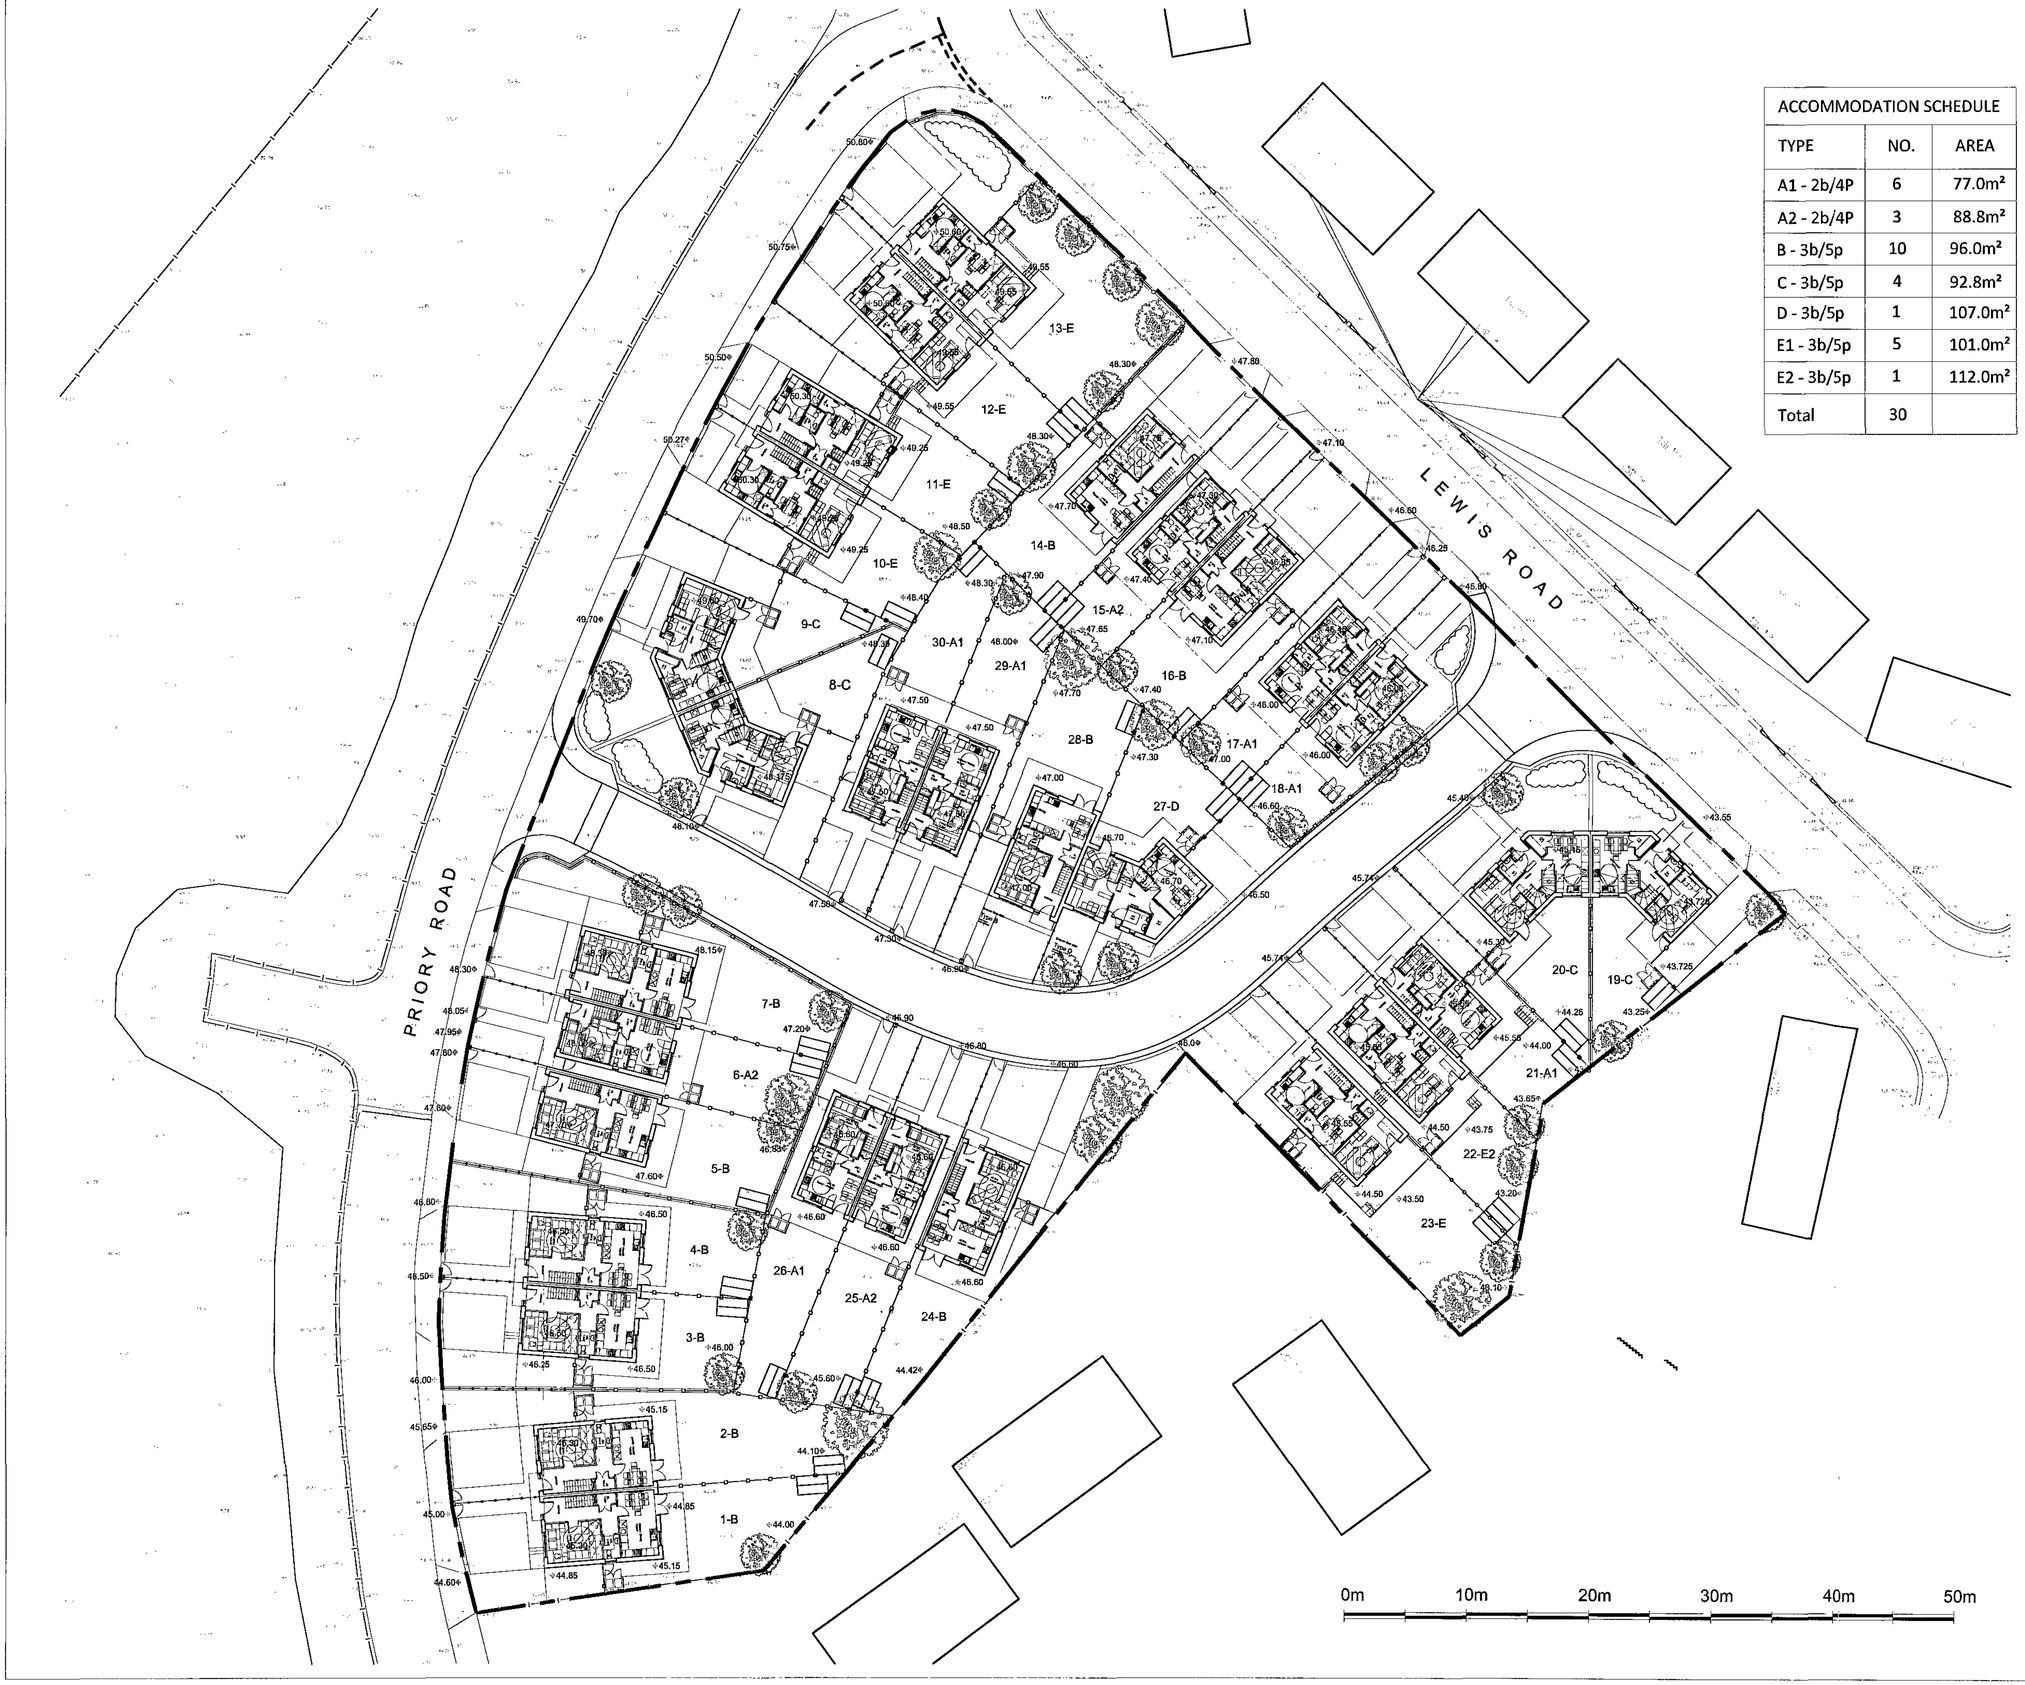


ACCOMMODATION SCHEDULE		
TYPE	NO.	AREA
A1 - 2b/4P	6	77.0m²
A2 - 2b/4P	3	88.8m²
B - 3b/5p	10	96.0m²
C - 3b/5p	4	92.8m²
D - 3b/5p	1	107.0m²
E1 - 3b/5p	5	101.0m²
E2 - 3b/5p	1	112.0m²
Total	30	

NORTH

BASE MAPPING: Reproduction of any Ordnance Survey Material is with the permission of the Controller HMSO Crown Copyright License No. 100023449. The drawing may contain information and/or mapping from a number of sources and its accuracy should be verified on site.

KEY:

- 1800mm high close boarded timber fencing to rear garden boundaries
- 1200mm hoop top metal railings to front garden boundaries
- Brick retaining walls, with railings to front gardens and timber fencing to rear gardens
- 1200mm Brick walls to front boundaries
- Shared surface with 600mm margin. Block paved
- Grass
- Driveways - tarmac
- Paving to house paths and patios
- Garden shed including cycle store
- Bin Store
- 47.00 Spot levels
- Proposed new trees to be planted

REV: A | DATE: 23/09/11 | DRAWN: MJS | CHECKED: MH
AMENDED PLOT 27. PLOTS 29 & 30 BROUGHT FORWARD 500mm. ADDITIONAL PROPOSED LEVELS. NEW HOUSE TYPE E TO PLOTS 10, 11, 12, 13, 22, 23 & 27. PLANTING AT CORNER UNITS BROUGHT INTO CURTILAGE OF PLOTS. NORTH EAST ACCESS ROAD AMENDED. EXISTING LEVELS ADDED. ACCOMMODATION SCHEDULE AMENDED.

REVISIONS

This design is copyright ©

18 OCT 2011

YORKSHIRE HOUSING

RESIDENTIAL DEVELOPMENT
PRIORY ROAD
LUNDWOOD, BARNSLEY

PROPOSED SITE PLAN

Drawn: MJS | Scale: 1:250 @ A1
Date: JULY 2011 | Checked: NW

brewsterbye architects
5 NORTH HILL ROAD
HEADINGLEY
LEEDS
LS6 2EN
telephone
0113 2784000
facsimile
0113 2304266
e-mail
info@brewsterbye.co.uk

Dwg No: 015/83(02)003 A