

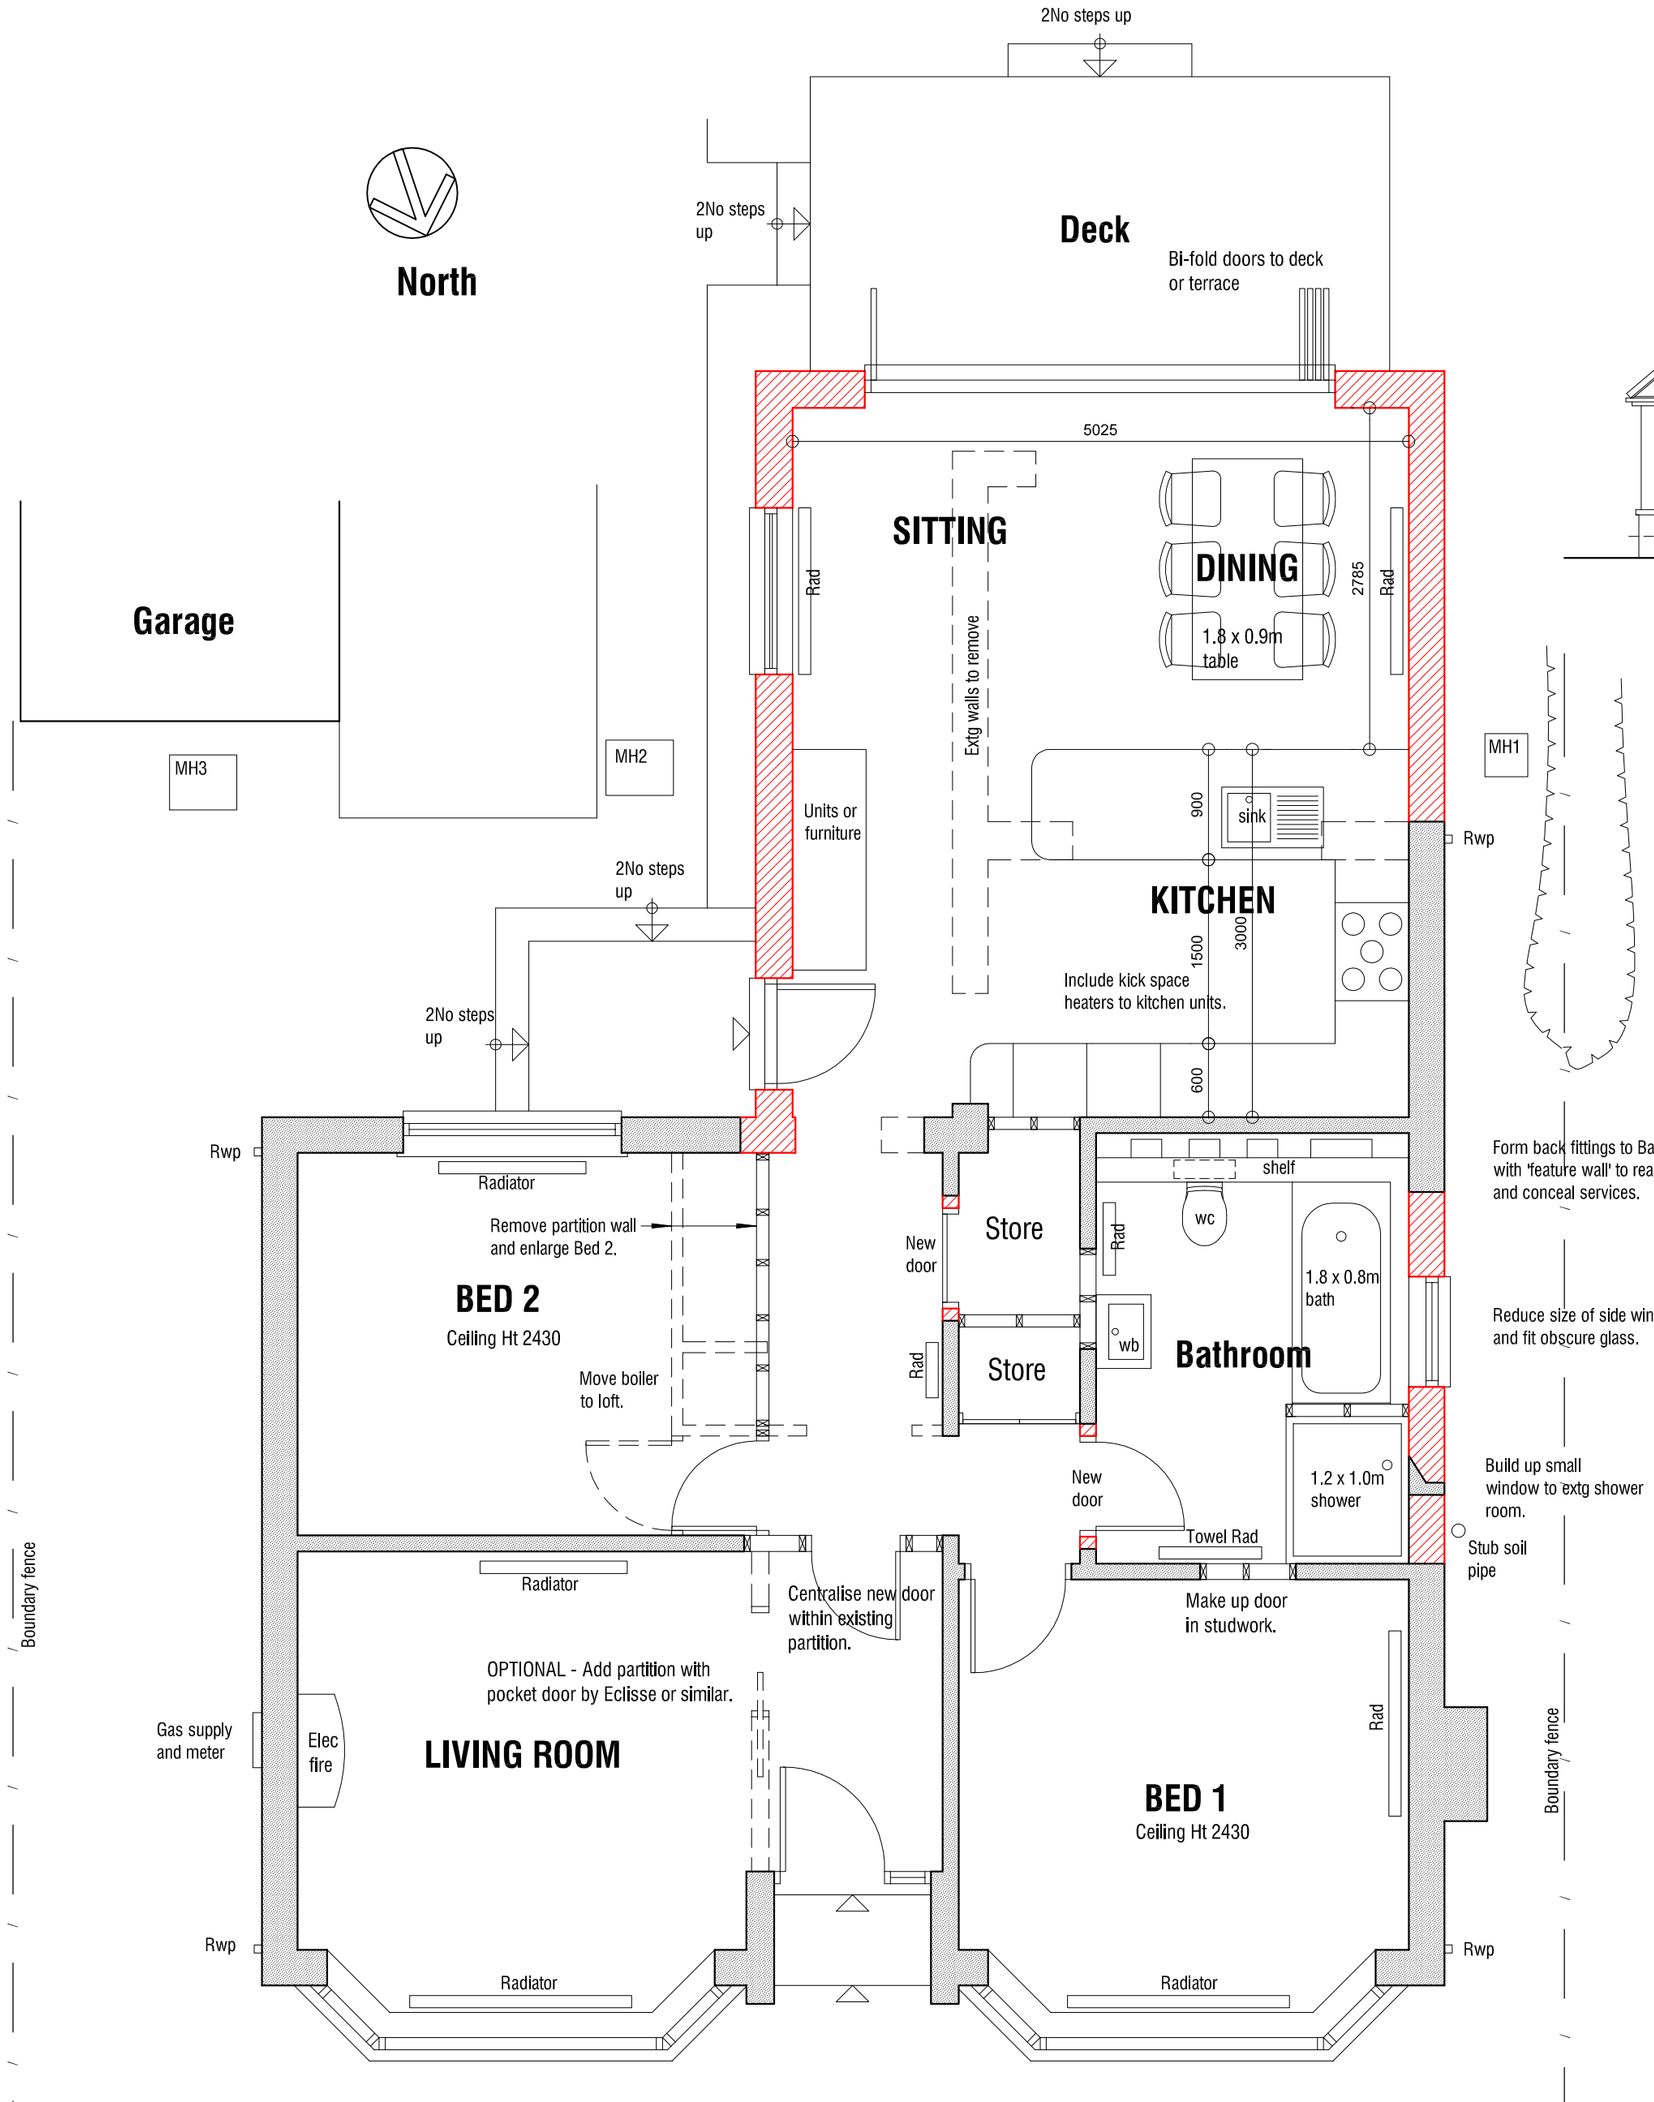



GROUND FLOOR PLAN 1:50

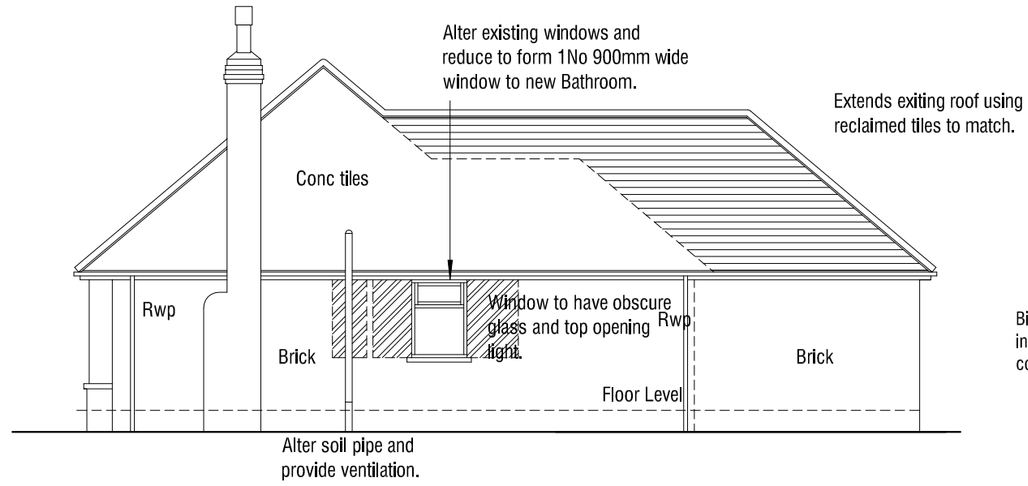

West Elevation 1:100

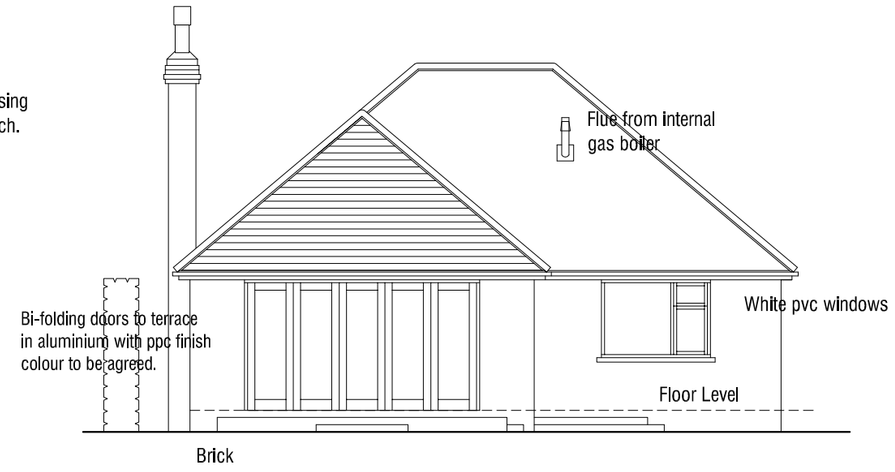

South Elevation 1:100

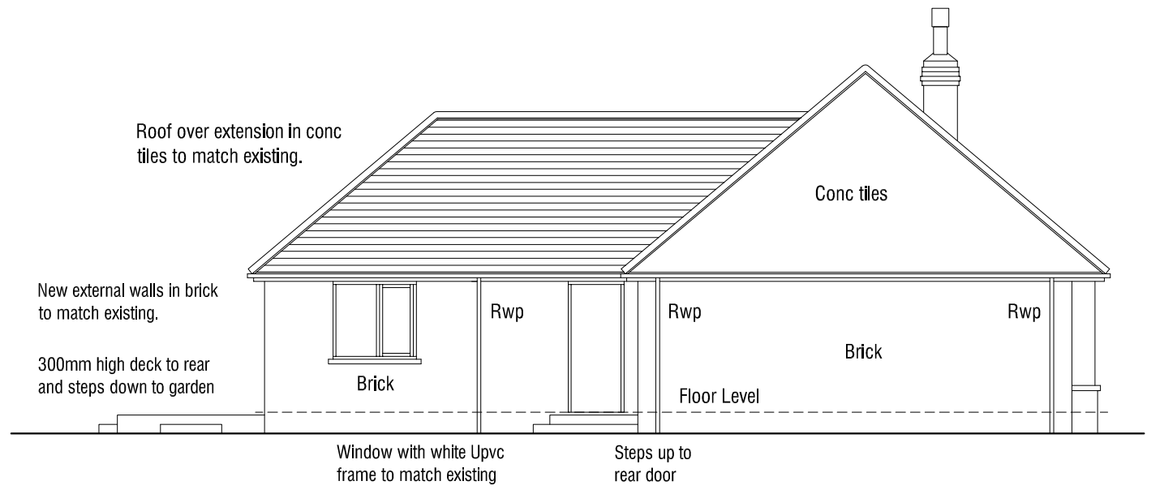

East Elevation 1:100

Rev A 15.02.20-16 - Design amended.

62 PADDOCK ROAD
STAINCROSS
BARNSLEY
S75 6LE

PROPOSALS

PLANS & ELEVATIONS

mbooth design
architectural design and building consultants

Fairfield House
Berneslai Close Barnsley
S70 2FL
T: 01226 286256
M: 07881898300
E: mboothdesign@btconnect.com

Scale	AS SHOWN @ A2	Drawn	MJB
Date	FEB 2016	Ref.	16.03
Dwg No.	**P1**	Rev.	**A**

0cm 2cm 4cm 6cm

Copyright mbooth design. All dimensions in millimeters unless otherwise stated. Dimensions for setting out in existing buildings are to be checked and verified on site.