

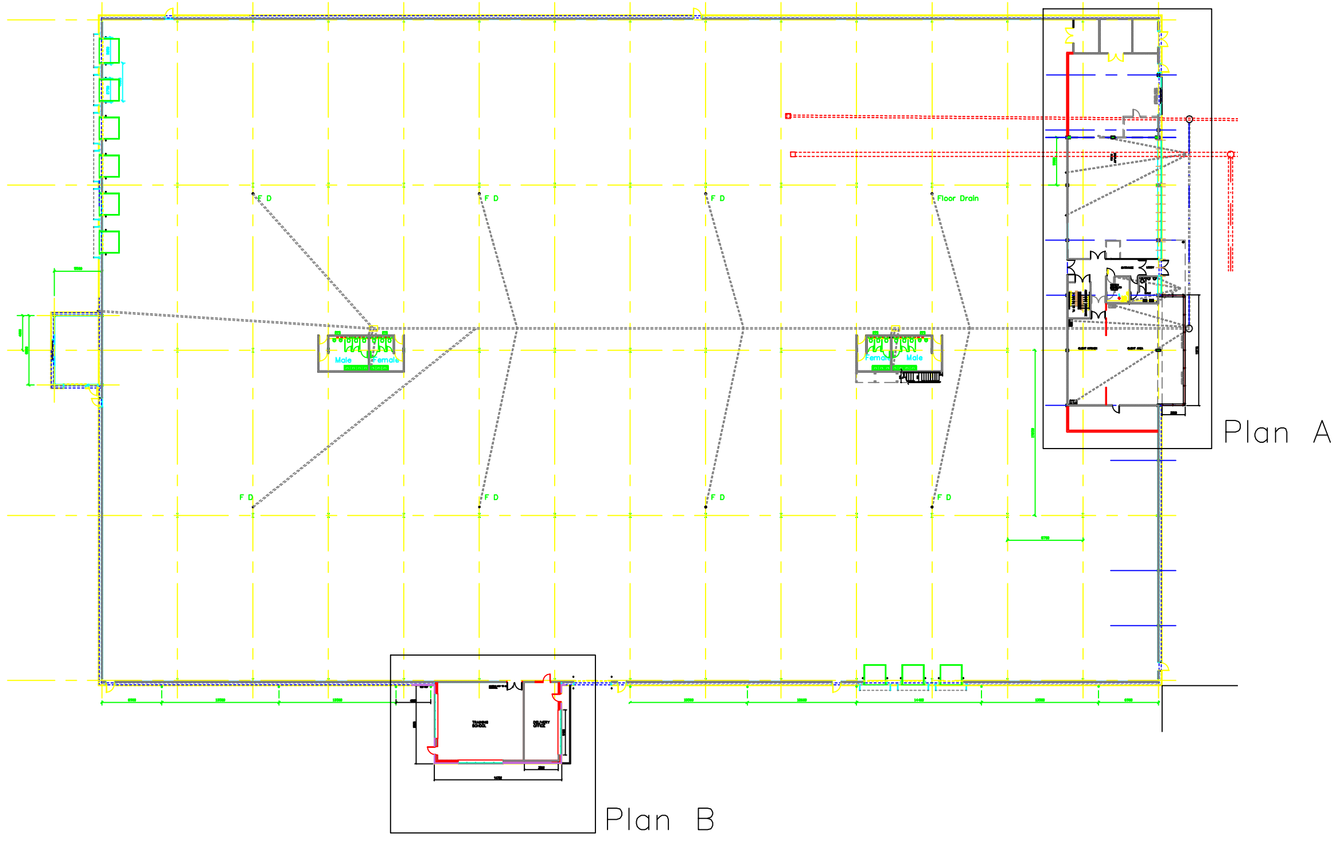



Overall Ground Floor Plan 1:500@A1

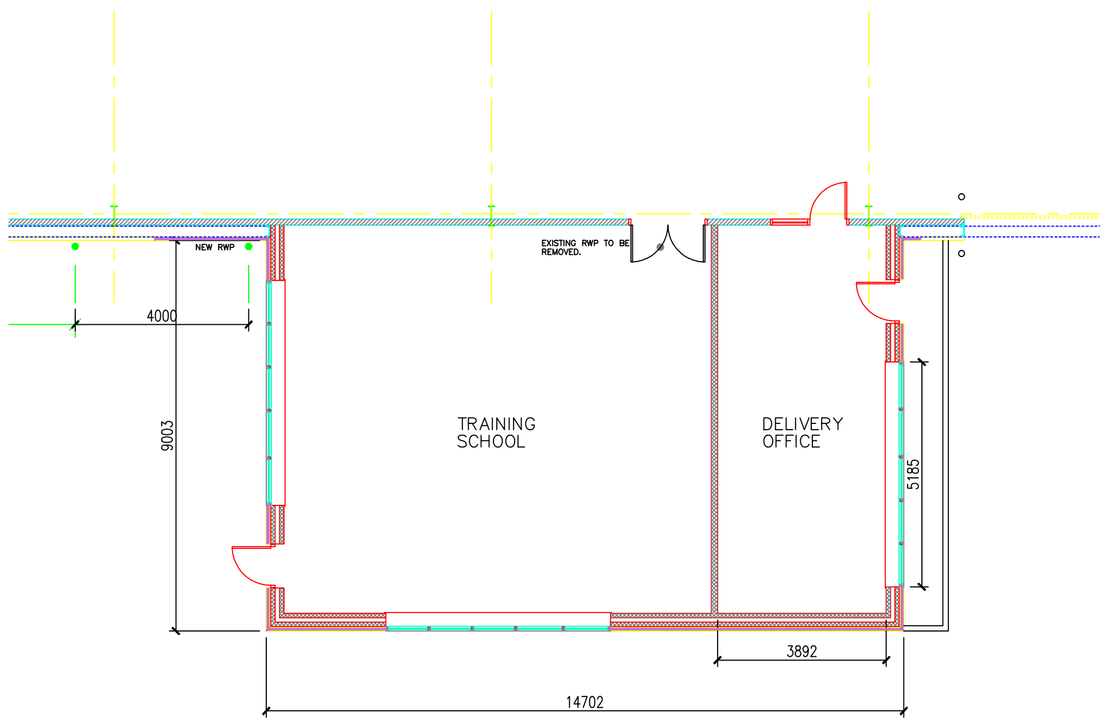

Plan B (Part) Proposed GF Plan 1:100@A1

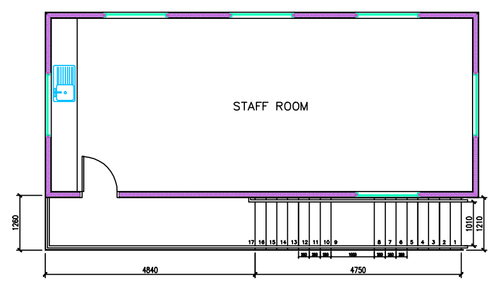

Part First Floor Plan 1:100@A1

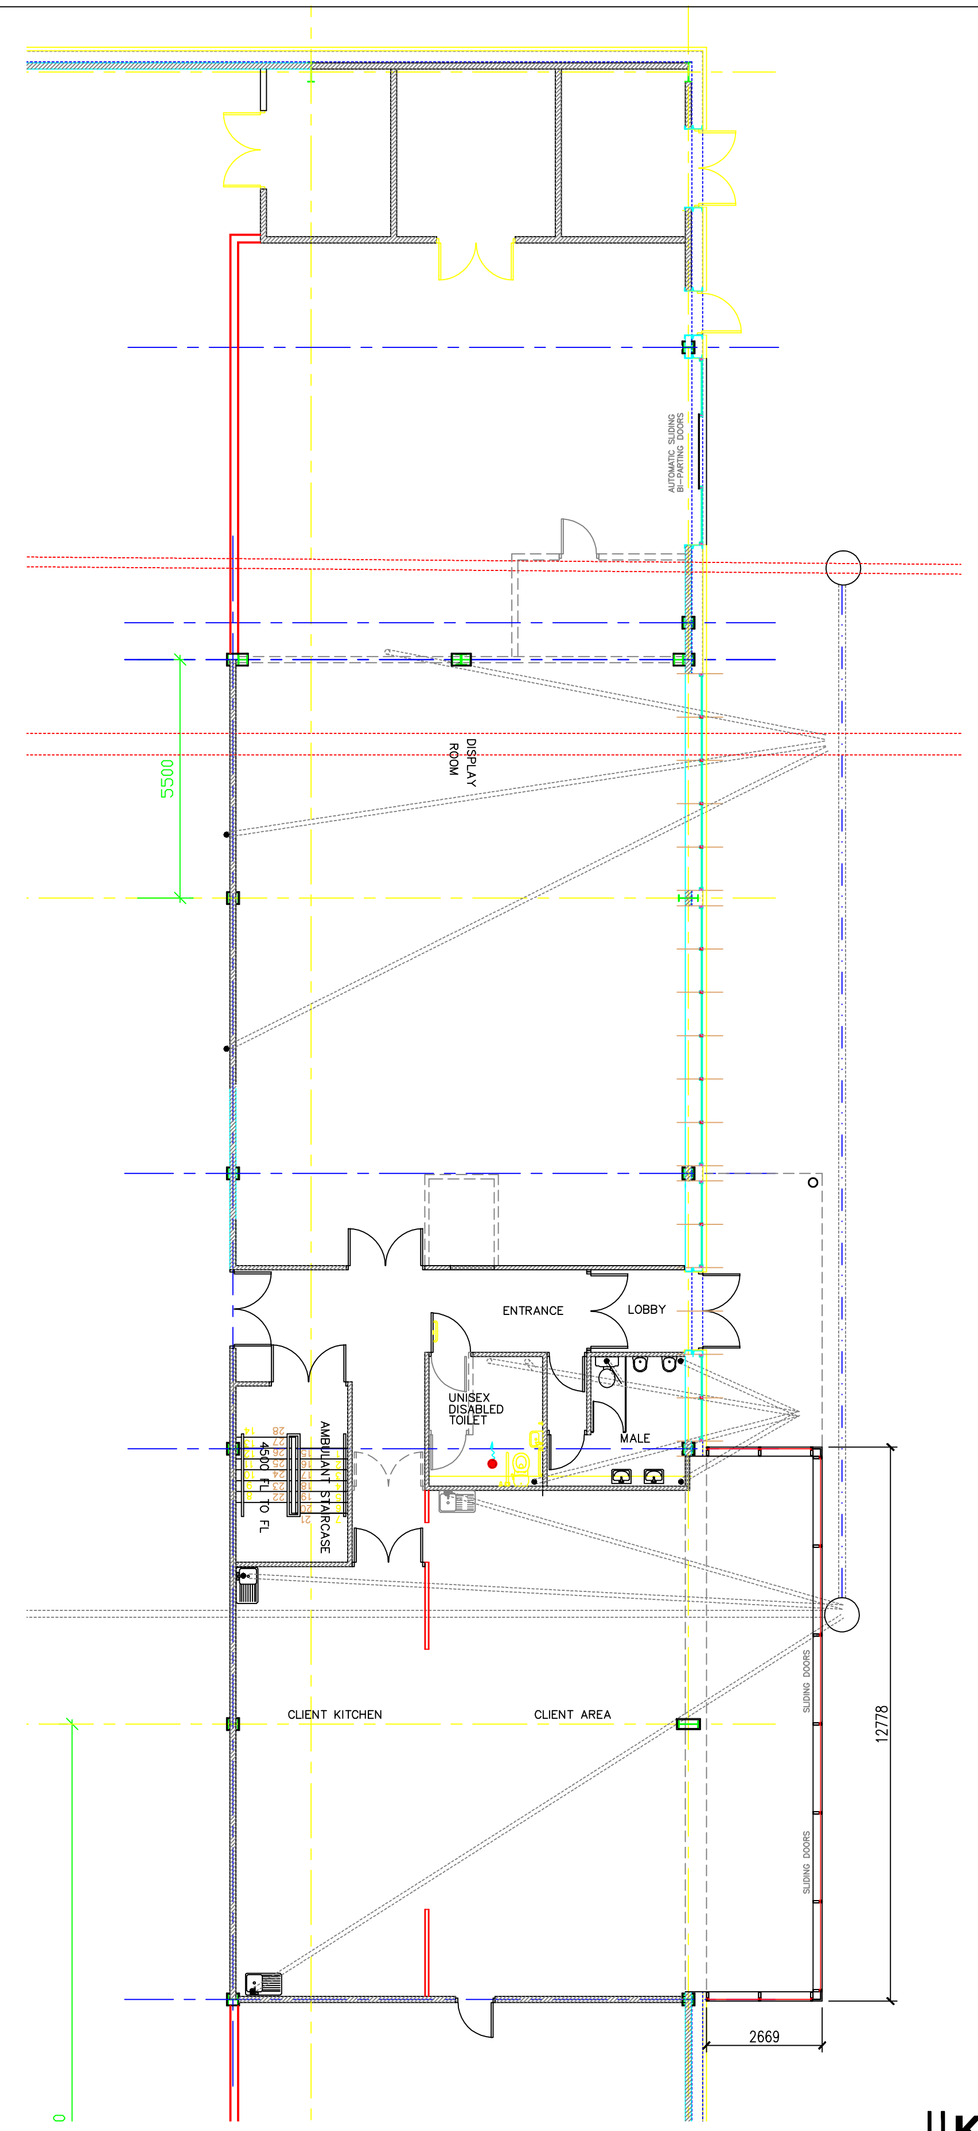

Plan A (Part) Proposed GF Plan 1:100@A1

KENNEDY DESIGN LTD.
CAYA2000VE HOUSE
108 DONCASTER ROAD
BRAMPTON
ROTHERHAM
SOUTH YORKSHIRE
S66 8AA
TEL - 01709 896000
FAX - 01709 891284
E-MAIL - info@kdesign.com
www.kdesign.com

CLIENT:	True Manufacturing UK
PROJECT:	Proposed Booking Office Extension Fellds End Roundabout Goldthorpe Rotherham S63 9EU
TITLE:	Proposed Plan Ground Floor (Part)
SCALE:	1:100@A1
STATUS:	
JOB NUMBER:	R31-04
REV:	—
DATE:	Jan 2017
DRAWN BY:	

Kennedy Design Ltd, Registered in England 4479082 V.A.T. Reg. No 565 6012 02