

Do not scale this drawing for construction purposes
In all cases figured dimensions are to be followed
All dimensions to be checked on site before work commences
© This drawing is the copyright of Solarsense UK Ltd and may not be reproduced in part or in whole without prior written permission

Notes:

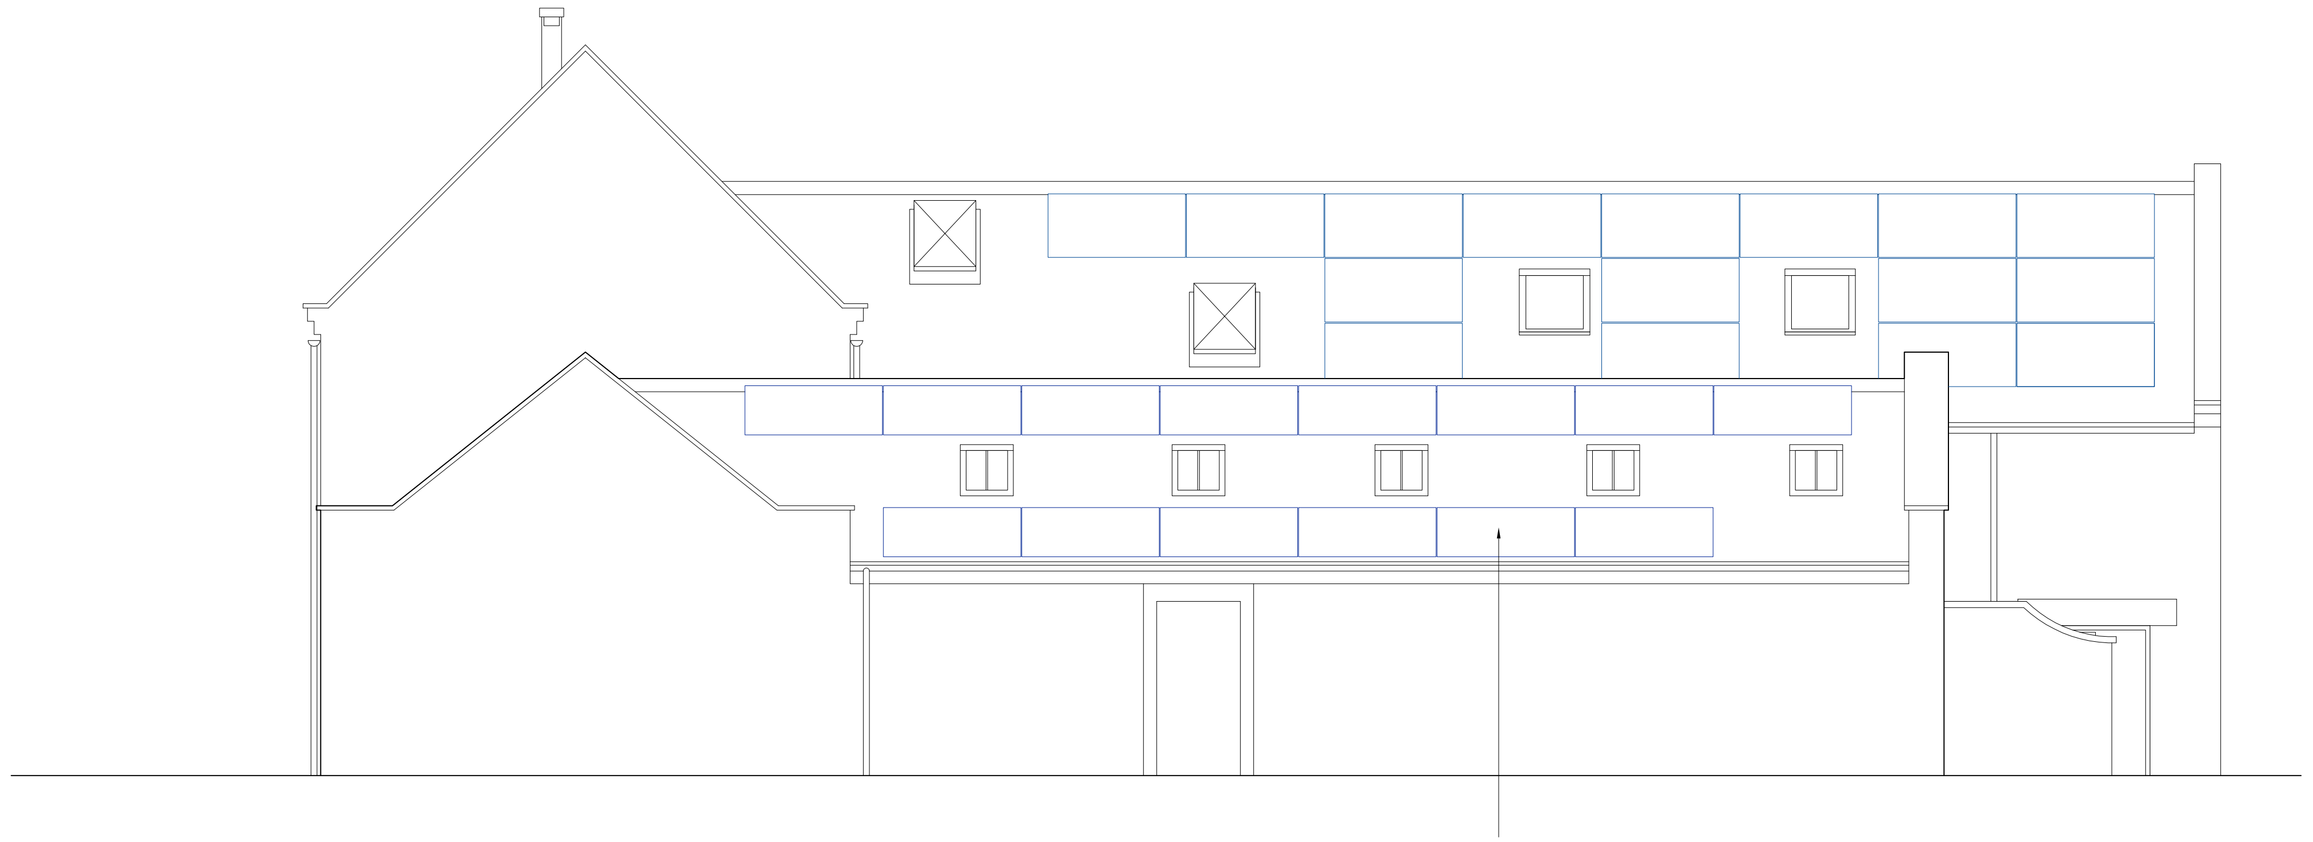

Visitor Centre West Wing proposed west elevation

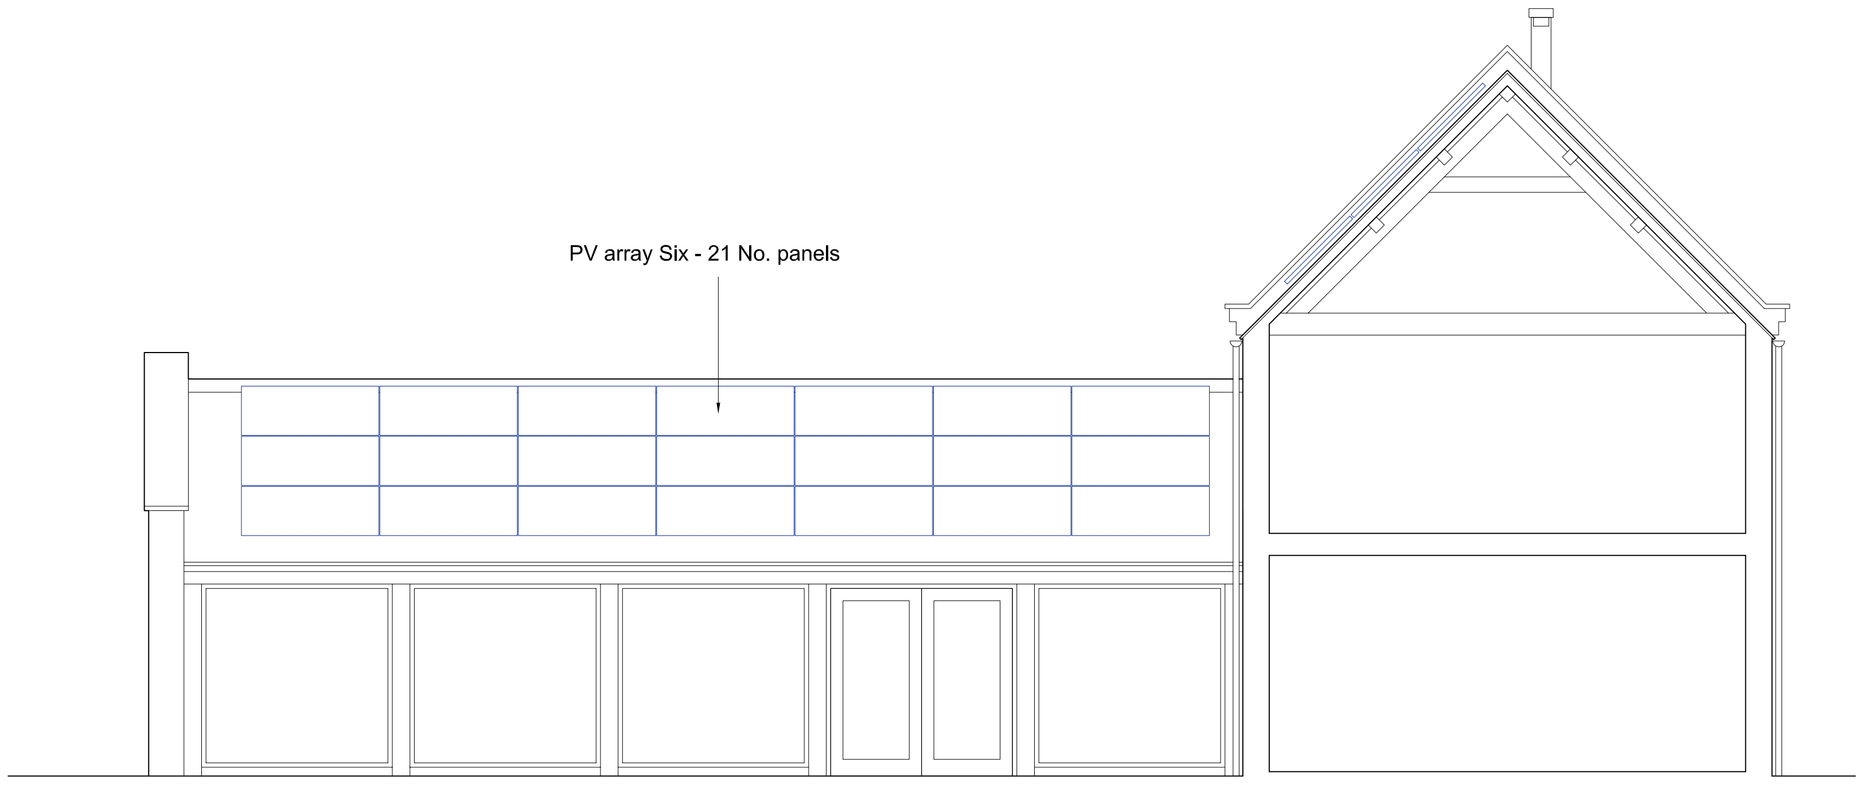

Visitor Centre West Wing proposed east elevation

0 5 10

PLANNING

Revision	Description	Date	Drawn

Solarsense
Renewable Energy
Solarsense UK Ltd
Helios House · Brockley Lane · Backwell · Bristol BS48 4AH
tel: 01275 461800 e: info@solarsense-uk.com

Client: RSPB

Project: RSPB Dearne Valley
Roof Mounted Solar PV

Drawing: Visitor Centre - West Wing
Proposed East & West Elevations

Scale: 1:50 @ A1 Drawn by: RTH

Date: September 2018 Checked by:

Drawing Number: RSPB/DEA/10 Revision: