

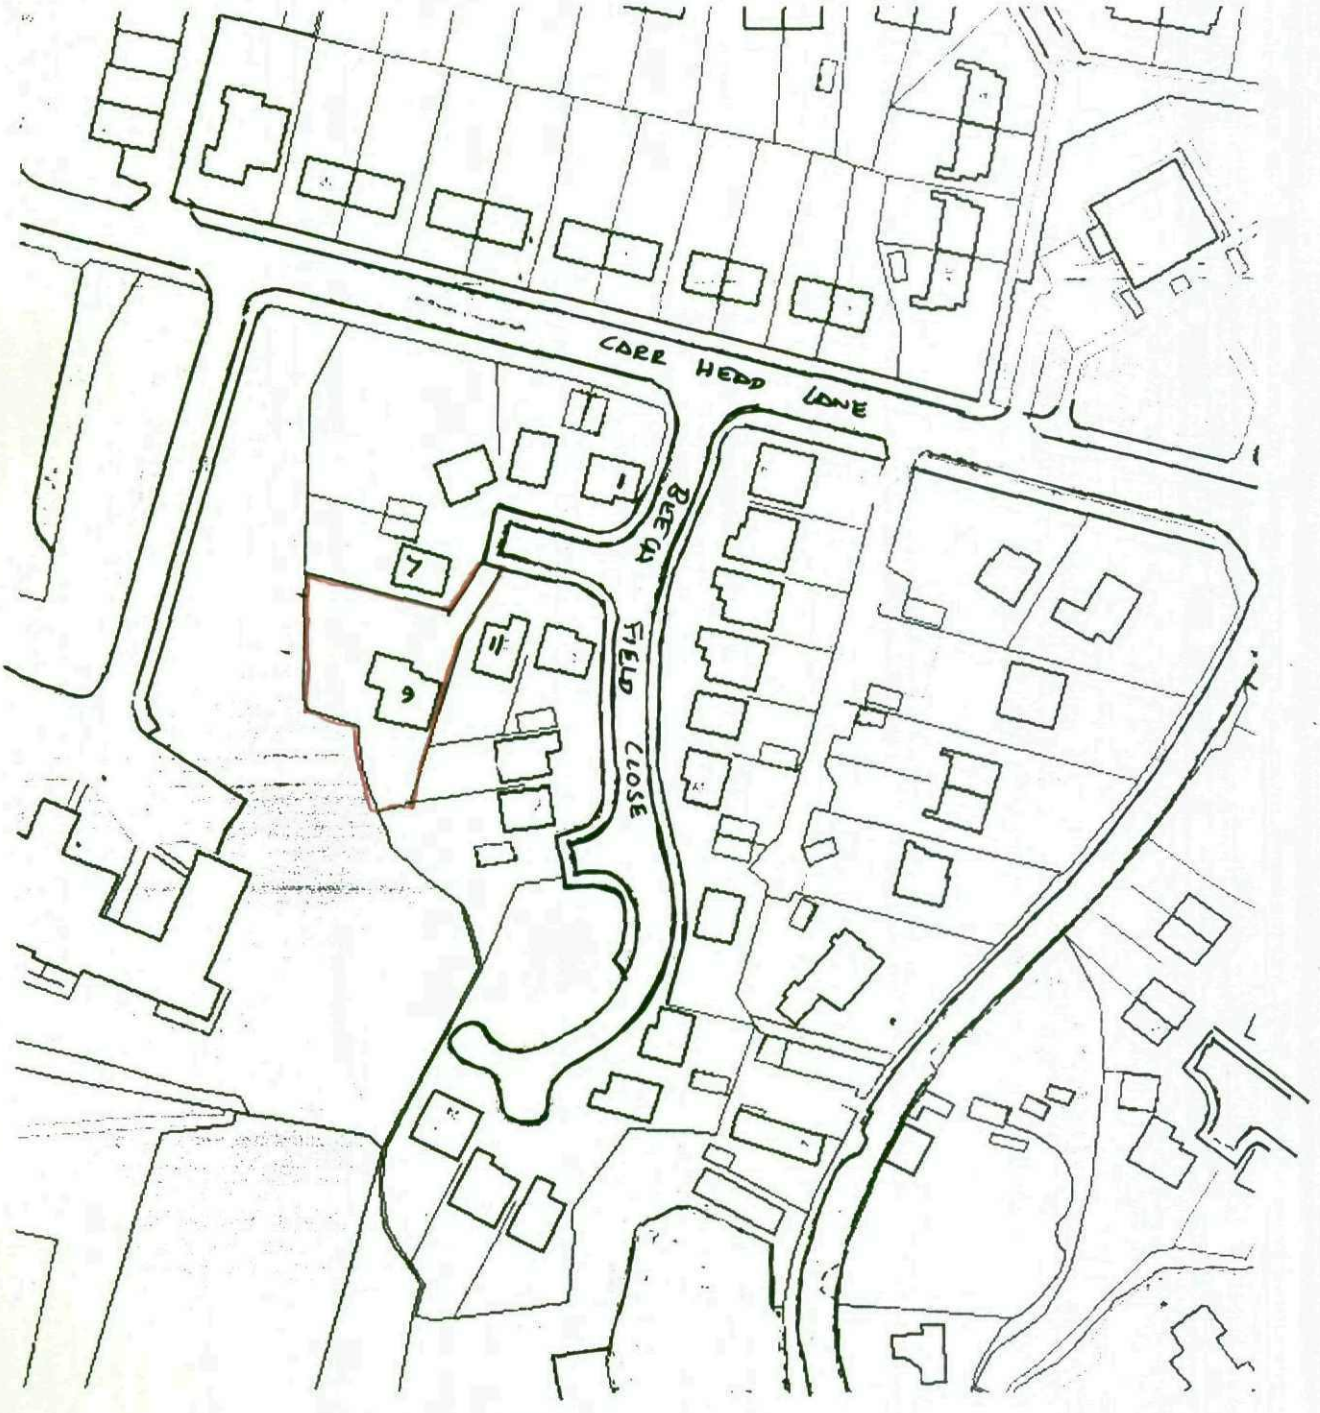


LOCATION PLAN 1:1250 NORTH


Ordnance Survey O Crown copyright 2008 All rights reserved
Licence number 100047966

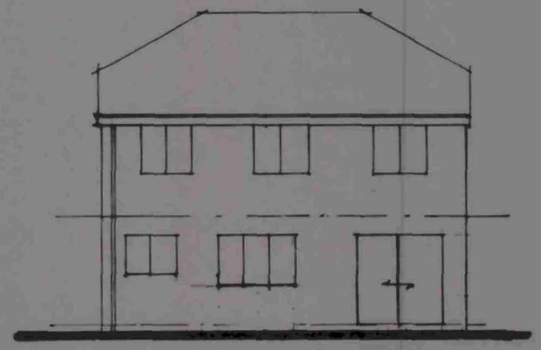


EXISTING REAR ELEVATION

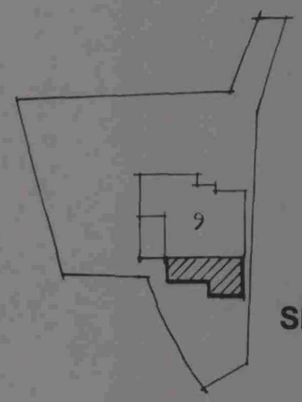


SITE PLAN 1:500

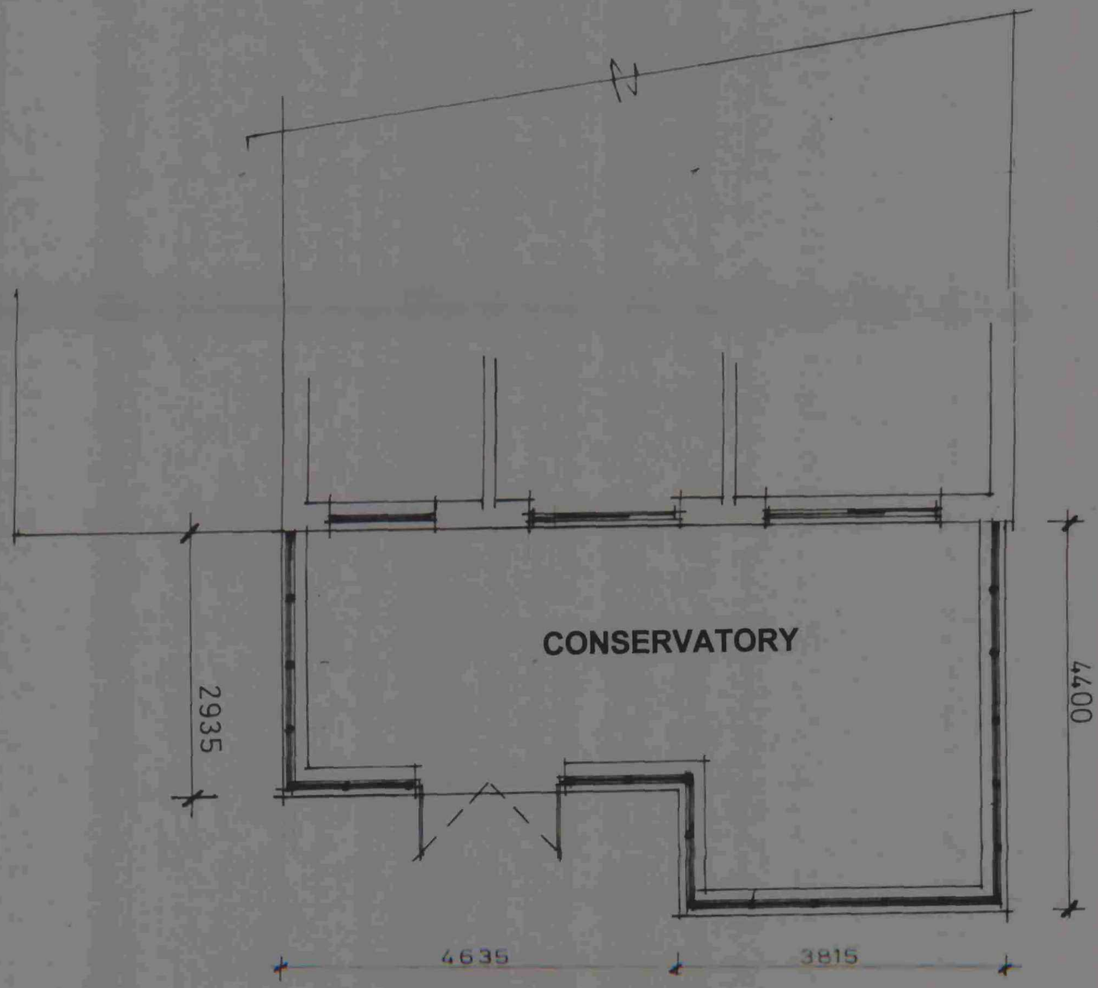


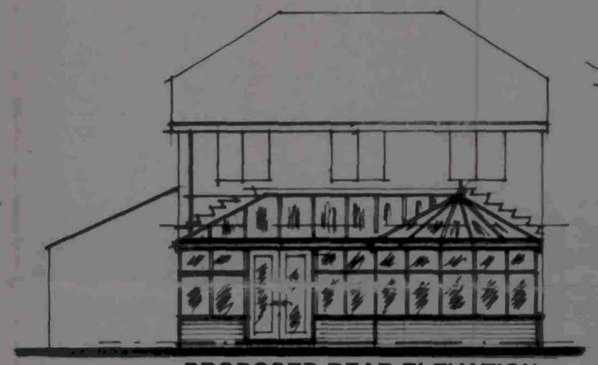

PROPOSED REAR ELEVATION

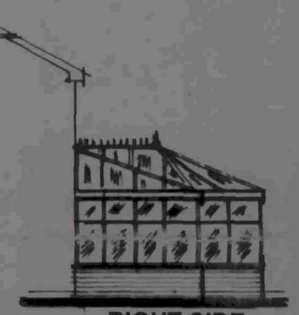

RIGHT SIDE

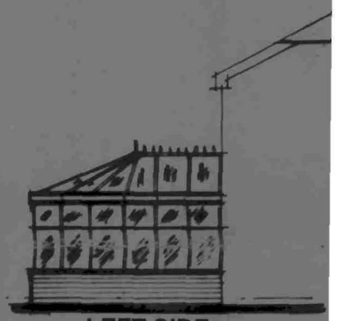

LEFT SIDE

Barnsley Metropolitan Borough Council
01 APR 2003
Corporate Services

PROPOSED CONSERVATOR

9 BEECH FIELD CLOSE
BOLTON ON DEARNE
BARNSLEY S63 8EY

C1

Plan for planning application only

Scale 1:50 +1:1