




EXISTING REAR ELEVATION
Scale 1 : 100

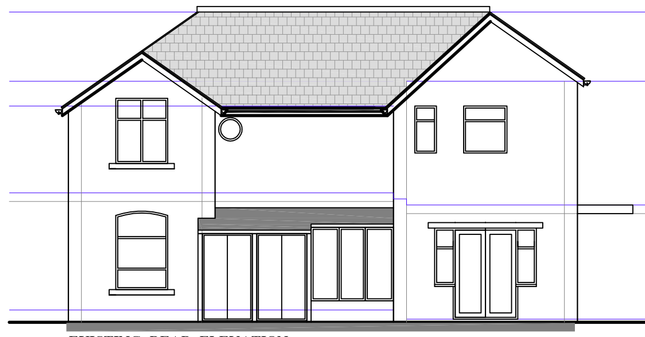

EXISTING SIDE ELEVATION
Scale 1 : 100

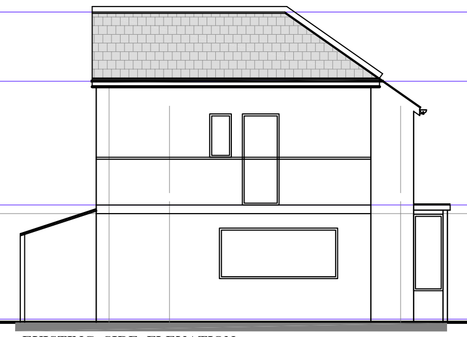


EXISTING FRONT ELEVATION
Scale 1 : 100

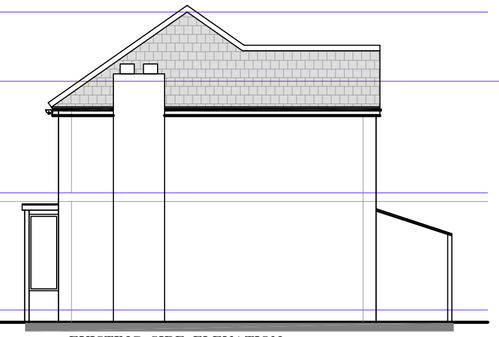

EXISTING SIDE ELEVATION
Scale 1 : 100




PROPOSED REAR ELEVATION
Scale 1 : 100

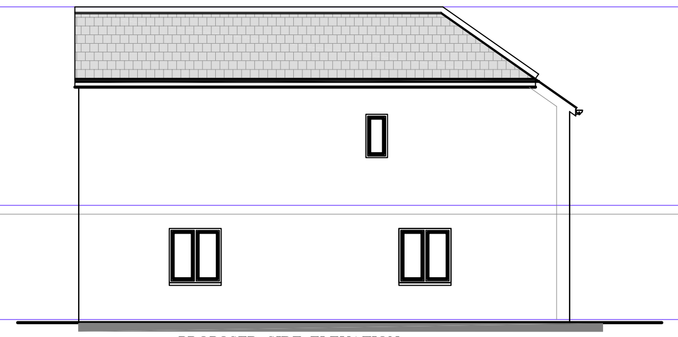


PROPOSED SIDE ELEVATION
Scale 1 : 100



PROPOSED FRONT ELEVATION
Scale 1 : 100

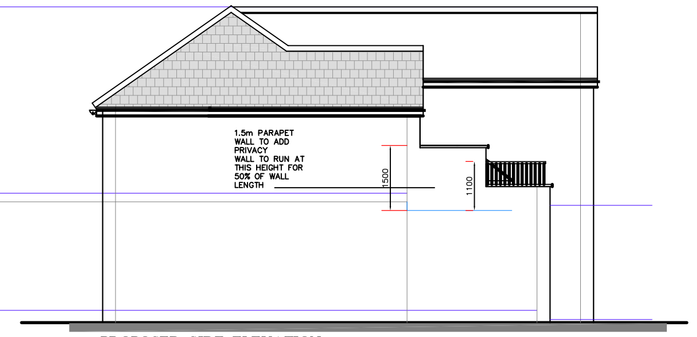


PROPOSED SIDE ELEVATION
Scale 1 : 100

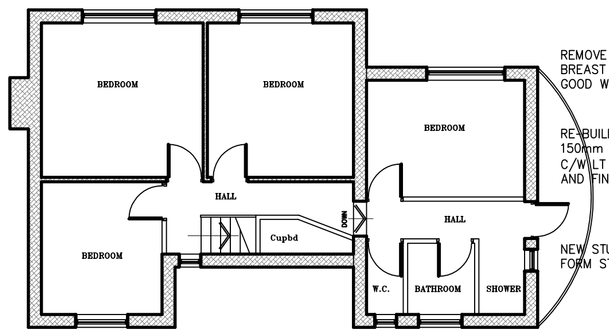


EXISTING FIRST FLOOR PLAN Scale 1 : 50

EXISTING GROUND FLOOR PLAN Scale 1 : 50

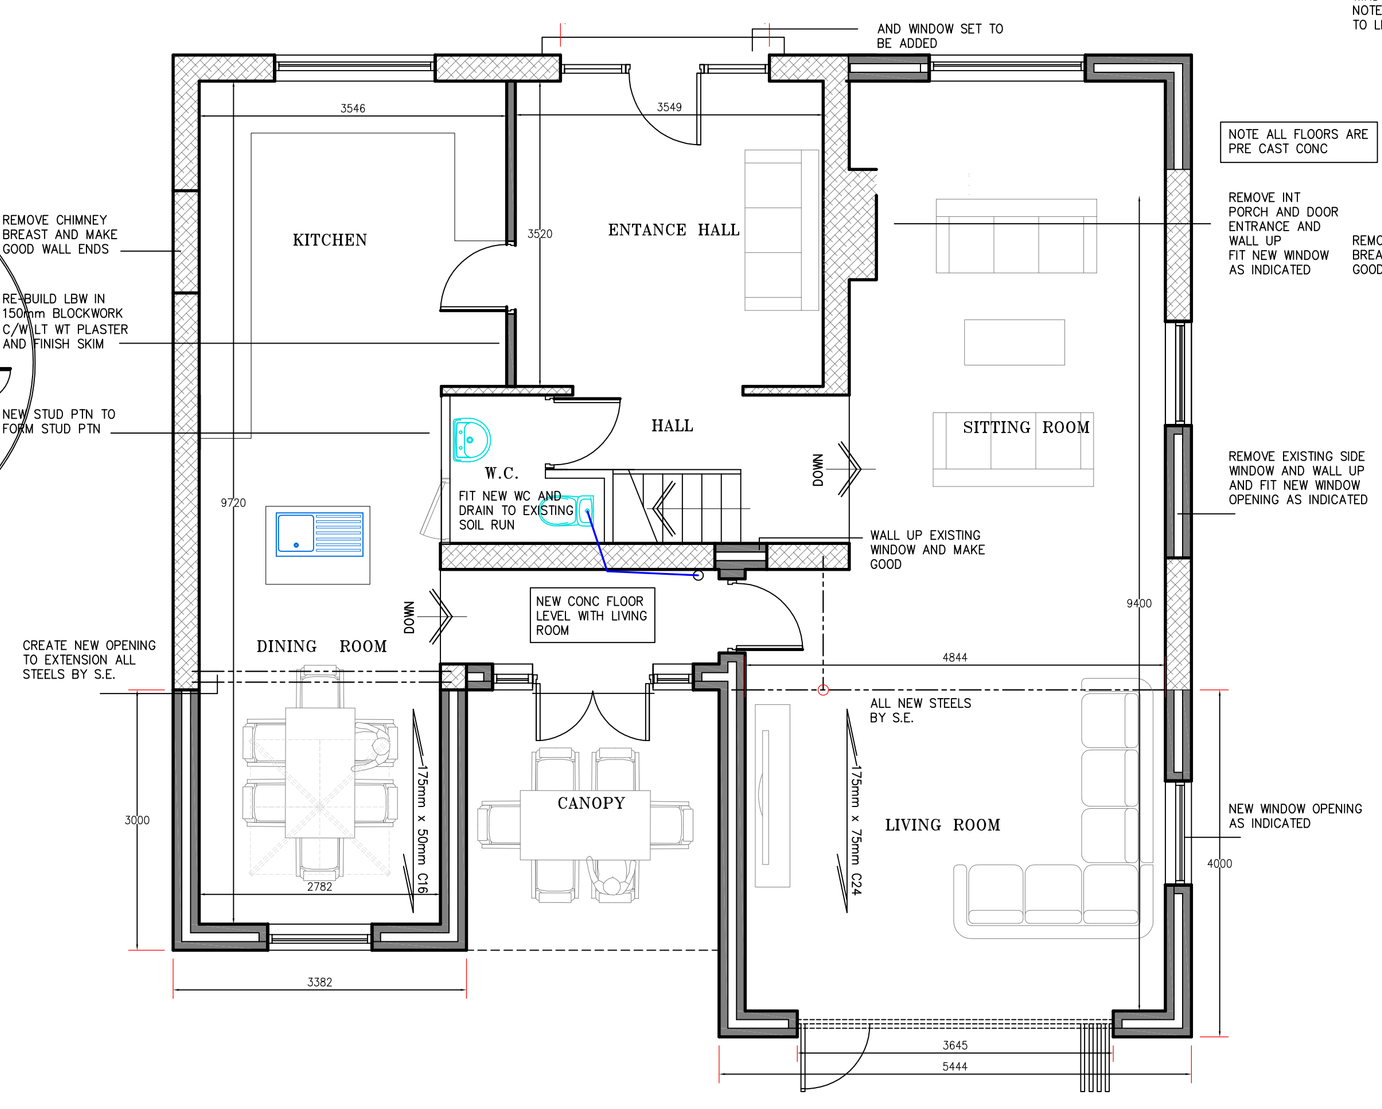

PROPOSED GROUND FLOOR PLAN Scale 1 : 50

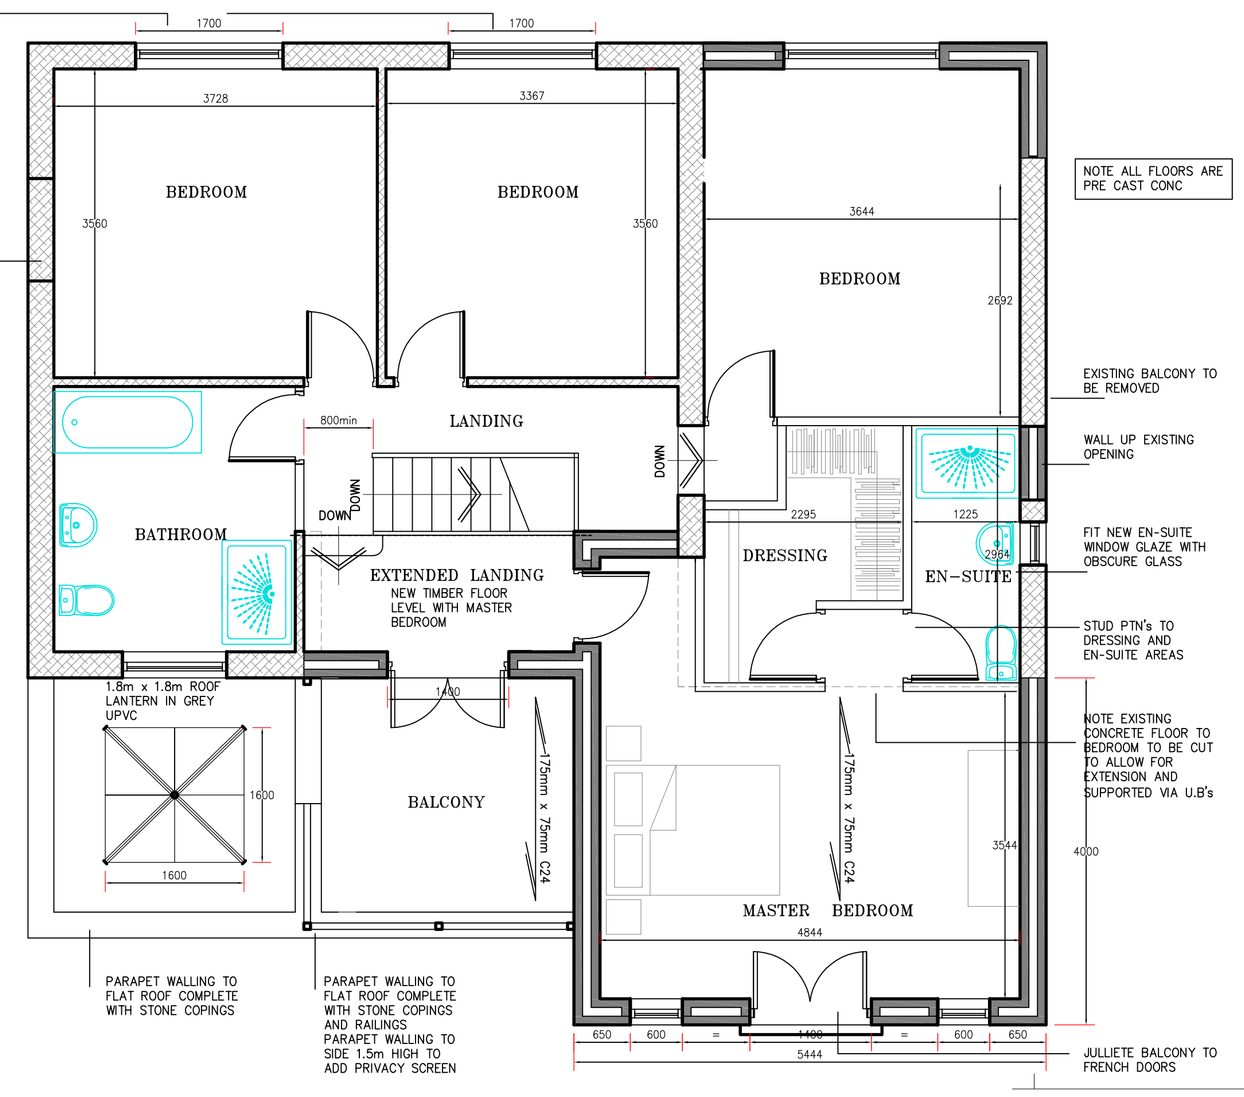

PROPOSED FIRST FLOOR PLAN Scale 1 : 50

NOTES:

1. CONTRACTORS AND SUB-CONTRACTORS MUST CHECK AND AGREE ALL DIMENSIONS BEFORE PREPARING SHOP DRAWINGS OR COMMENCING WORK ON SITE.
2. CONTRACTORS ARE RESPONSIBLE FOR INFORMING THE DESIGNER OF ANY DISCREPANCY DISCOVERED ON THIS DRAWING OR BETWEEN THIS DRAWING AND ANY OTHER RELATED DOCUMENTS WORK TO BE CARRIED OUT AS SHOWN ON THIS DRAWING.
3. WRITTEN DIMENSIONS ONLY ARE TO BE USED FROM THIS DRAWING-IF ANY DOUBTS EXIST-ASK FOR CLARIFICATION.

THIS DRAWING AND THE COPYRIGHTS AND PATENTS THEREIN ARE THE DESIGNERS PROPERTY AND MAY BE USED OR REPRODUCED ONLY UNDER CONTRACT.

P.D ARCHITECTURAL SERVICES

Plans drawn for local authority approval
- Domestic Extensions
- Loft Conversions
- New garages / Conservatories
- New Homes

Tel: 07867784564 Free Consultation / Survey

Title: EXISTING AND PROPOSED PLANS

Project: PROPOSED TWO AND SINGLE STOREY REAR EXTENSIONS
AT PARK VIEW, GILROYD LANE, BARNSLEY
S75 3EF

Client: Mr ANDY BATTENSBY

Scale: 1:50 & 1:100	Drawn: P.M.	Rev
Date: SEPT 18	Drg No. 18-101-01	F