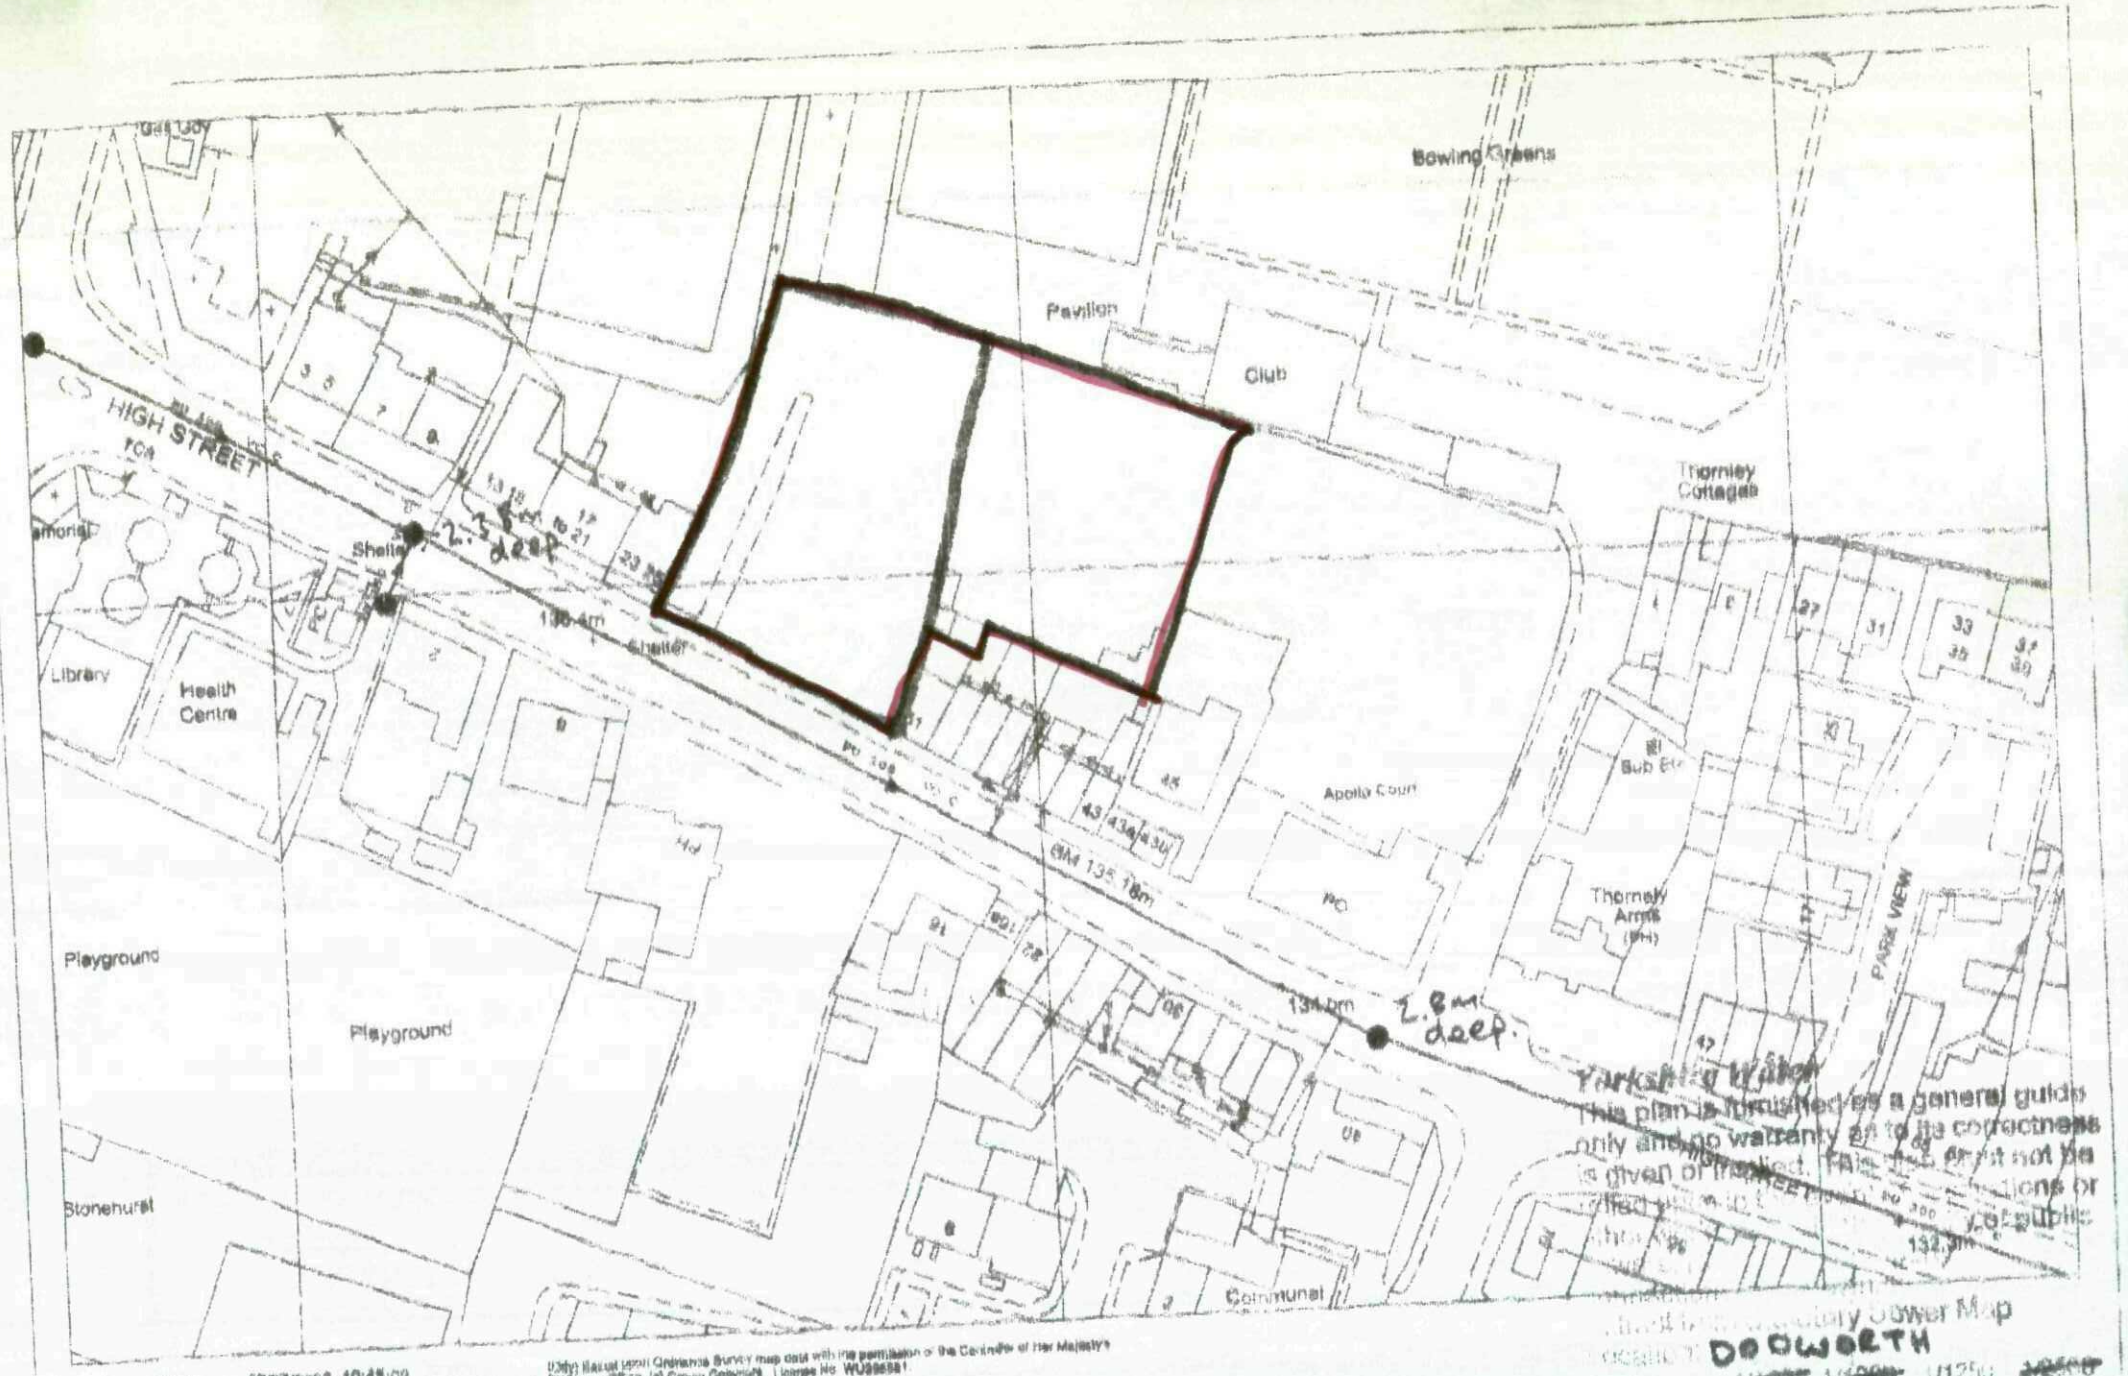


Date Requested : 20/07/2006, 10:45:02
Date Generated : 20/07/2006, 10:45:07
Source
UPN Undefined
Originator

[Only licensed users can view Ordnance Survey map data with the permission of the Controller of Her Majesty's Stationery Office, © Crown Copyright. Licence No: WU38681]

1.8m HIGH 125x25mm VERTICAL DARK STAINED TIMBER SCREEN FENCE TO NORTH & EAST BOUNDARY.

TREE PLANTING 3m WIDE BELT
ALNUS GLUTINOSA 60-90 cm
BETULA PENDULA 60-90 cm
PRUNUS AVIUM 45-60 cm
SORBUS AUCUPARIA 60-90 cm
BARE ROOT TRANSPLANTS AT 1.2m c/c.

HEDGE PLANTING:
PRUNUS SPINOSA 45-60 cm
ROSA CANINA 45-60 cm
ACER CAMPESTRE 45-60 cm
VIBURNUM OPULUS 45-60 cm
750 MM C/C
HEDGE PLANTING IN 2 STAGGERED ROWS 750 mm APART

SCREEN PLANTING TO SPORTS CLUB

GRASS

NORTH BLOCK 10-15

SOUTH BLOCK 1-9

MARSHALLS CONCRETE PAVINGS TO FOOTPATHS

MARSHALLS TEGULAR TRADITIONAL BLOCK PAVING.

MARSHALLS ARTIRA PERMEABLE BLOCK PAVING.

TARMAC PARKING BAYS.

BINS

4500

PEDESTRIAN ACCESS

CL 98.84
IL 97.64

SHRUB PLANTING
BERBERIS IMBRIA
BUDDLEA DAVIDII
COTONEASTER SALICIFOLIUS
HYPERICUM x MOSERIANUM

DISTANCE 45-60 cm
SIZES 45-60 cm.

TREE PLANTING
A. ACER PLATENOIDS
B. ALNUS CORDATA
C. FRAXINUS OXYCARPA
} 100 mm GIRTH

24 X 60M VISIBILITY

BUS STOP

24 X 60M VIS

HIGH STREET

CMR
21 MAY 2008

Ref.	Revision	Date
B	LANDSCAPING ADDED.	16.6.08
A	CAR PARK SPACE ADDED.	11.06


Client
HALLROYD HOMES

Project
HIGH STREET
DODWORTH


Title
SITE PLAN

Scale: 1:200 Drawn: SL
Date: SEPT 06 Drawing No: K/06/1 REV B

BDS
BUILDING DESIGN SERVICES
15 Hunters Avenue Barnsley S70 6PL
Tel: 01226 733224

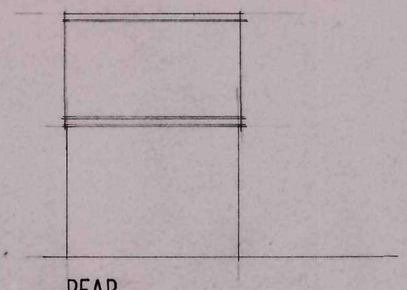


REAR

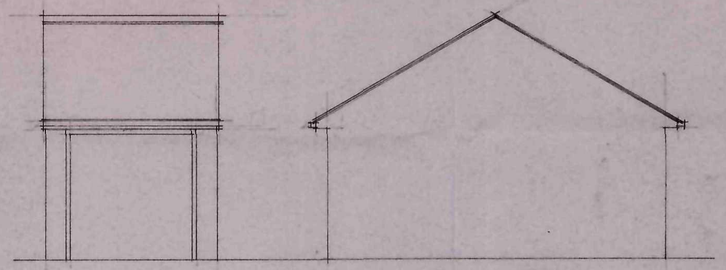


FRONT

SIDE

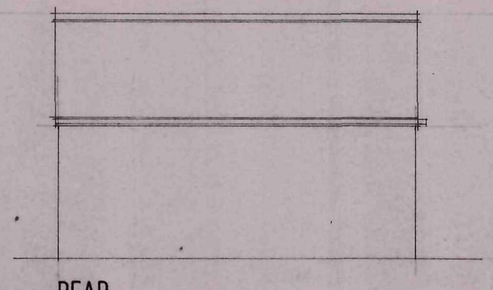


REAR

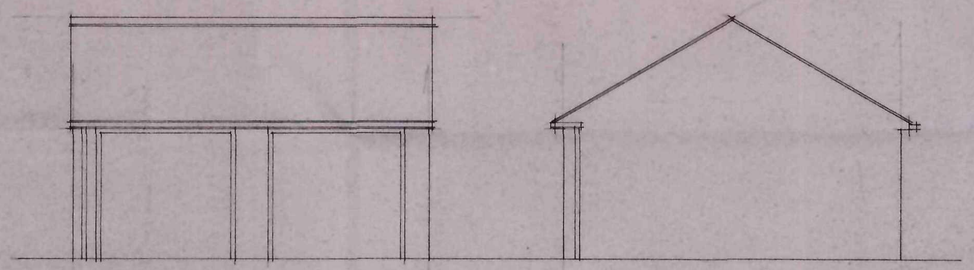



FRONT

SIDE

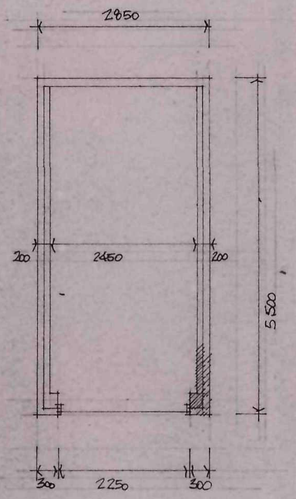


PLAN

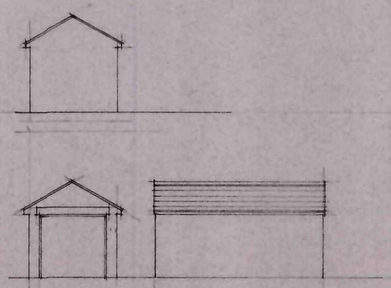

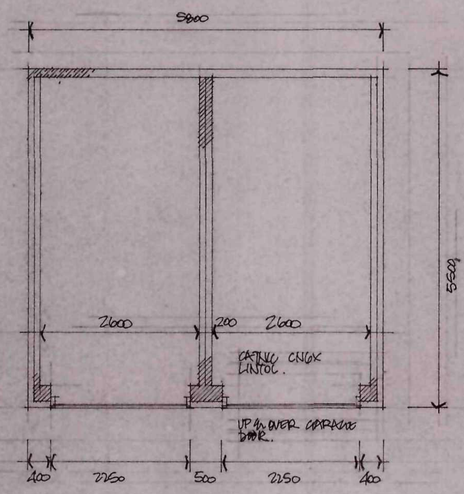

PLAN

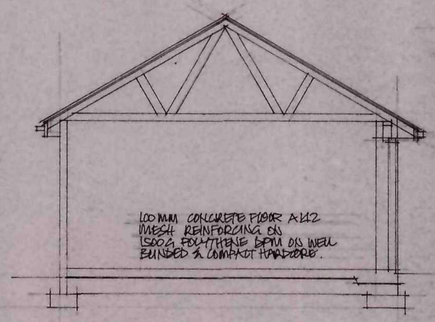

SECTION

CONCRETE INTERLOCKING ROOF TILES ON TAILSIN BATTENS ON TYVEK ROOF MEMBRANE CANTILEVER ROOF TRUSSES 600 c/c ON 100x75 WALLS STRAPPED TO BLOCKWORK 1200 c/c. 50x3 GMS STRAPS OVER 3/4" TRUSSES AT 1.8m c/c TO GABLES.

CMR
21 MAY 2008

Ref.	Revision	Date

Client
HALLROYD HOMES LTD

Project

Title
GARAGE DETAILS

Scale: 1:50 Drawn: SL
Date: AUG 07 Drawing No: K/16/G

BDS
BUILDING DESIGN SERVICES
15 Hunters Avenue Barnsley S70 6PL
Tel: 01226 733224

CDS LTD 1814