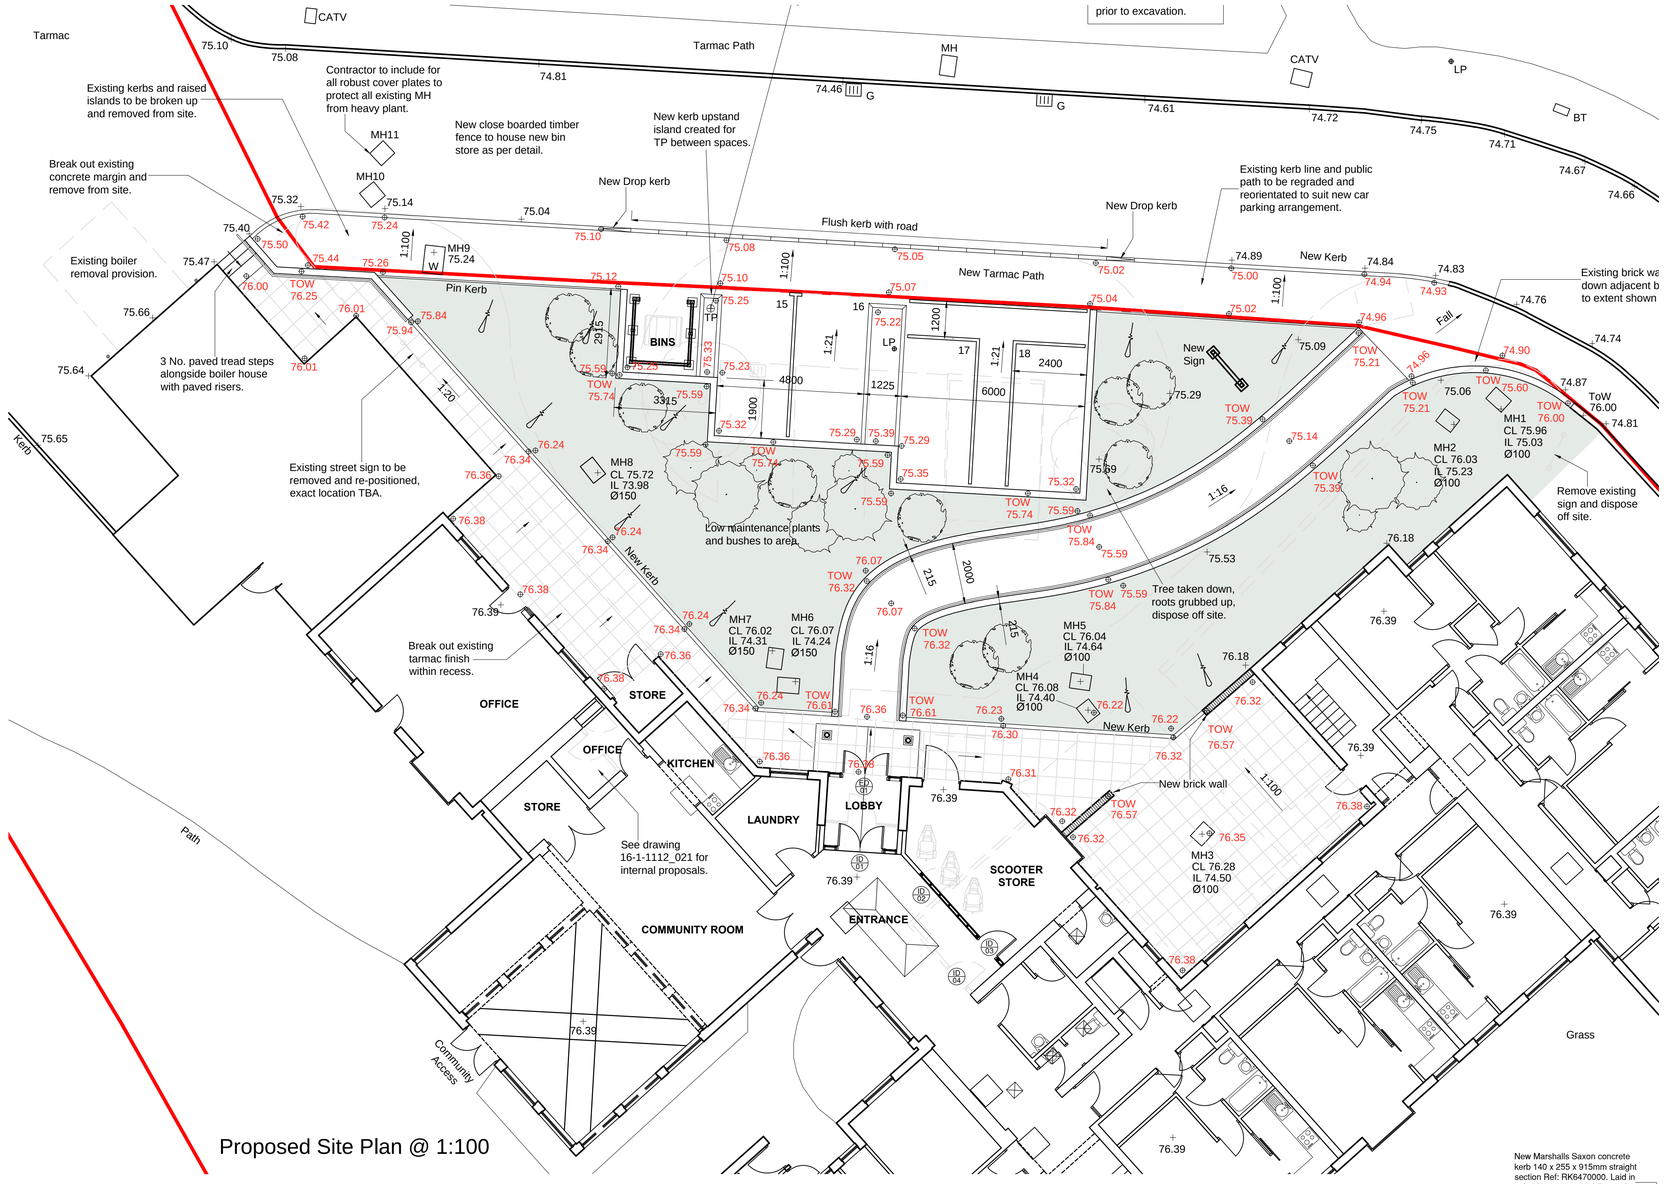

Proposed Site Plan @ 1:100

KEY PLAN

Notes:

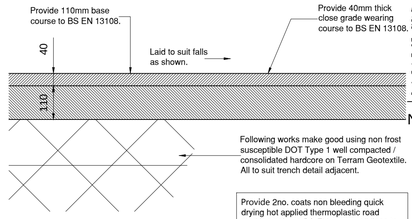

Car Park Detail @ 1:10

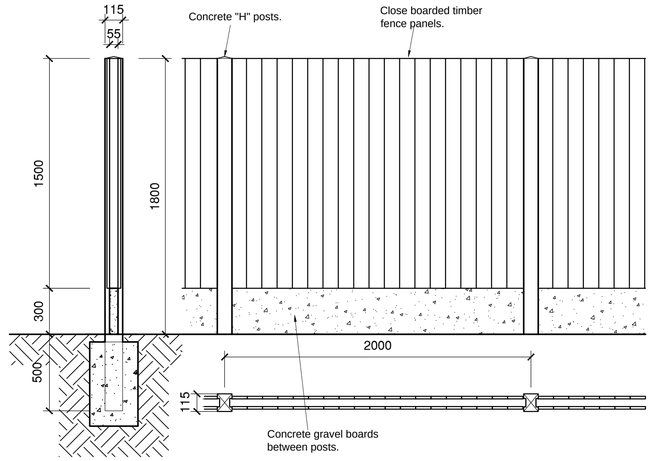

Timber Fence Detail @ 1:20

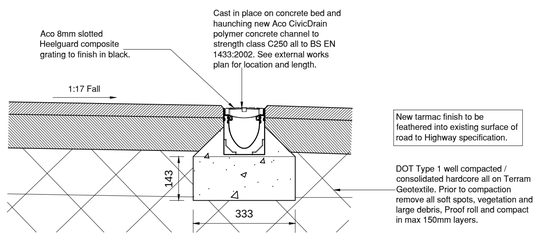

Car Park Channel Detail @ 1:10

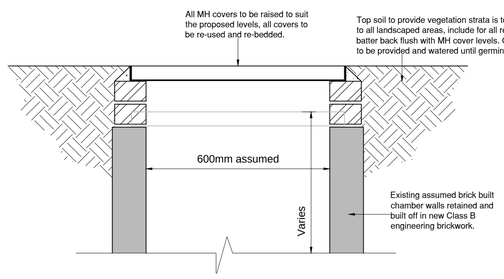

MH Alteration Typical Detail @ 1:10

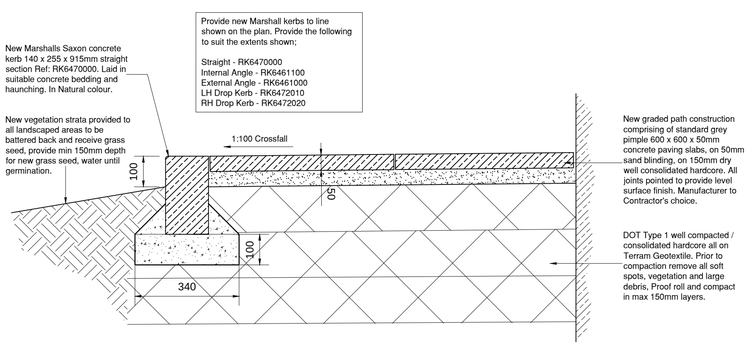

Path Transition Detail @ 1:10

FIRST ISSUE							
P1							
COMMENT							
REV	DRAWN	DATE	CHECKED	DATE	APPROVED	DATE	

THIS DRAWING IS PRODUCED FOR USE IN THIS PROJECT ONLY AND MAY NOT BE USED FOR ANY OTHER PURPOSE. NPS PROPERTY CONSULTANTS LTD ACCEPT NO LIABILITY FOR THE USE OF THIS DRAWING OTHER THAN THE PURPOSE FOR WHICH IT WAS INTENDED IN CONNECTION WITH THIS PROJECT AS RECORDED IN THE 'PURPOSE FOR ISSUE' AND 'FILE STATUS CODE'.

THIS DRAWING MAY NOT BE REPRODUCED IN ANY FORM WITHOUT PRIOR WRITTEN AGREEMENT OF NPS PROPERTY CONSULTANTS LTD.

© CROWN COPYRIGHT AND DATABASE RIGHTS 2015 ORDNANCE SURVEY LICENCE NUMBER 100022264

RESPONSIBILITY IS NOT ACCEPTED FOR OTHERS SCALING DIRECTLY FROM THIS DRAWING. DO NOT SCALE FROM THIS DRAWING, USE WRITTEN DIMENSIONS ONLY.

0m 1 2 3 6m

1:100

ORIGINAL SHEET SIZE A1

CLIENT
Berneslai Homes

PROJECT
Hudson Haven Retirement Home
Proposed Entrance and External Works

TITLE
Site Plan as Proposed
Sheet 2 of 2

nps group
NPS Barnsley Ltd
Gateway Plaza, Sackville St, Barnsley, South Yorkshire, S70 2RD.
Tel: 01226 774935. Email: barnsley@nps.co.uk web:www.nps.co.uk

Date Plotted: 12 October 2015 15:38:24

SCALES	DISCIPLINE	PROJECT NUMBER
1:100 / 10	ARCHITECT	16-1-1112
DRAWING NUMBER		REV CODE
NPS-DR-A-(21)-013		P1
STATUS CODE	PURPOSE OF ISSUE	DRAWN BY
S2	PRELIMINARY	SBL

© COPYRIGHT NPS GROUP 2015

File Path: G:\Design and Procurement\C2 Project Folder\2016_Projects\07-17-16-1-1112 Hudson Haven P&P\Z.0_Design Folder\Z.02_Drawings\z1.0_Architects\04_Sheet\07-17-16-1-1112_013 P1 Site Plan as Proposed 1-200 (A1).dwg, Saved: 12 October 2015 15:37:42, By: Lilley , Sean