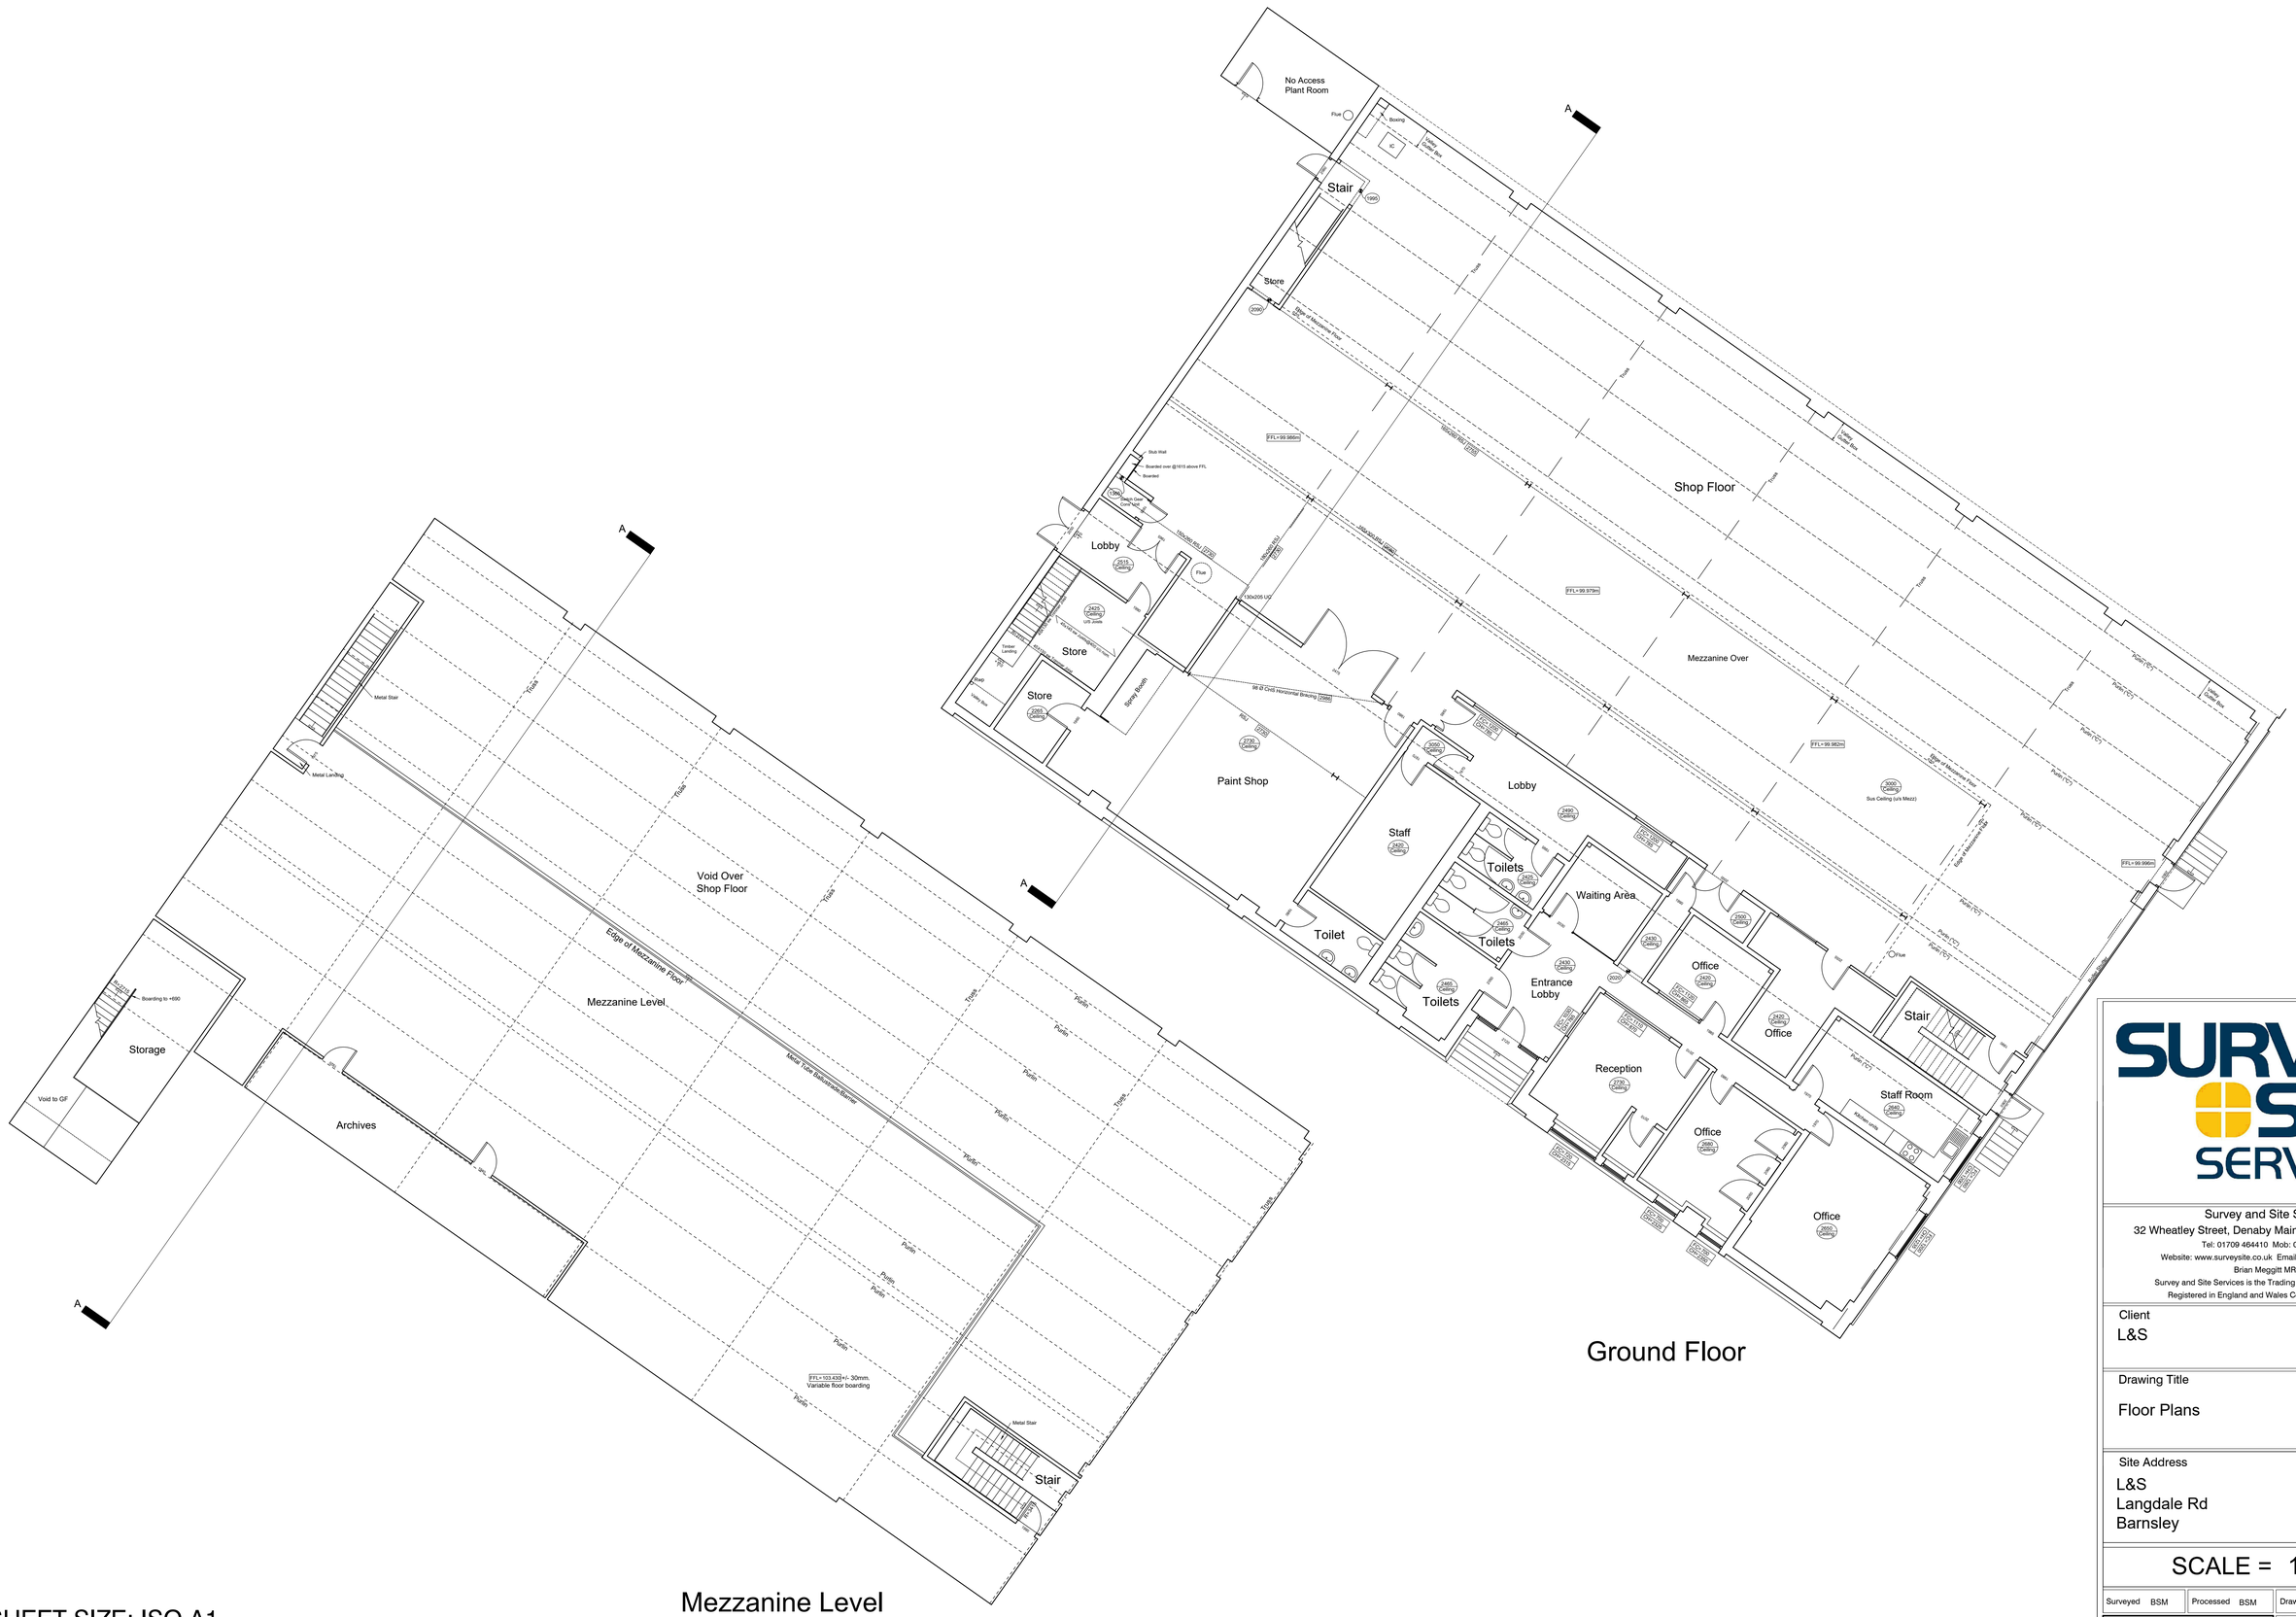


SHEET SIZE: ISO A1

SURVEY SITE SERVICES

Survey and Site Services
32 Wheatley Street, Denaby Main, Doncaster,DN12 4AU
Tel: 01709 464410 Mob: 07919031290
Website: www.surveysite.co.uk Email: mail@surveysite.co.uk
Brian Meggitt MRICS
Survey and Site Services is the Trading name of Grid Surveys Ltd
Registered in England and Wales Company No 09980016

Client
L&S

Drawing Title
Floor Plans

Site Address
L&S
Langdale Rd
Barnsley

SCALE = 1:100

Surveyed	Processed	Drawn	Checked
BSM	BSM	BSM	BSM

Drg.No. B499-FP-1

Date 30/12/2016