


Revision	Date
-	-

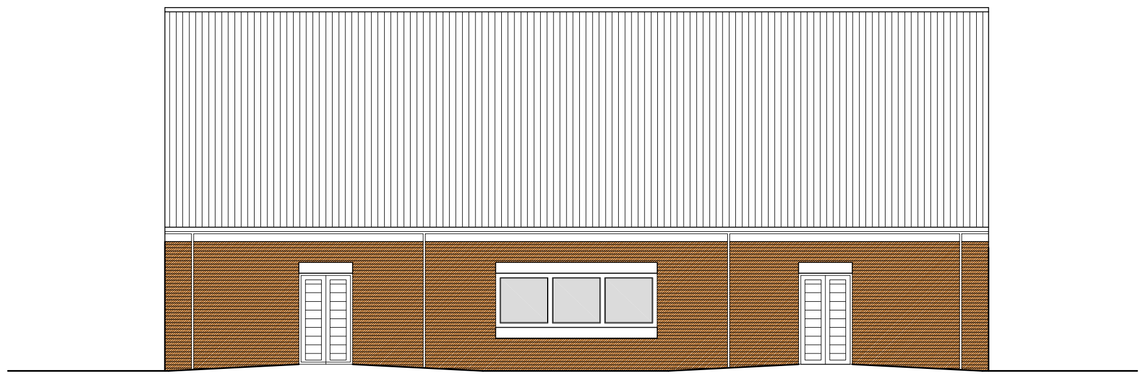


SOUTH ELEVATION
SCALE 1:100

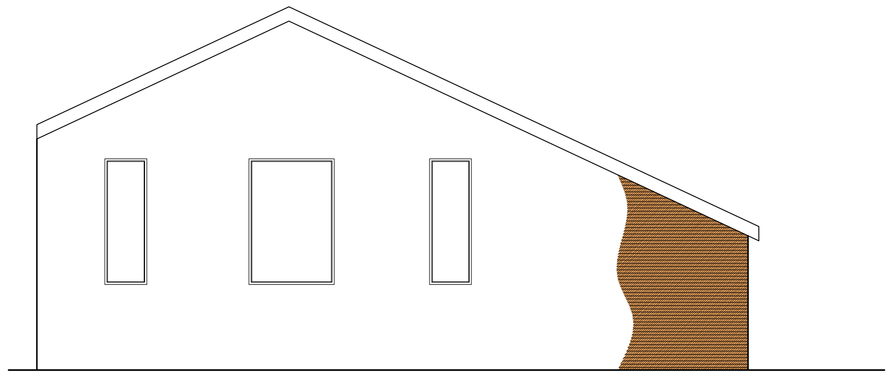


WEST ELEVATION
SCALE 1:100

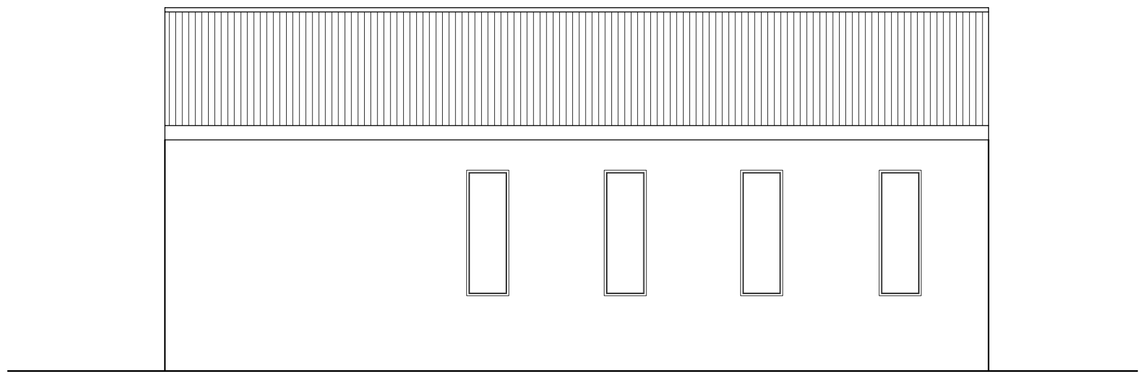


NORTH ELEVATION
SCALE 1:100

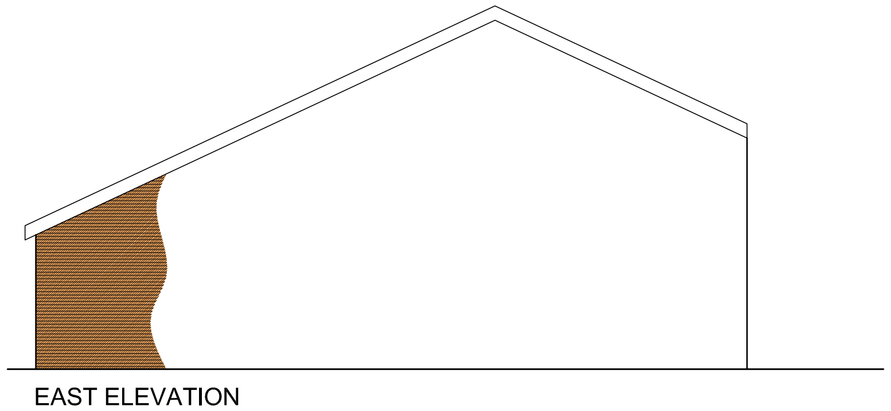

EAST ELEVATION
SCALE 1:100

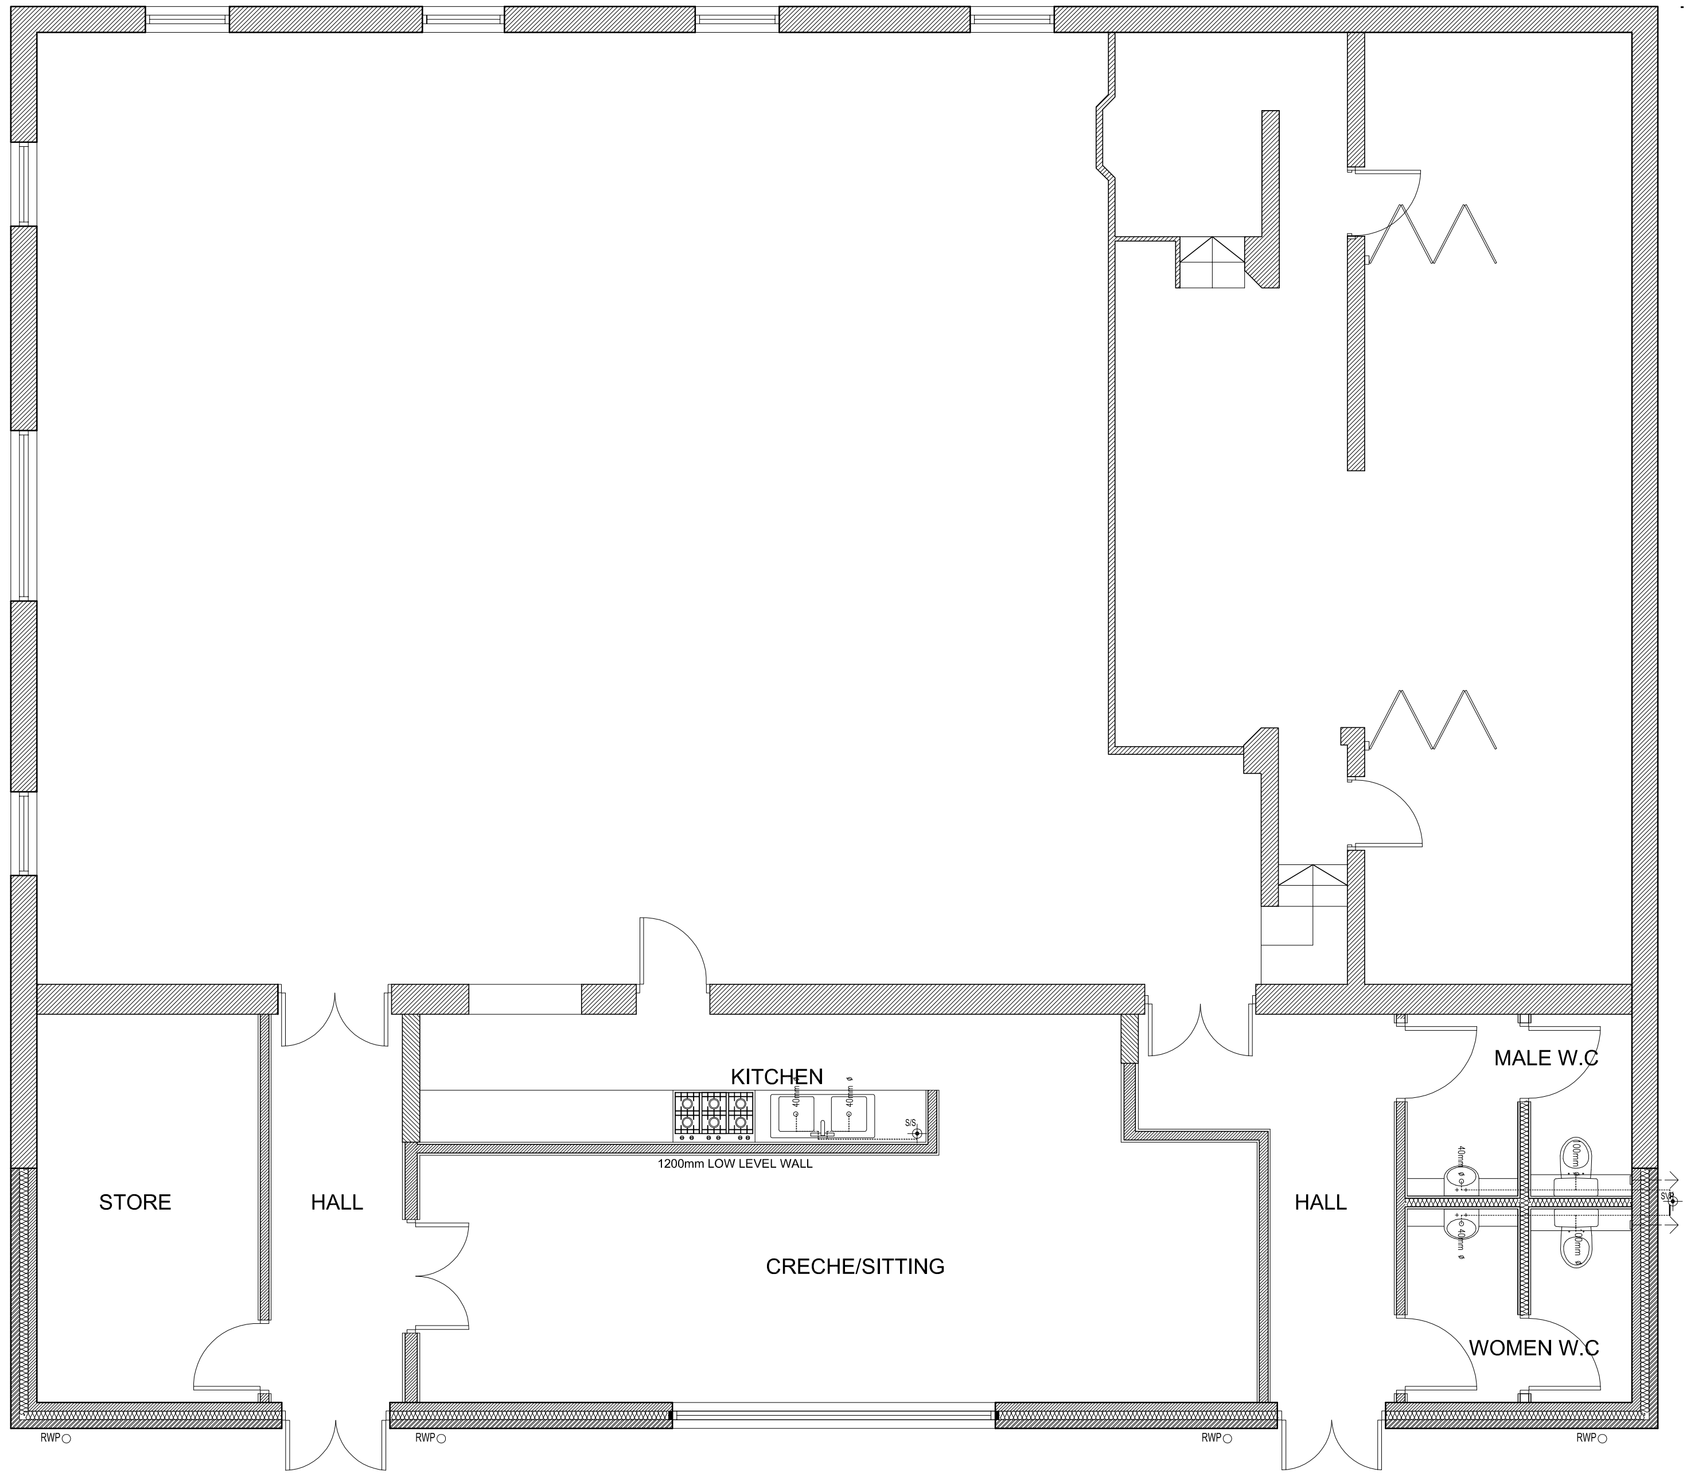

GROUND FLOOR
SCALE 1:50

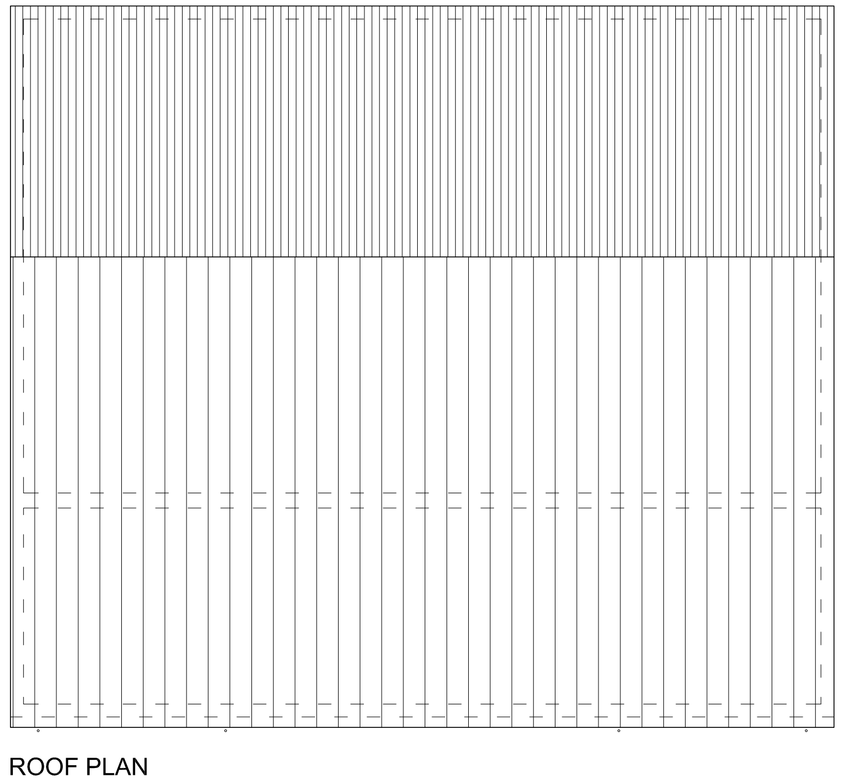

ROOF PLAN
SCALE 1:100

Coda Studios Ltd
70-71 Cornish Place, Cornish Street,
Sheffield, S6 3AF
tel: 0114 2796003
e:information@codastudios.co.uk

Mr & Mrs Connor	Client
Grimethrope, Barnsley	Job
Proposed Plans & Elevations	Title

DRAWN	CHECKED	DATE	SCALE	
			A3 ISSUE:	A1 ISSUE:
TH	AGH	2017		AS SHOWN

REVISION	DRAWING STATUS	DRAWING NUMBER
-	BREGS	2311-P-002

© COPYRIGHT EXISTS ON THE DESIGNS AND INFORMATION SHOWN ON THIS DRAWING
The Contractor must verify all dimensions on site before making shop drawings or commencing work of any kind. No dimensions to be scaled from this drawing. Architect to be notified of any discrepancies in dimensions immediately.