
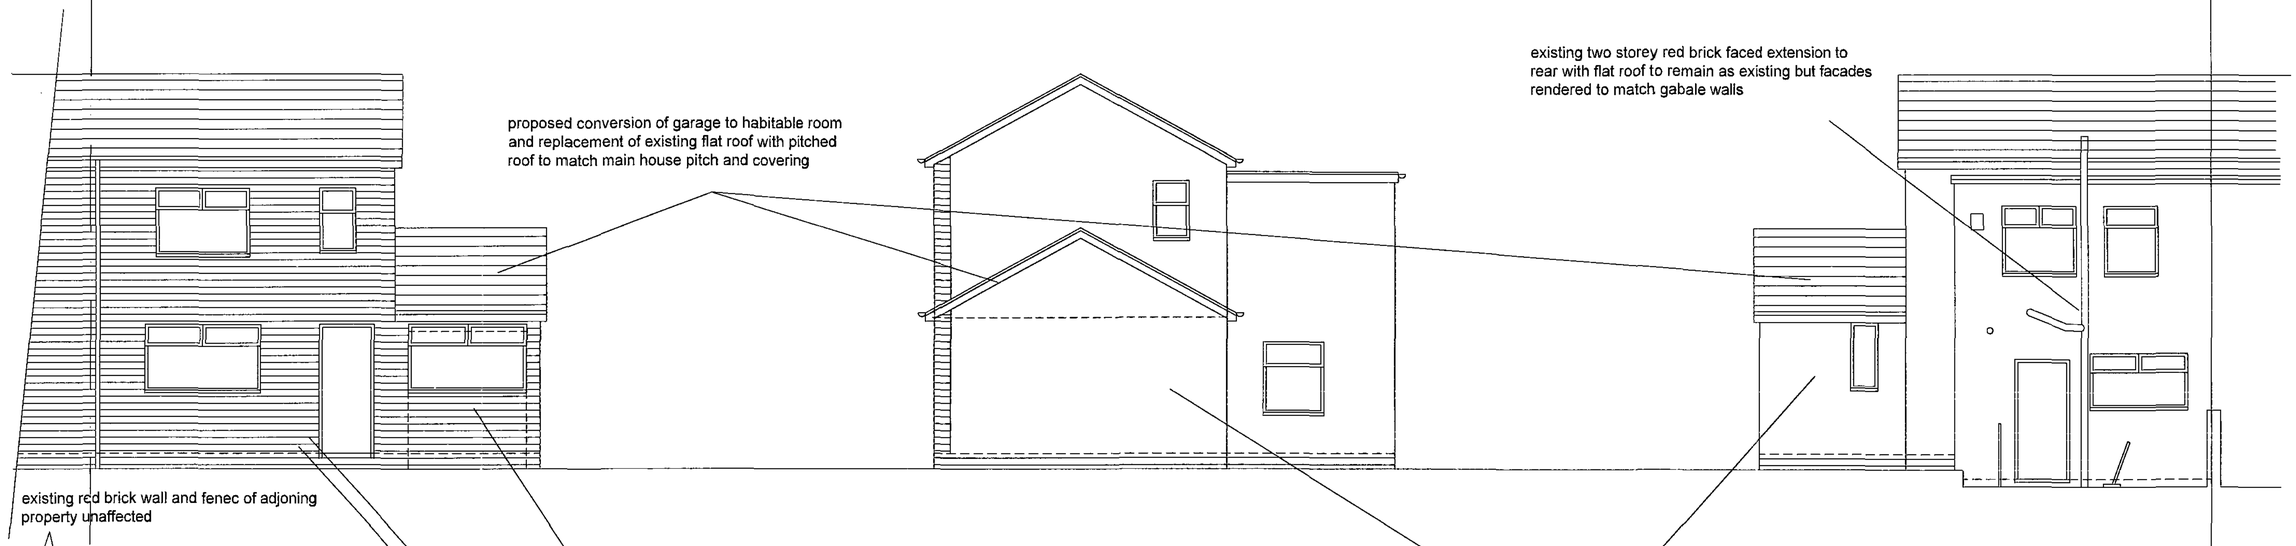



FRONT ELEVATION AS PROPOSED


SIDE ELEVATION AS PROPOSED

REAR ELEVATION AS PROPOSED

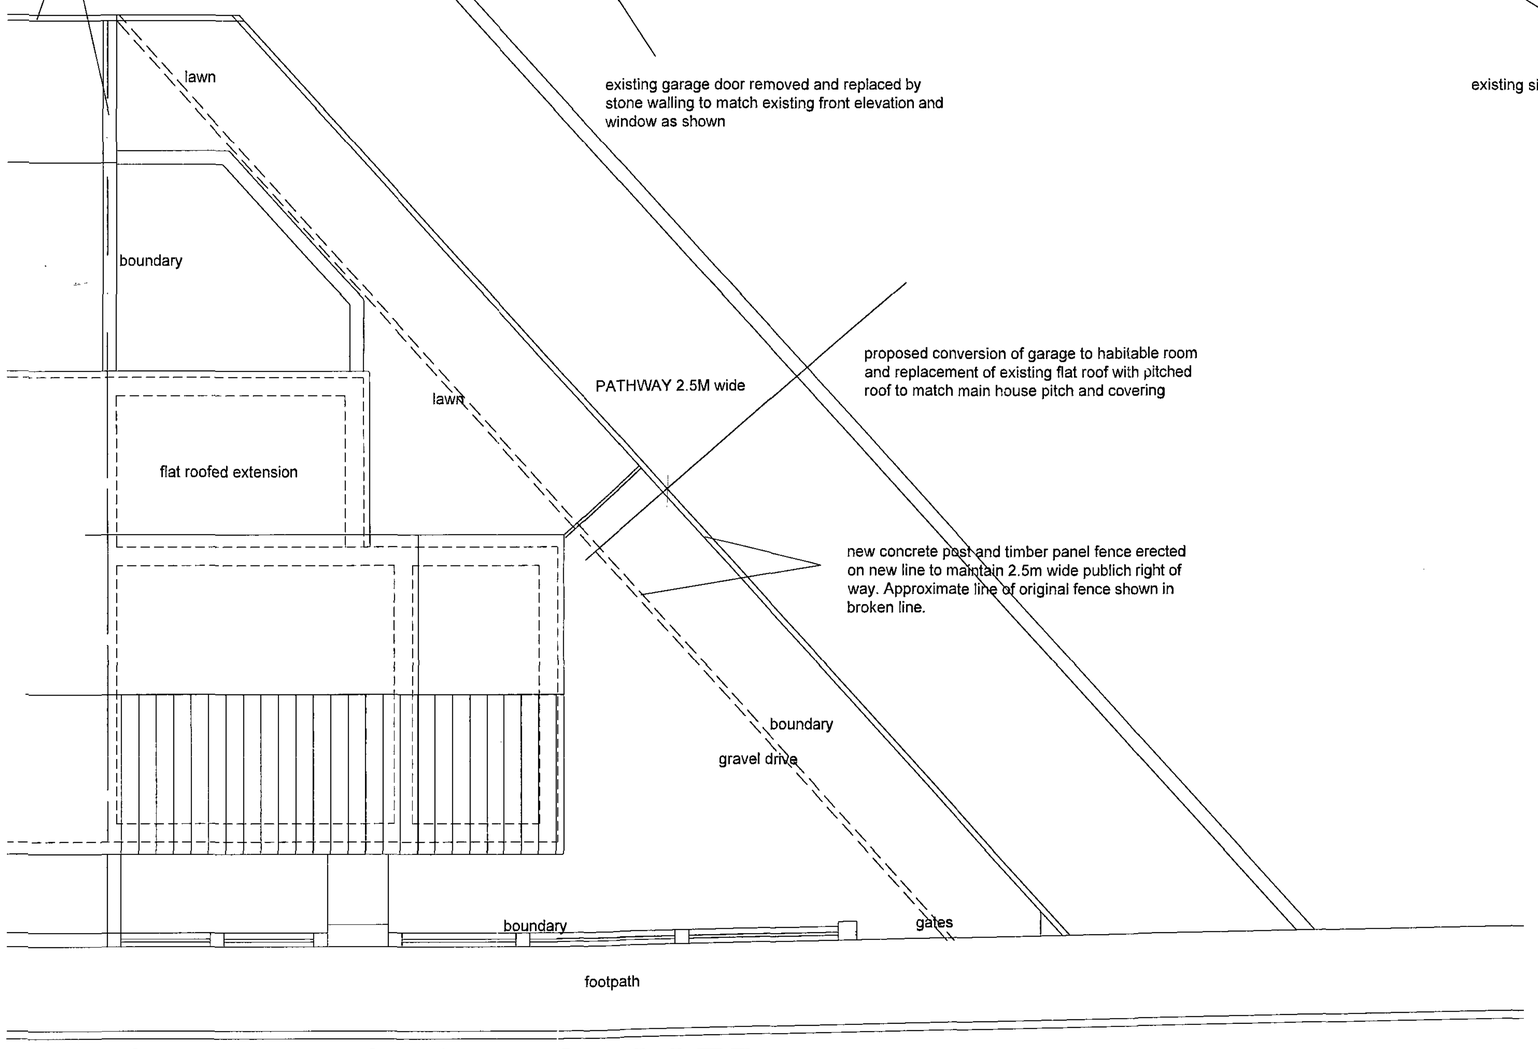

SITE PLAN AS PROPOSED

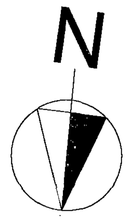

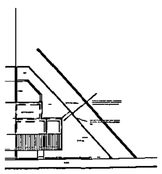

SITE BLOCK PLAN 1:500

Revisions;

LION DESIGN
Building Surveyors : Building Design Consultants : Model Makers
CALEDONIA WORKS,
43 MOWBRAY STREET,
SHEFFIELD S3 8EN
Telephone and fax: 0114 273 0044
E-mail: lion.design@btconnect.com

Project title;

CONVERSION OF GARAGE TO HABITABLE ROOM AND REPLACEMENT OF EXISTING FLAT ROOF WITH A TRADITIONAL PITCHED ROOF AND EXTENSION TO SITE CURTILAGE AT
116 KERESFORTH HILL ROAD, BARNSLEY

SITE PLAN AND ELEVATIONS AS PROPOSED

Project no;	Date;
K.0731	FEB 08
Drawing no;	Scale;
01	1:50