

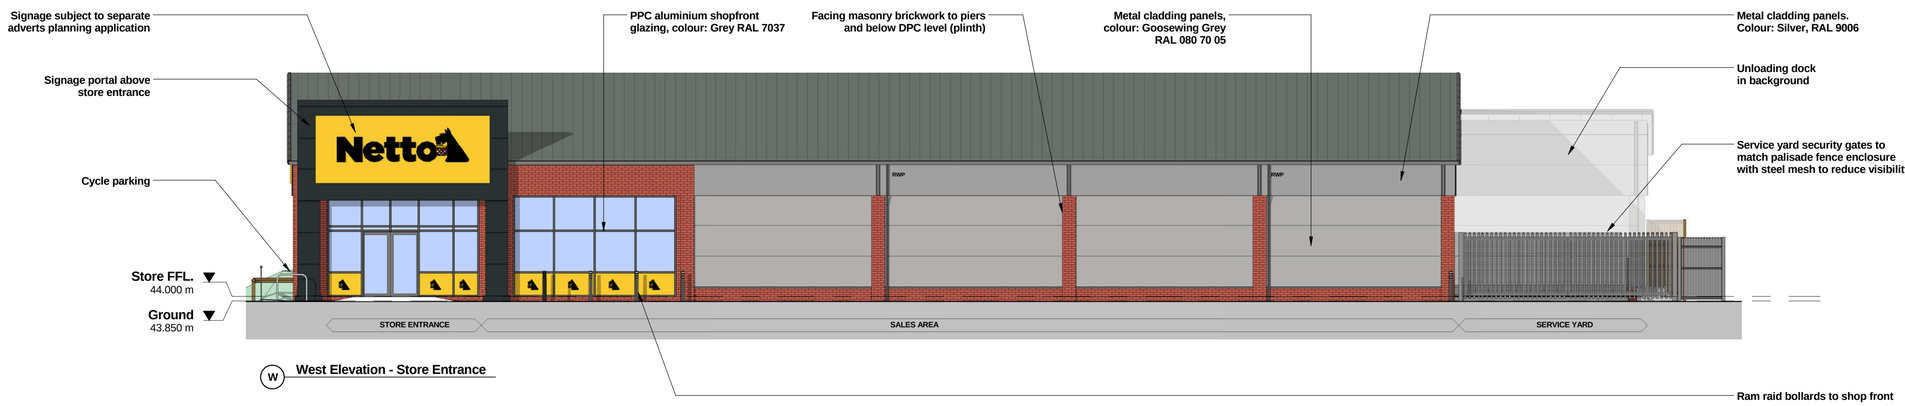



W West Elevation - Store Entrance

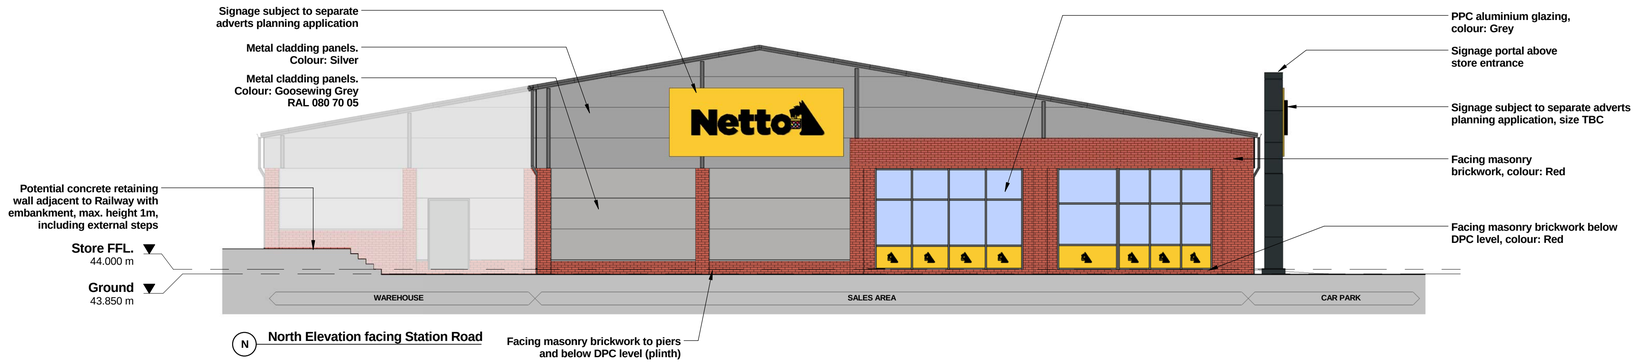

N North Elevation facing Station Road

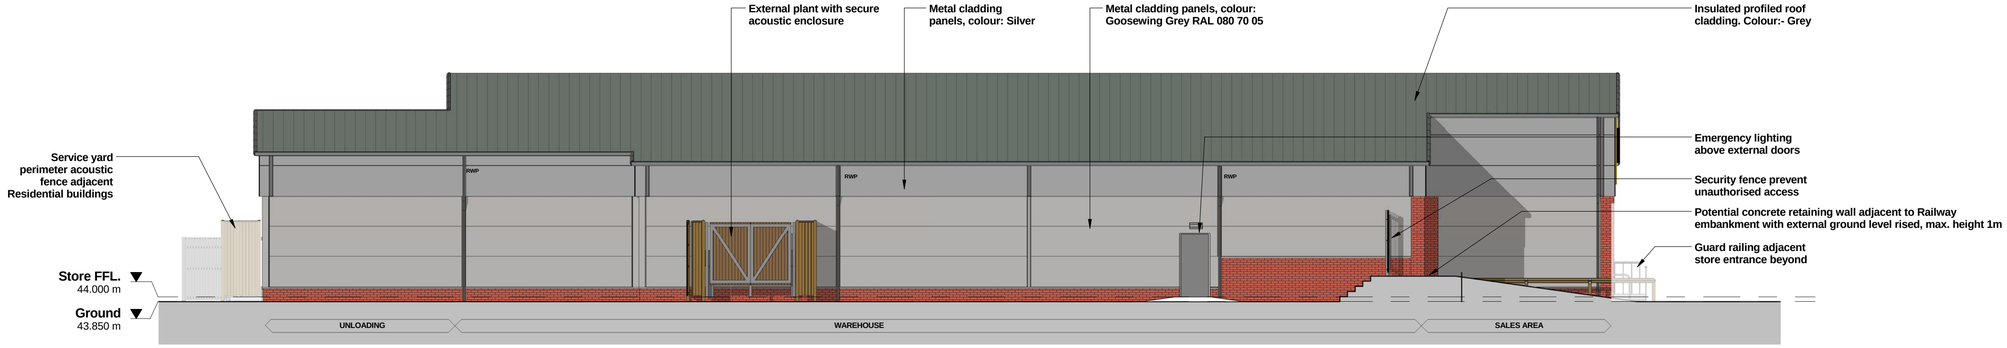

E East Elevation

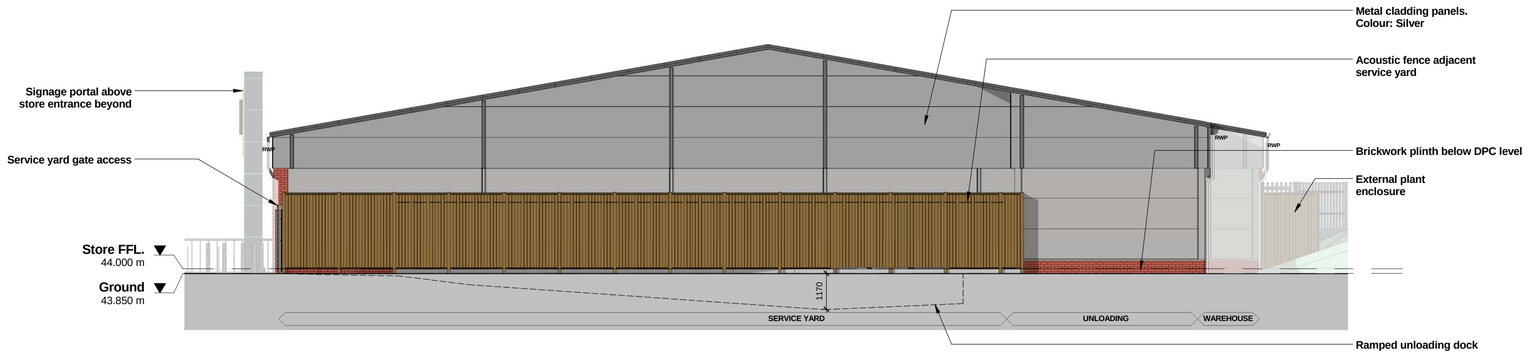

S South Elevation Service Yard

NOTES:

THIS DRAWING IS NOT TO BE USED FOR CONSTRUCTION PURPOSES.

DO NOT DIMENSION FROM THIS DRAWING.

PROPOSED LEVELS SUBJECT TO DESIGN DEVELOPMENT.


DRAINAGE STRATEGY & RAIN WATER PIPES SUBJECT TO DESIGN DEVELOPMENT.

THIS DRAWING CONSISTS OF THE FOLLOWING THIRD PARTY INFORMATION & DRAWINGS;-

Ordnance Survey, (c) Crown Copyright 2015. All rights reserved. Licence number 10006297

Topographical Survey by Centara, drawing: 101815A, dated 16/06/2015. Received via email: 14/08/15.

0 1 2 3 4 5
m
1:100

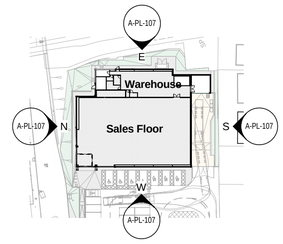

REVISION: C BY: DJW CHECKED: LARB DATE: 19/01/2016
Red brickwork colour changed to all piers & plinth on building. Ramps to rear of store removed, following review of levels. Raised external level to east corner of building adjacent railway.

REVISION: B BY: DJW CHECKED: LARB DATE: 18/11/2015
Acoustic fence adjacent service yard now added to South Elevation.

REVISION: A BY: DJW CHECKED: LARB DATE: 29/09/2015
Planning issue. Retaining wall added on North & East elevations adjacent railway boundary. Levels to rear of store altered including ramps.

REVISION: * BY: DJW CHECKED: LARB DATE: 14/09/2015
Planning issue.

PLANNING

PLOT DATE: 19/01/2016 14:12:04

CLIENT:

Thurnscoe, Station Road, Barnsley

PROJECT:

Proposed Elevations

DRAWING:

DRAWN BY:	SCALE:	CREATION DATE:
DJW	As indicated @ A1	Aug 2015

Hadfield Cawkwell Davidson
Broomgrove Lodge, 13 Broomgrove Rd, Sheffield, S10 2LZ T 0114 266 8181 www.hcd.co.uk
Architecture | Engineering | Interior Design | Masterplanning | Urban Design

JOB NO: 2015-097 | DRAWING NO: A-PL-107 | REV: C

© HCD

C:\temp\15097-HCD-AD-ZZ-M3-A-20-001_Building_WS15_djwalker.rvt