

2 TEMPEST AVE, DARFIELD - 2STOREY EXTENS

LAYOUT PLANS - EXISTING


GROUND FLOOR

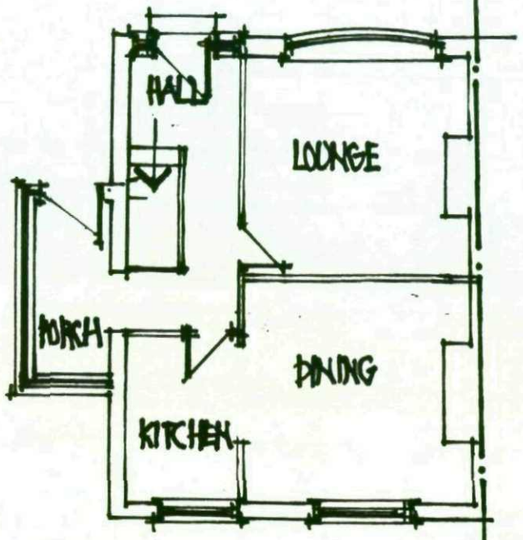


FIRST FLOOR

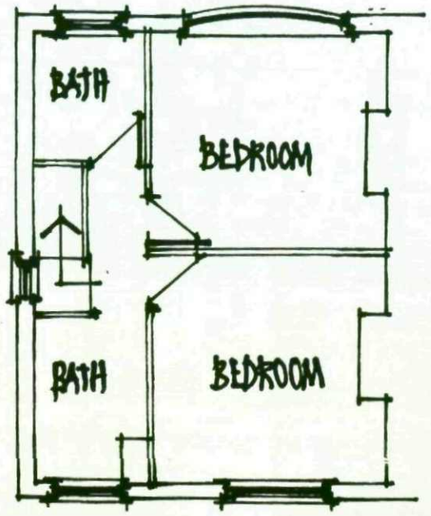

FRONT ELEVATION

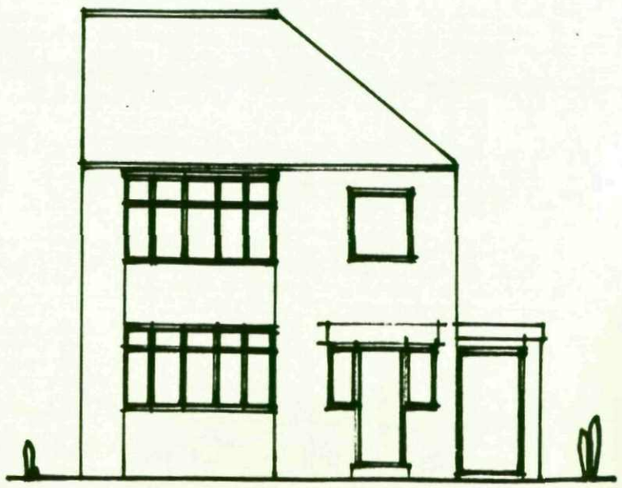


EXISTING

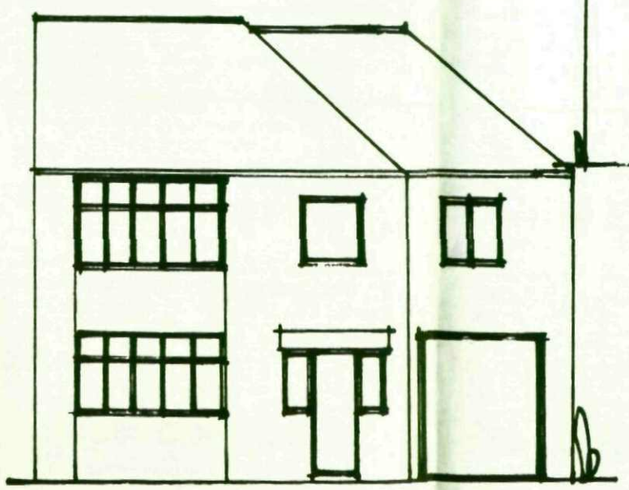


PROPOSED


REAR ELEVATION

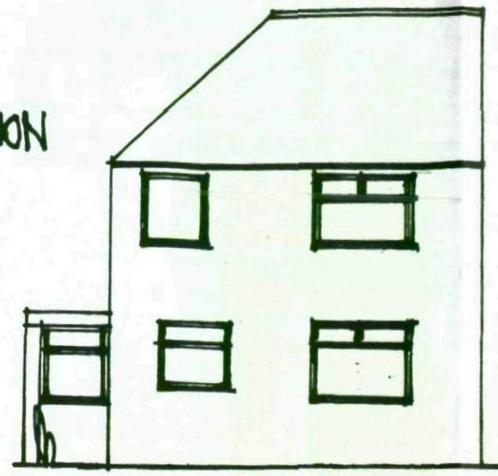


EXISTING

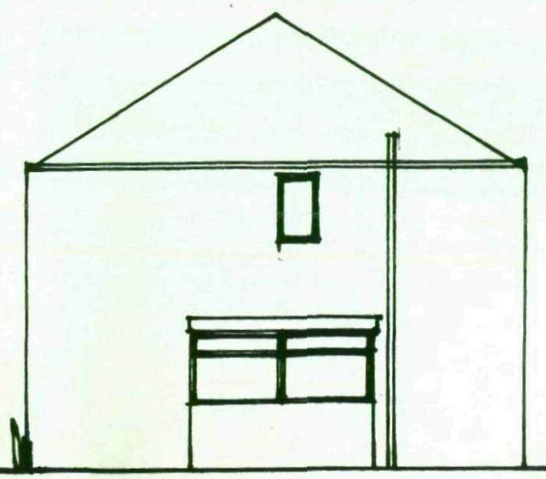

SIDE ELEVATION
EXISTING

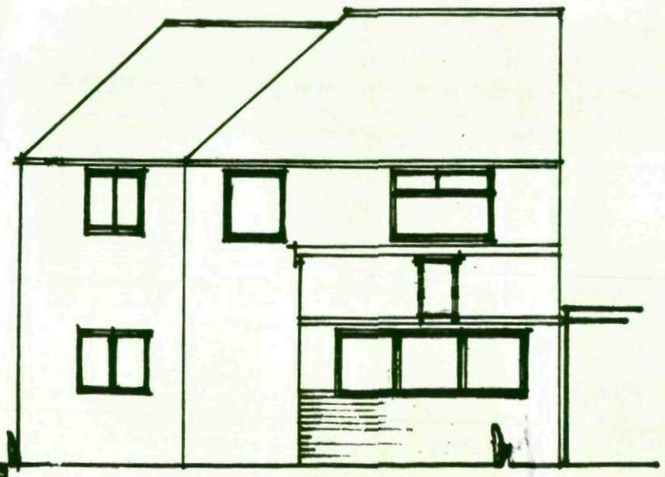


PROPOSED

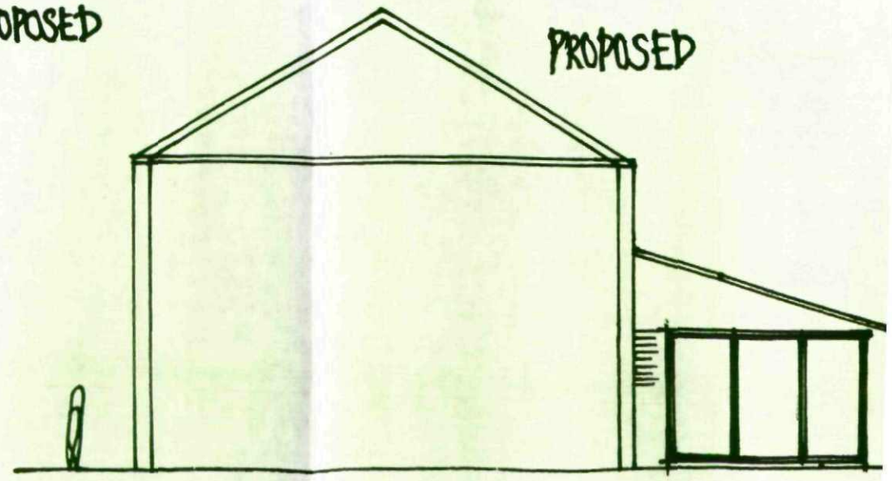


PROPOSED

SCALE 1:100

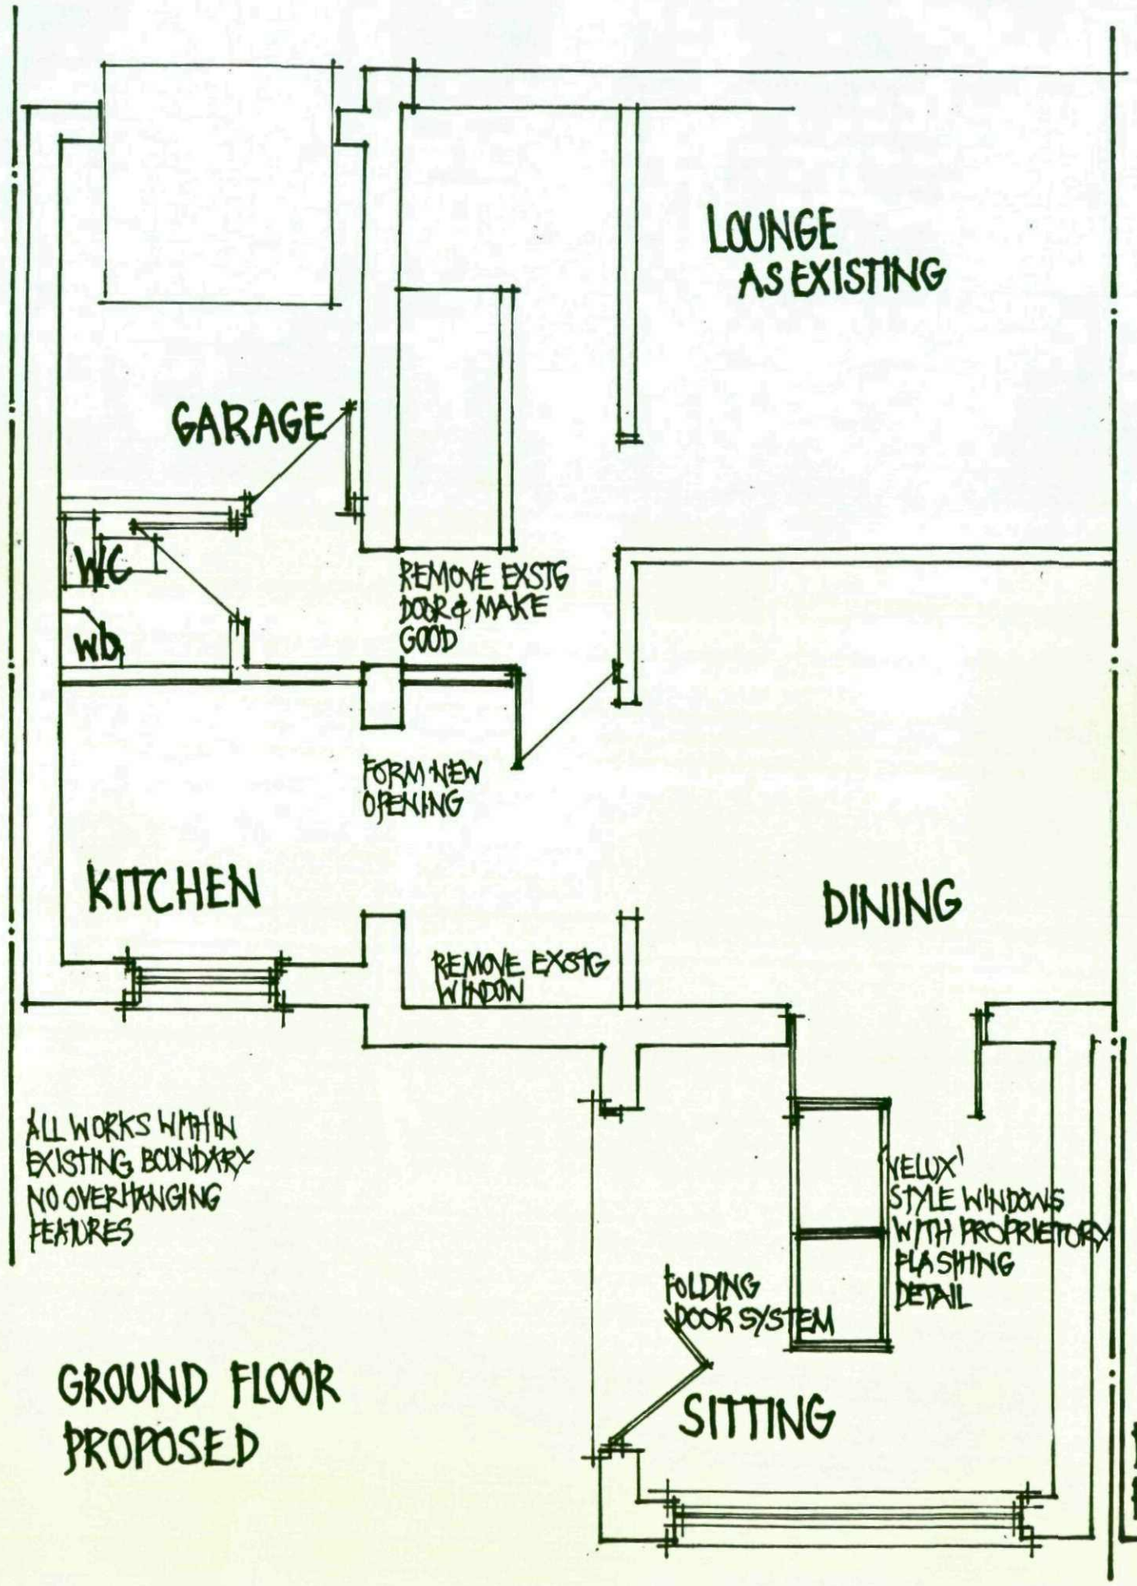

GROUND FLOOR
PROPOSED

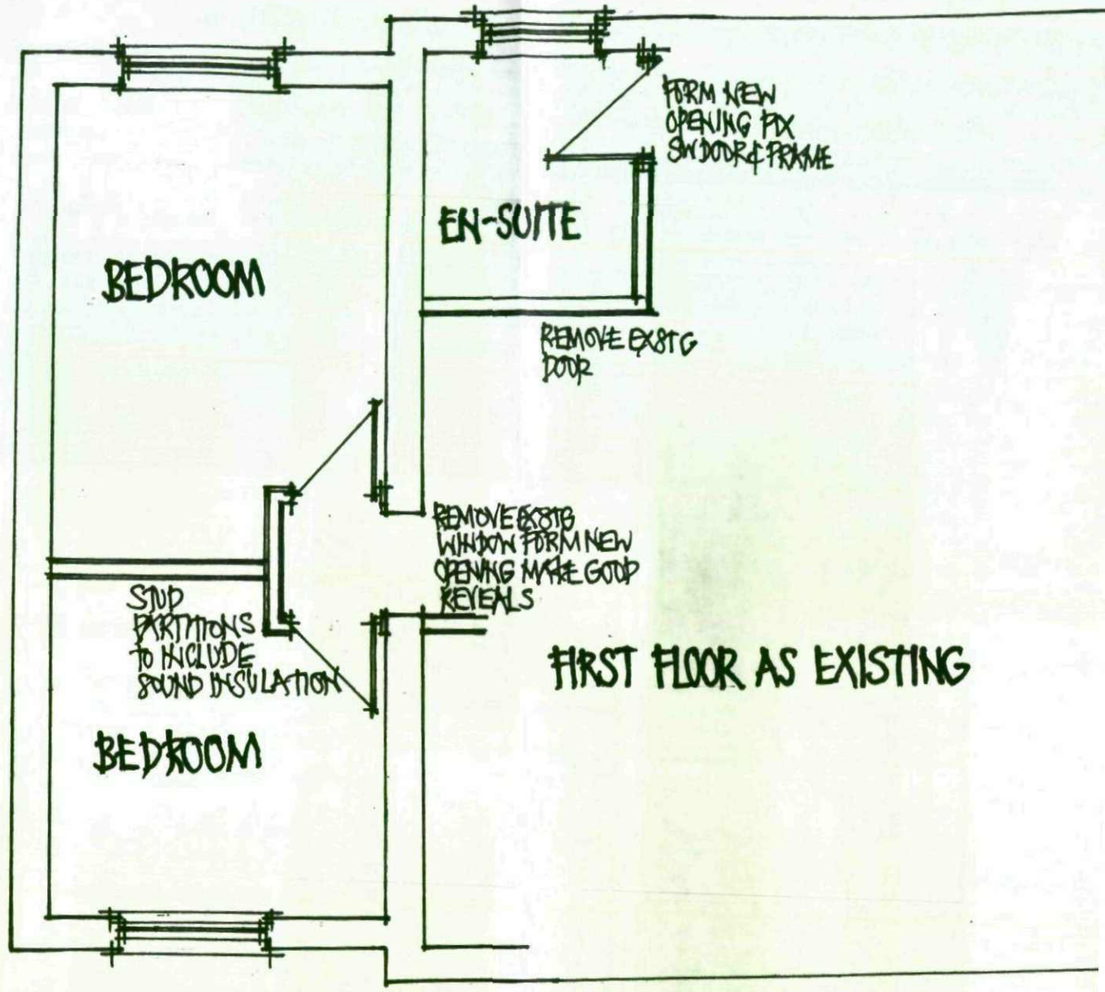

FIRST FLOOR
PROPOSED

PROPOSED EXTENSIONS - 2 TEMPEST AVENUE, DARFIELD.

SCALE 1 : 50