

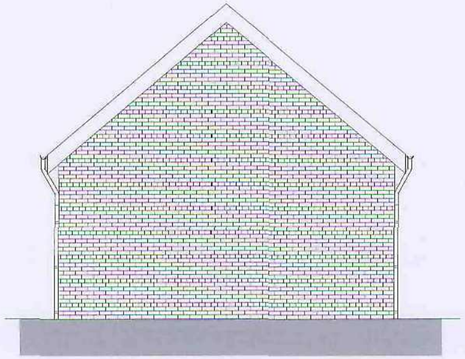



E-07 ELEVATION 1:50

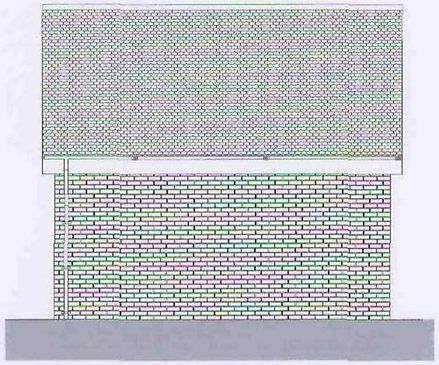

E-08 ELEVATION 1:50

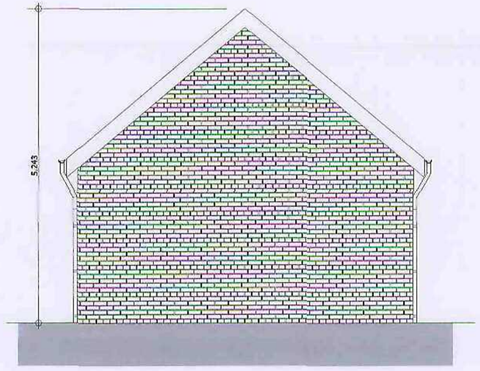

E-06 ELEVATION 1:50

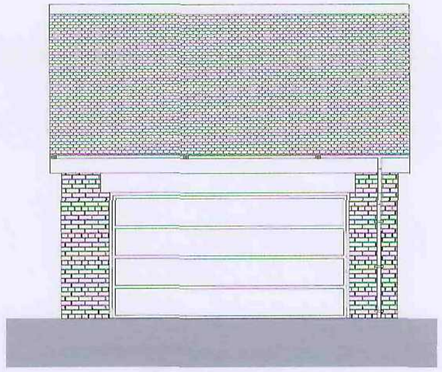

E-05 ELEVATION 1:50

Barnsley Metropolitan Borough Council
- 7 JUL 2010

Rev:	Date	Revision Notes

Client: Wilson

Project: Proposed Residential Dwelling, Land Adjoining 151 Greenside, Mapplewell

Drawing Title: Elevation to Garage


Scale: 1:50 **Date:06/07/2010**

Drawn By: AR **Rev:**

Drawing Nr: 3

Alan Robinson
Chartered Architect BA Dip Arch RIBA BSc (Hons)
2 Gawber Road, Barnsley S75 2AF
Tel/Fax 01226 286066
Mob: 07947808933

New Road

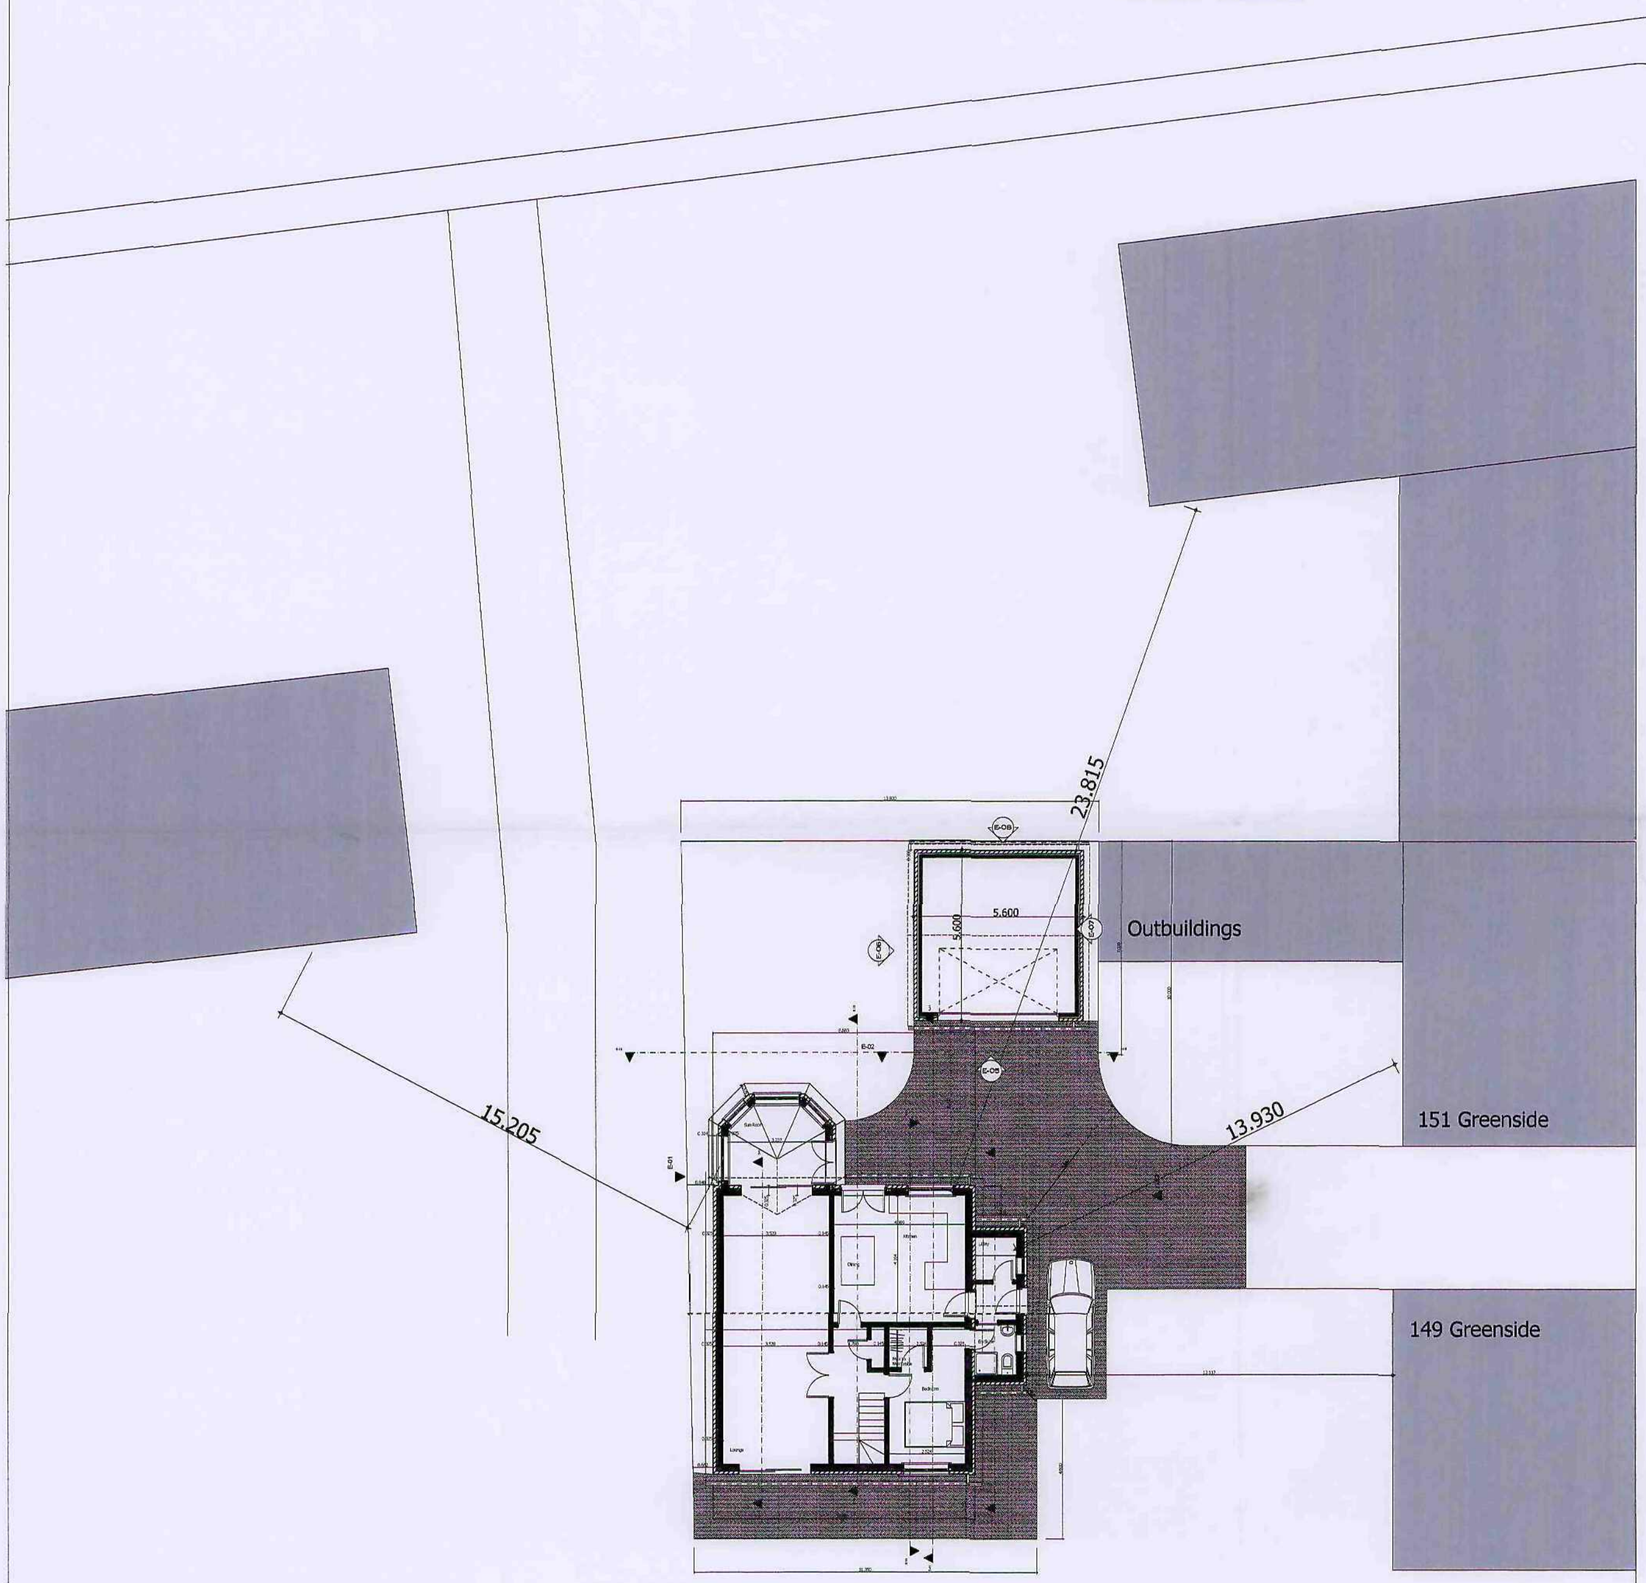

Greenside

Rev:	Date	Revision Notes

Client: Wilson

Project: Proposed Residential Dwelling, Land Adjoining 151 Greenside, Mapplewell

Drawing Title: Site plan

Scale: 1:100 **Date:06/07/2010**

Drawn By: **Rev:**

Drawing Nr: 4

Alan Robinson
Chartered Architect BA Dip Arch RIBA BSc (Hons)
2 Gawber Road, Barnsley S75 2AF
Tel/Fax 01226 286066
Mob: 07947808933

RECEIVED
7 JUL 2010
CORPORATE MAIL ROOM

O. GROUND FLOOR 1:100