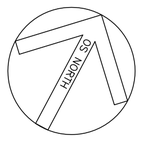

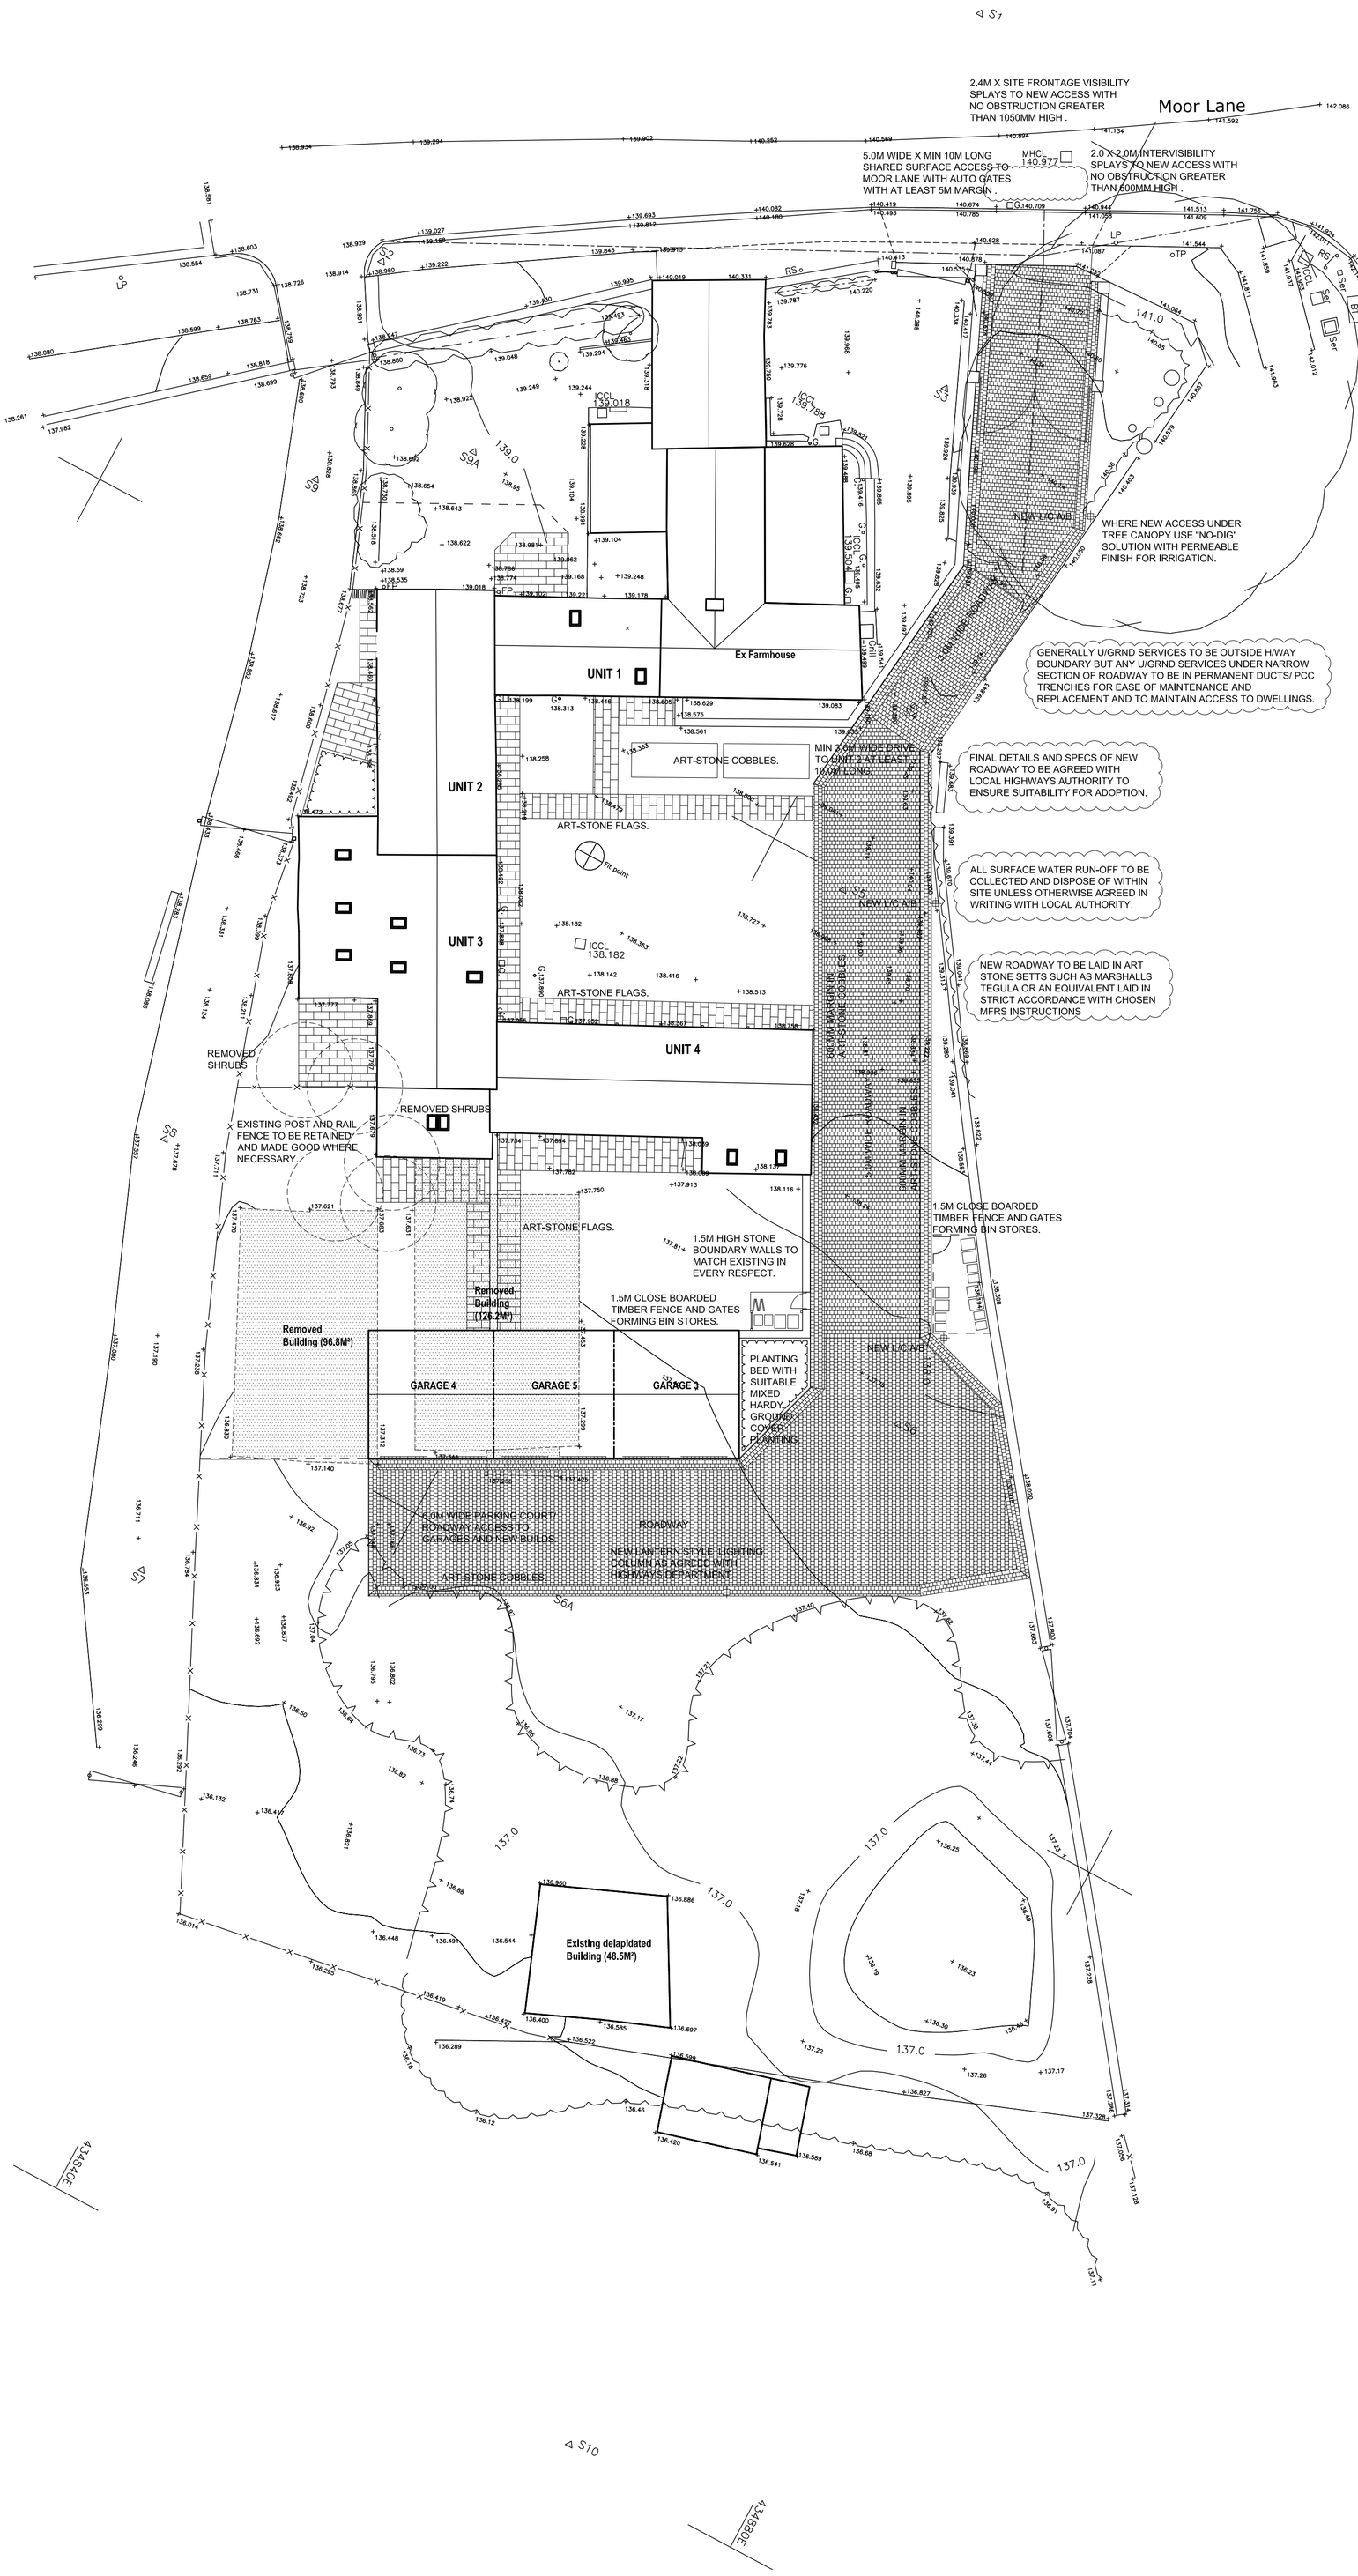

D	01/07/2019	Planning/Conservation revisions.
C	11/03/2019	Renumbered & Prep'd for Resubmission.
B	06/12/2018	Various Plng/Hways/Cnsrvtn qualifications.
A	08/06/2018	Highways qualifications.

Revision	Date.	Description.

STONE BAR FARM, MOOR LANE, BIRDWELL, BARNSLEY, S70 5TY.

DESIGN PROPOSALS 4

Overall Site Plan.

Crown Homes

Building Design Services

JE Architectural Ltd
23 Windmill Road, Wombwell,
Barnsley, S73 8PW.
Tel: 01226 754507
Email: jealtd@btconnect.com

This drawing and the copyright is the Architectural Company's property and maybe used or reproduced only by agreement. All Dimensions in Millimetres Unless specified otherwise and subject to verification on site.

Scale: 1:200 @ A1	Date: FEB 2018
Ref: 201707	Drwg No: 04

0 cm | 2 cm | 4 cm | 6 cm