




LOCATION PLAN
SCALE 1:500

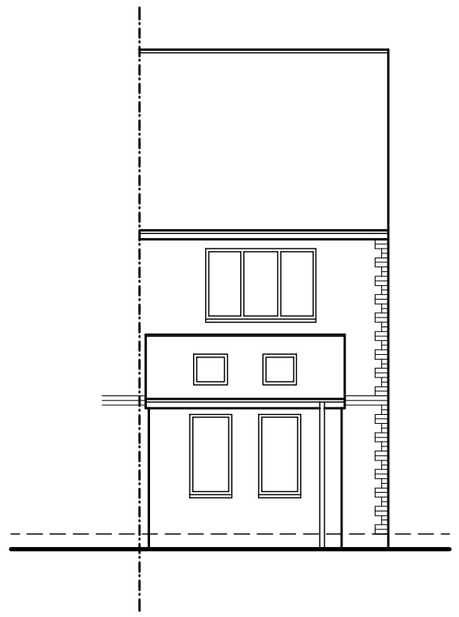


EXISTING REAR ELEVATION
SCALE 1:100

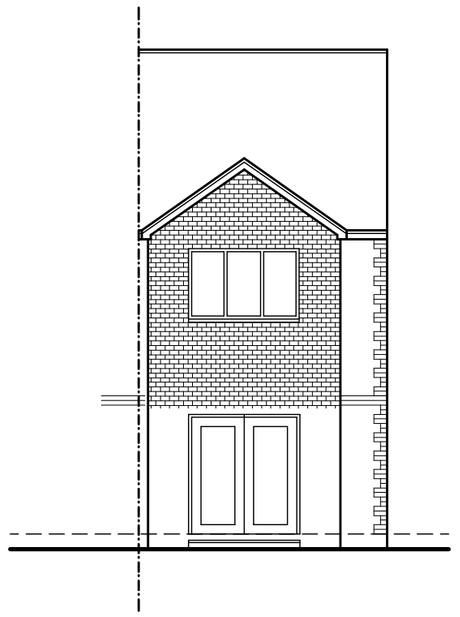


PROPOSED REAR ELEVATION
SCALE 1:100

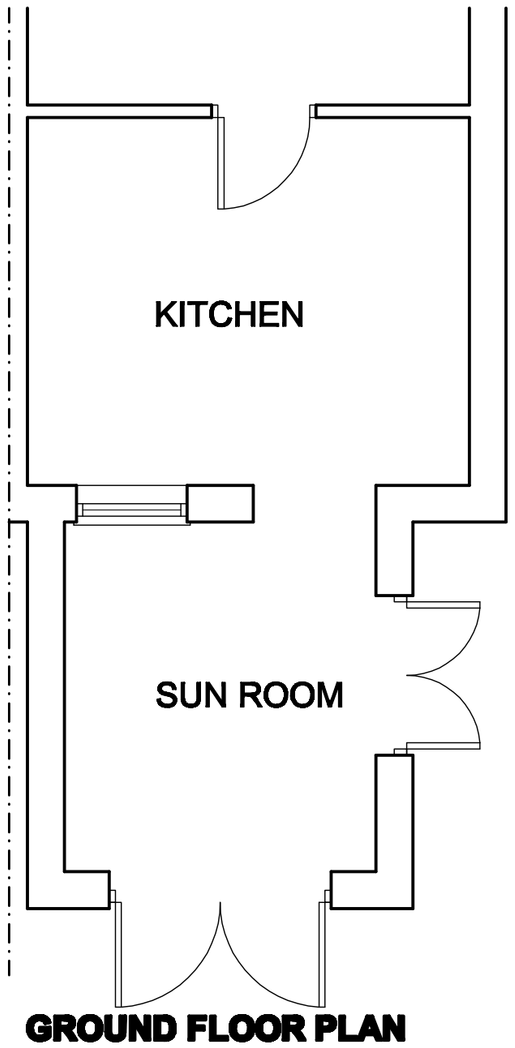


GROUND FLOOR PLAN
SCALE 1:50

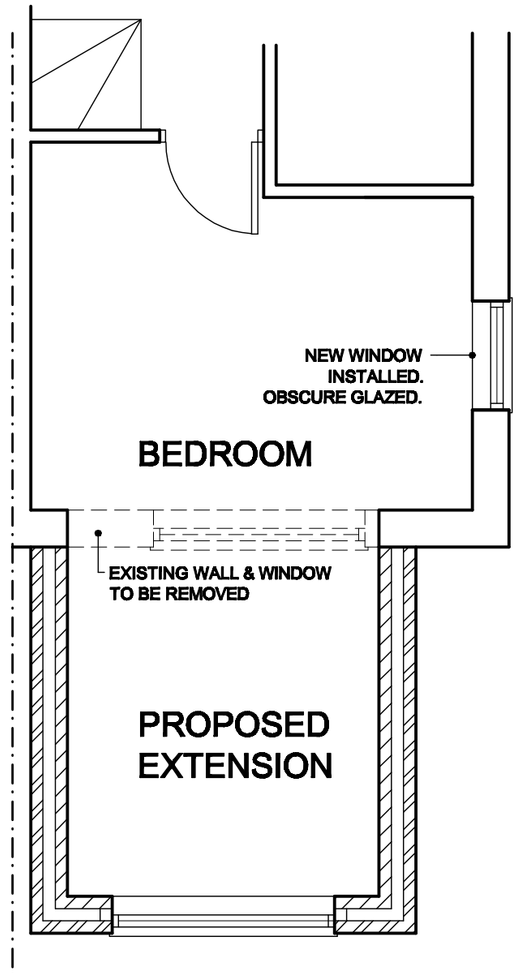

FIRST FLOOR PLAN
SCALE 1:50

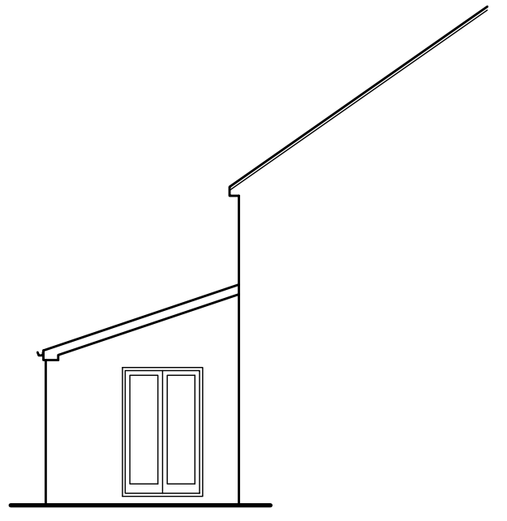

EXISTING SIDE ELEVATION
SCALE 1:100

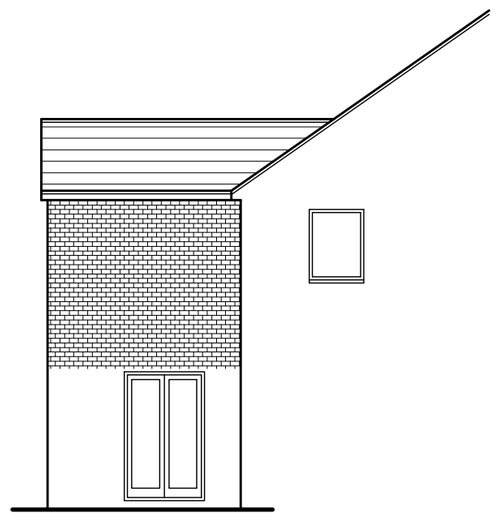

PROPOSED SIDE ELEVATION
SCALE 1:100

White Agus Partnership

PROVIDENCE VILLA,
42 SACKVILLE STREET,
BARNSLEY.
S70 2DB

Phone: 01226 208482
Fax: 01226 283030
Email: info@whiteaguspartnership.co.uk
Web: www.whiteaguspartnership.co.uk

SURVEYORS AND BUILDING DESIGN CONSULTANTS

Project. PROPOSED EXTENSION AT 8 FOURLANDS CLOSE, BARUGH GREEN BARNSLEY, S75 1QD	Client. MR C. WILLIAMS
Drawing Title. PLANS & ELEVATIONS	Date. DECEMBER 2011 / Scale. 1: 50 & 1:100
	Ref. 11–091 / Dwg. No. 01 / Rev. A

Date	Suffix	Description	Date	Suffix	Description
12/12/2011	A	REVISED TO CLIENTS REQUESTS			