




Existing Front Elevation
Scale 1:100

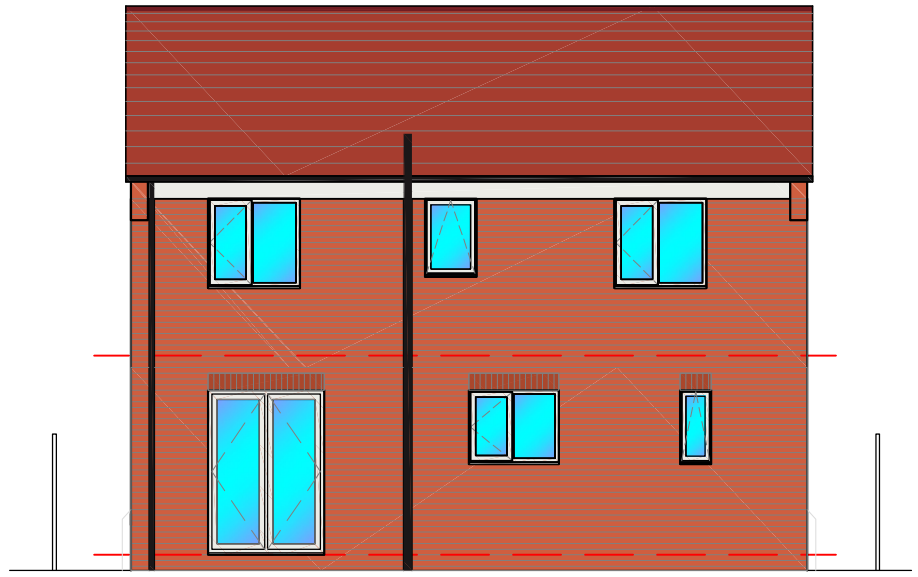


Existing Rear Elevation
Scale 1:100

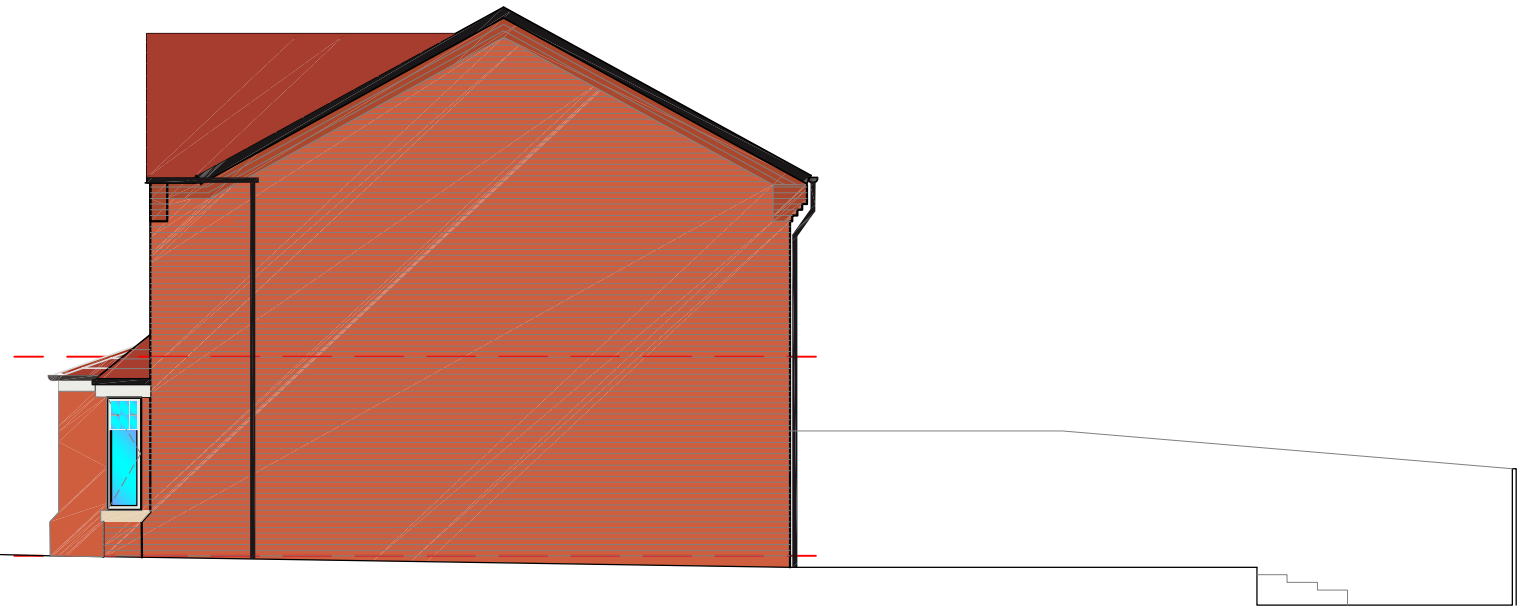

Existing Side Elevation
Scale 1:100

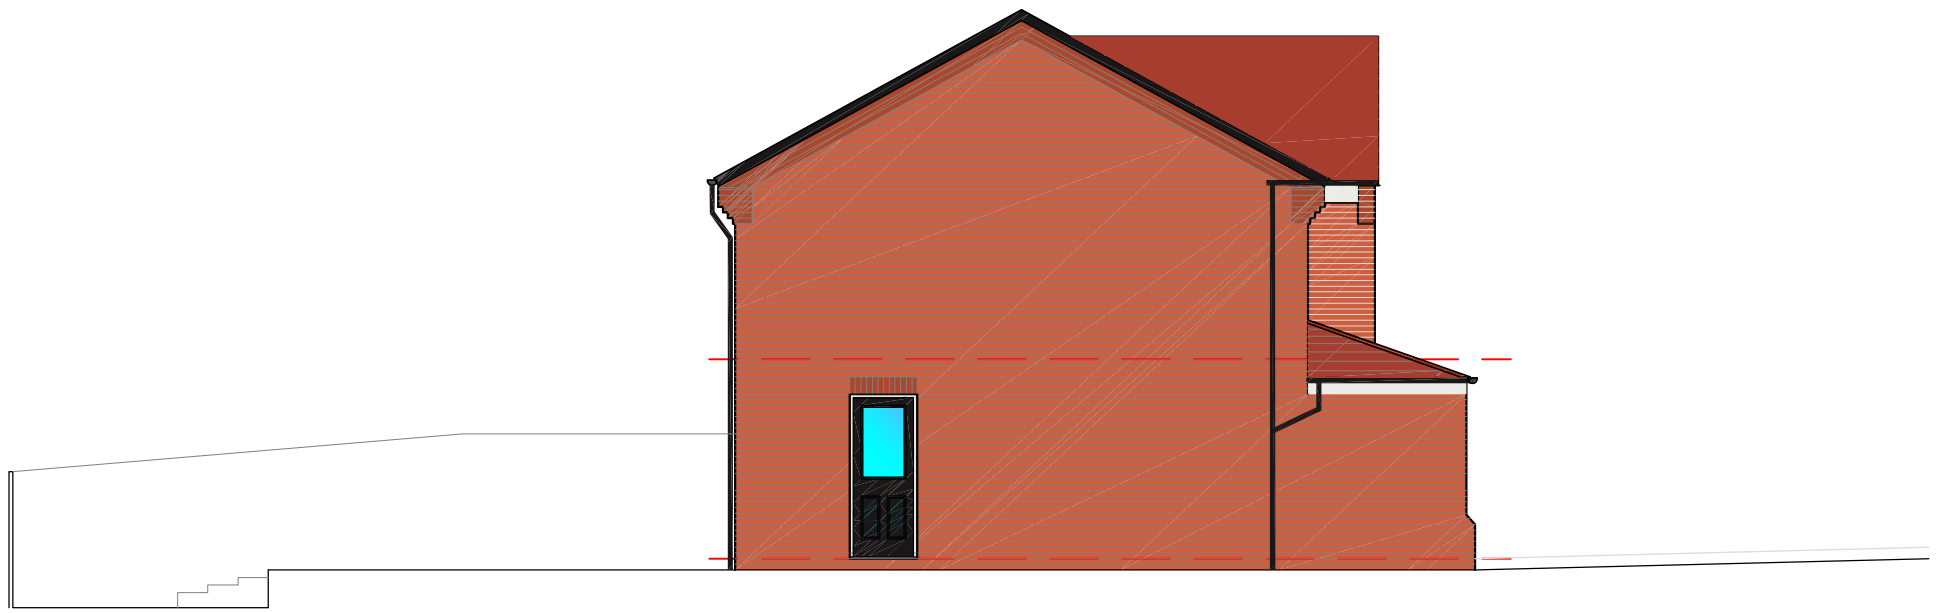

Existing Side Elevation
Scale 1:100

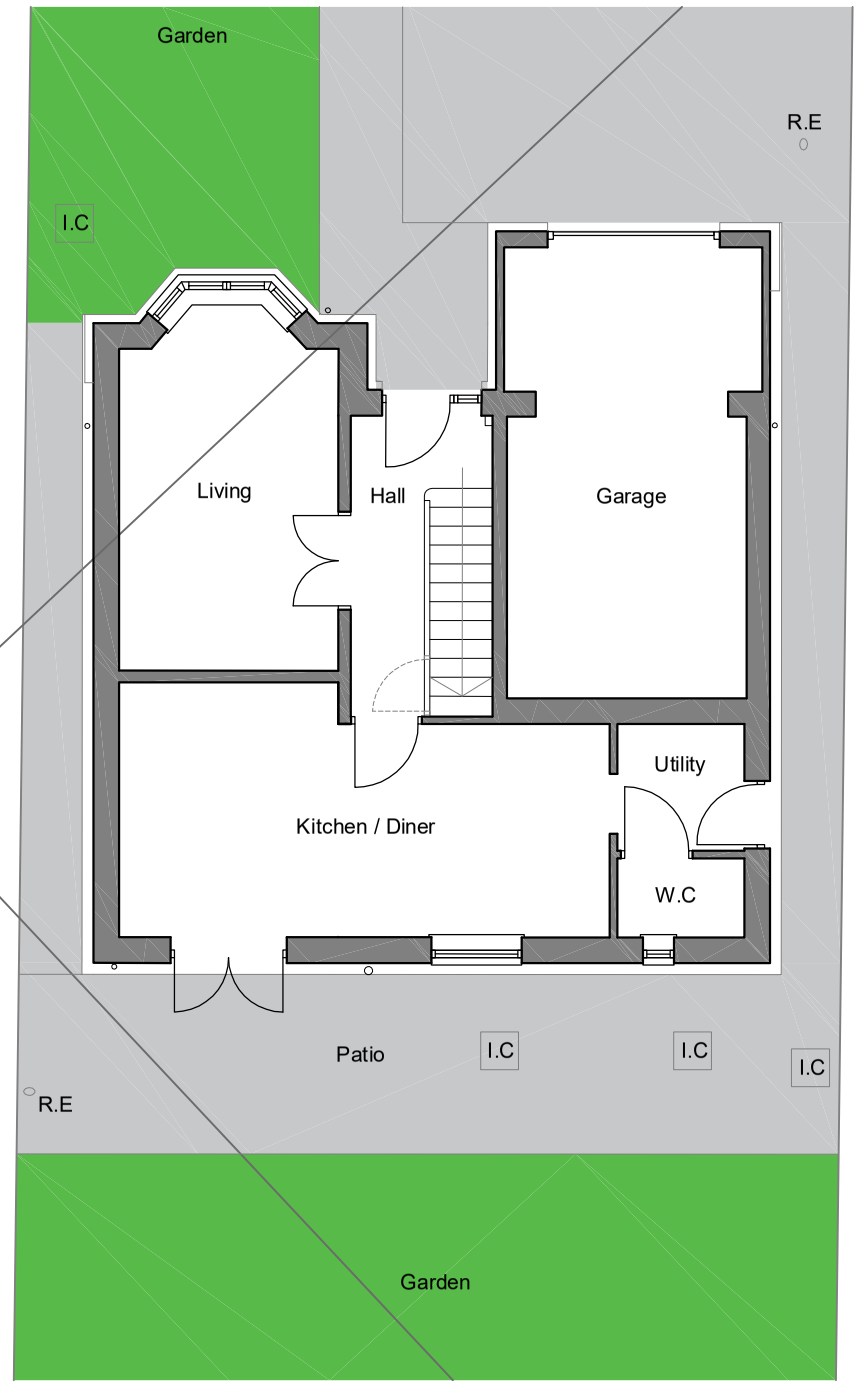

Existing Part Site Plan
Scale 1:100

REV.	DATE	DESCRIPTION

Existing Elevations
27 Hazelwood Drive
Barnsley, S71 5FS

Mr Walker and Miss Howgate

Single Storey Extension to Rear With Porch Extension to Front.

Date:	Scale:	Drawing No.
JAN 23	1:100	WAAP 56 - 02

WOOD
Architectural & Photography