


GEORGE STREET ELEVATION
(SECTION C-C ON SITE PLAN) - SCALE 1:200



SNAPE HILL ROAD ELEVATION
(SECTION D-D ON SITE PLAN) - SCALE 1:200



TYPICAL STREET SCENE
(SECTION B-B ON SITE PLAN) - SCALE 1:200

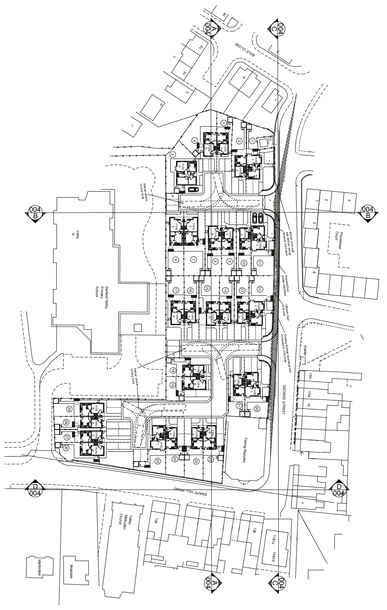

REVISIONS

This design is copyright ©

YORKSHIRE HOUSING

PROPOSED RESIDENTIAL DEVELOPMENT

GEORGE STREET, DARFIELD

PROPOSED SITE SECTIONS

Drawn: RS Scale:VARIES @ A1
Date: 13/11/12 Checked:

brewsterbye architects
5 NORTH HILL ROAD
HEADINGLEY
LEEDS
LS6 2EN
telephone
0113 2754000
facsimile
0113 2844250
e.mail
info@brewsterbye.co.uk

Dwg No: 15/124(02)004 #