

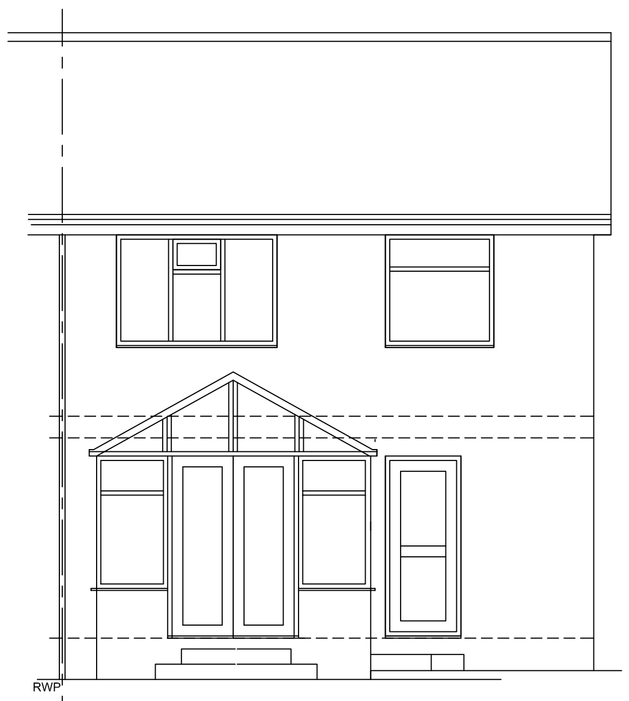


EX REAR ELEVATION
SCALE 1:100

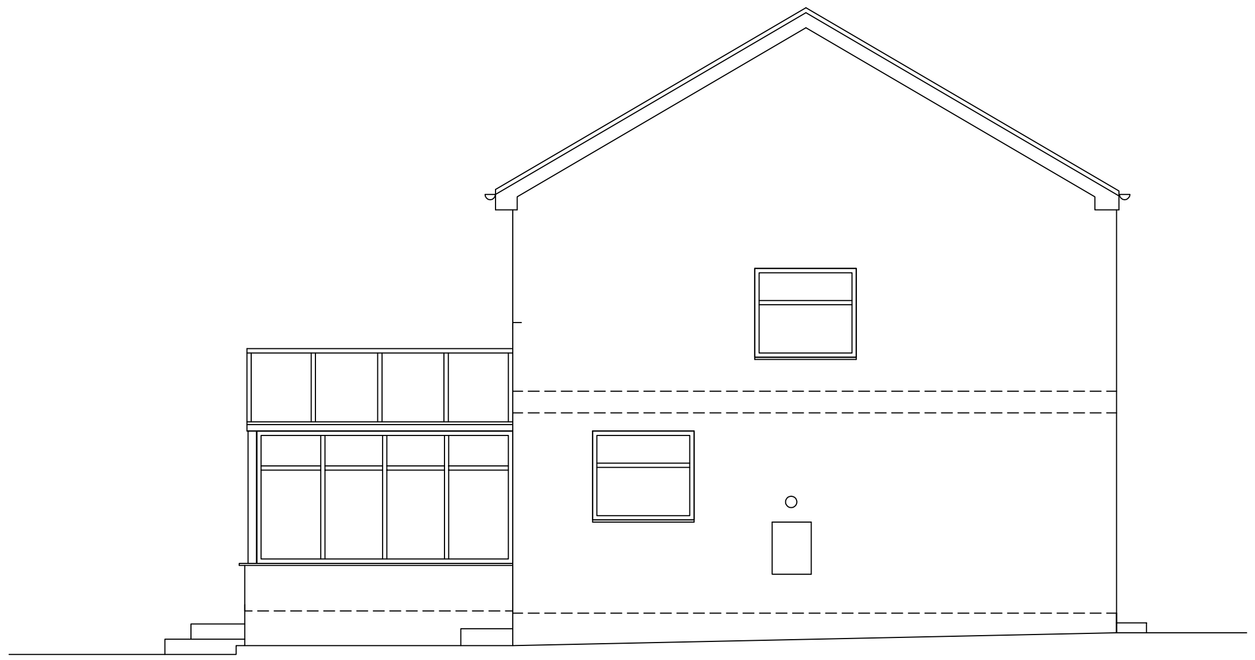


EX SIDE ELEVATION SCALE 1:100

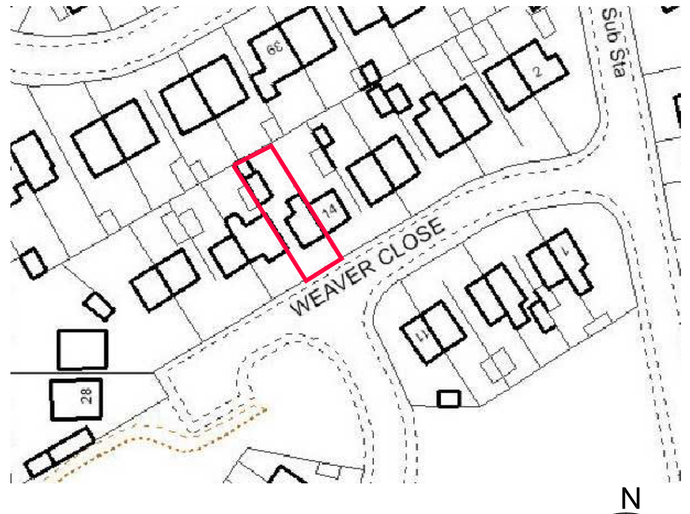

LOCATION PLAN
SCALE 1:1000

N

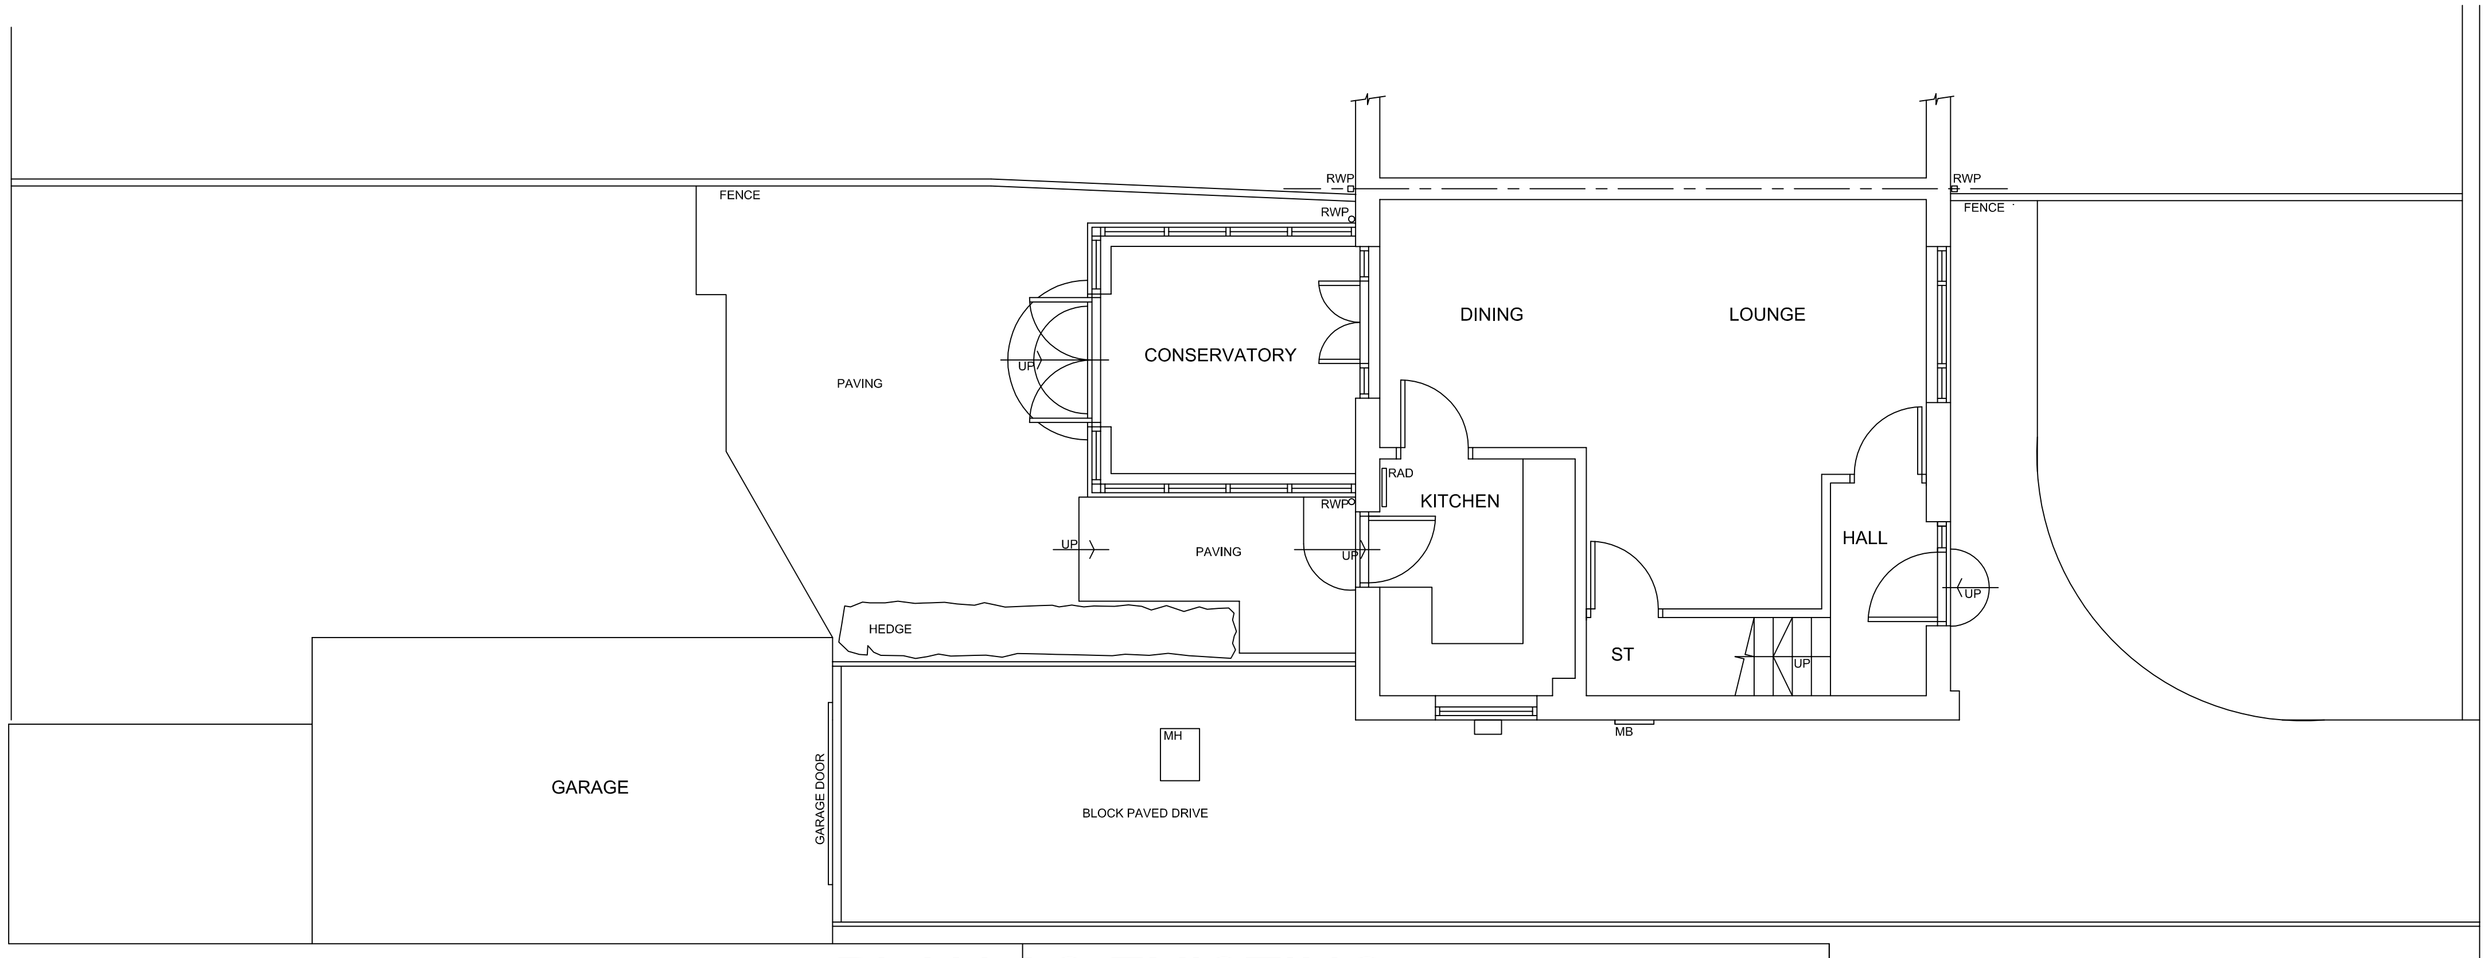

PLAN AS EXISTING SCALE 1:100

SURVEY REF SD01-01

16 WEAVER DRIVE HIGHAM