
THIS DRAWING AND THE BUILDING WORKS DEPICTED ARE THE COPYRIGHT OF MIKE TIPPINS DESIGN LTD AND MAY NOT BE REPRODUCED EXCEPT BY WRITTEN PERMISSION. THIS DRAWING MUST BE READ AND CHECKED AGAINST ANY SPECIALIST DRAWINGS AND INFORMATION PROVIDED. DO NOT SCALE FROM THIS DRAWING. USE FIGURED DIMENSIONS ONLY.

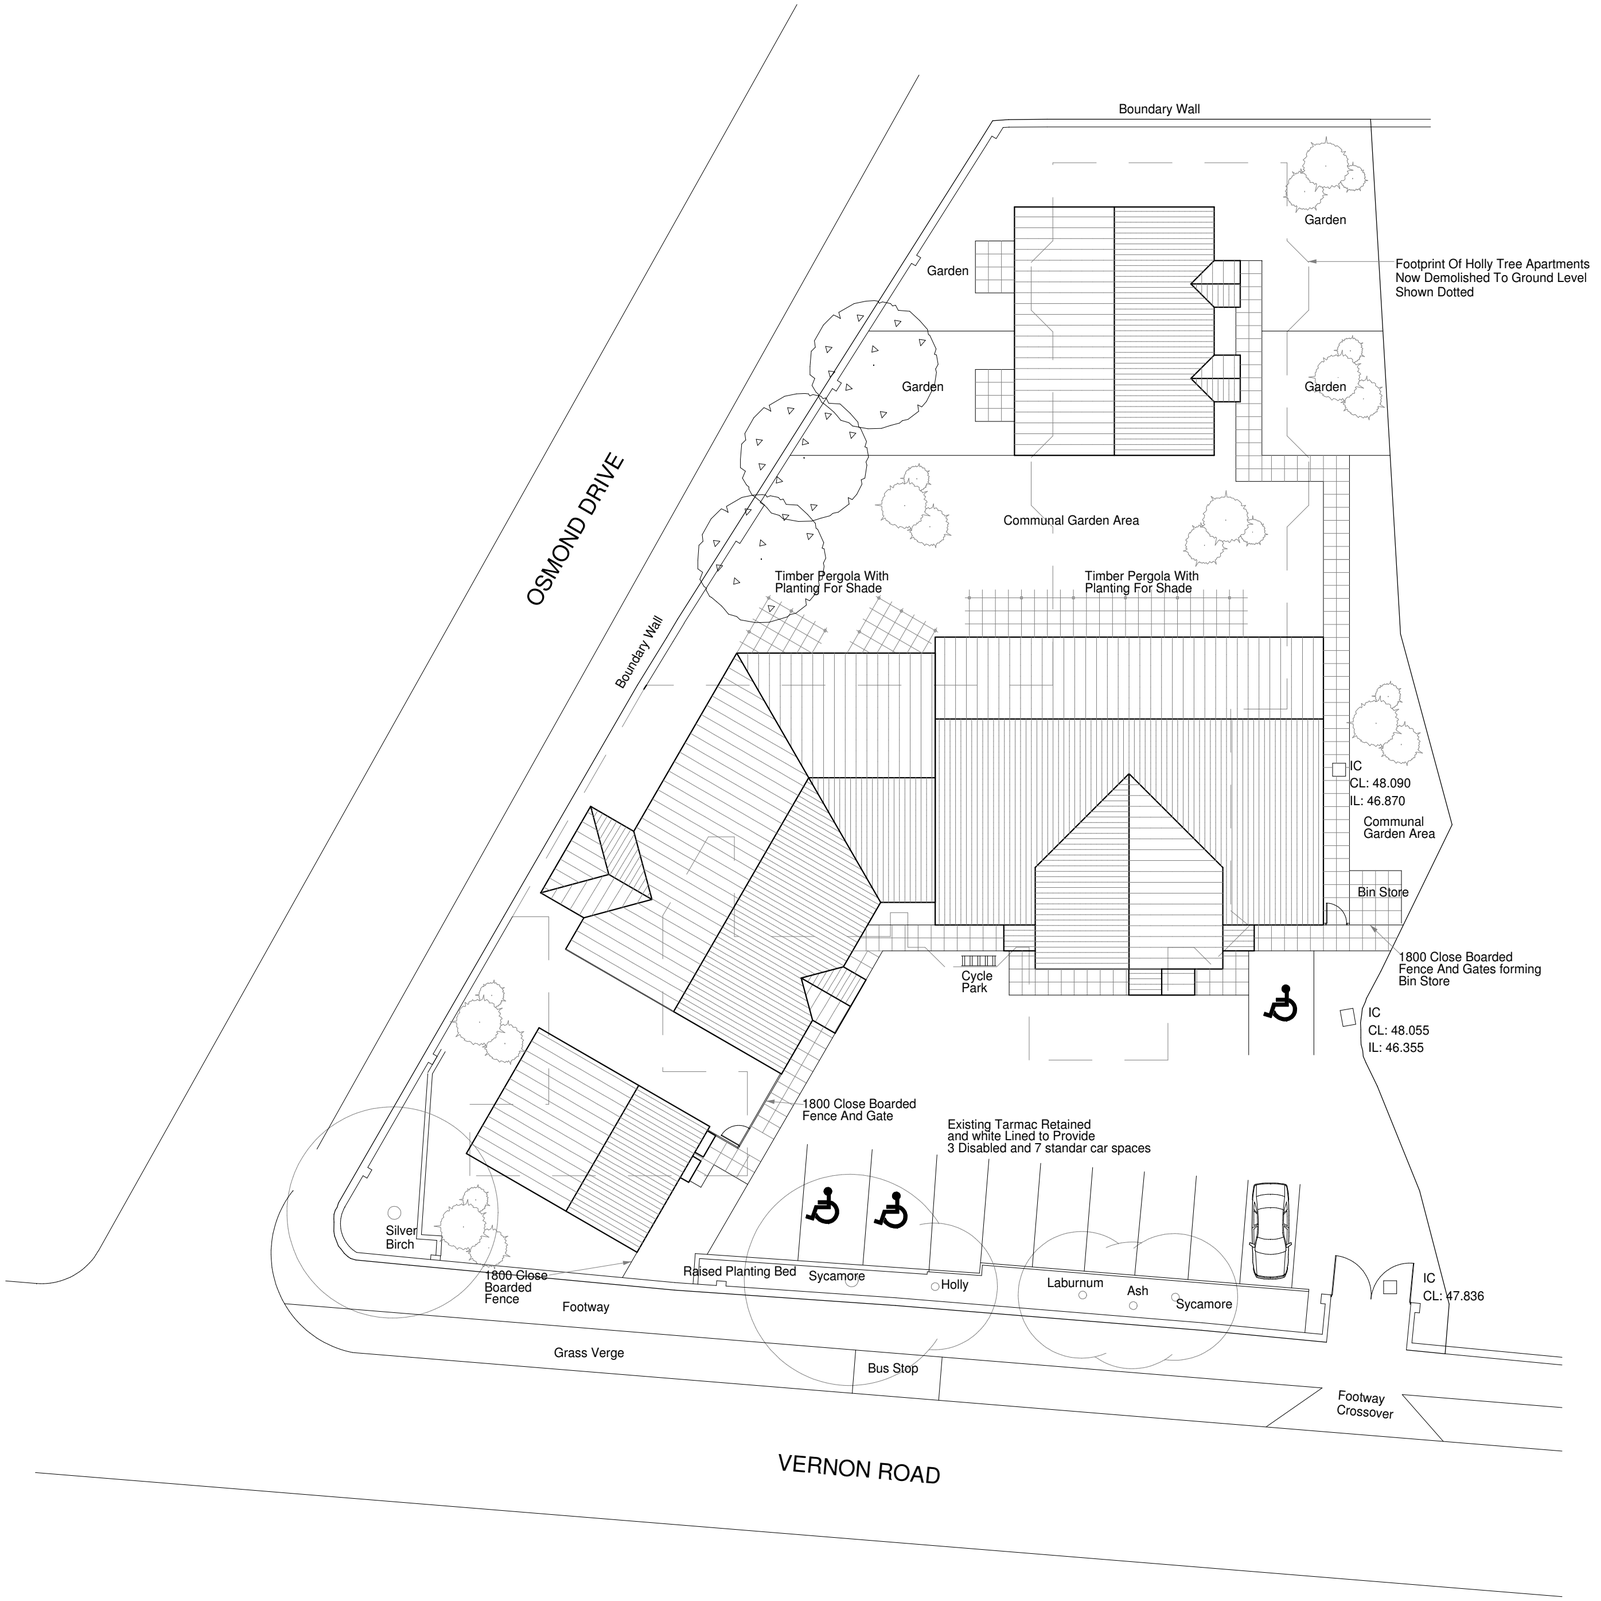

Mike Tippins Design Ltd.

Chartered Architects
5 Maney Hill Road,
Sutton Coldfield,
West Midlands. B72 1JJ
tel:0121 321 2058 fax:0121 321 3639
email:admin@tippinsdesign.co.uk

client
Ariya Neuro Care

project
70 Vernon Road, Worsborough,
Barnsley S70 5BE

title
Site Plan
as Proposed

scale	date
1:100@A2	12.07.2018
drawn MT	

drg. no. 2004 L(90)02 revision