**AREA BREAKDOWNS**
**TYPICAL UNIT**

**KITCHEN -** 11.3m²


**LOUNGE / DINING -** 17m²

**BEDROOM 1 -** 12m²


**BEDROOM 2 -** 8.2m²

**BATHROOM -** 4.2m²

**TOTAL INTERNAL GROSS AREA - 63.9m² / 688ft²**

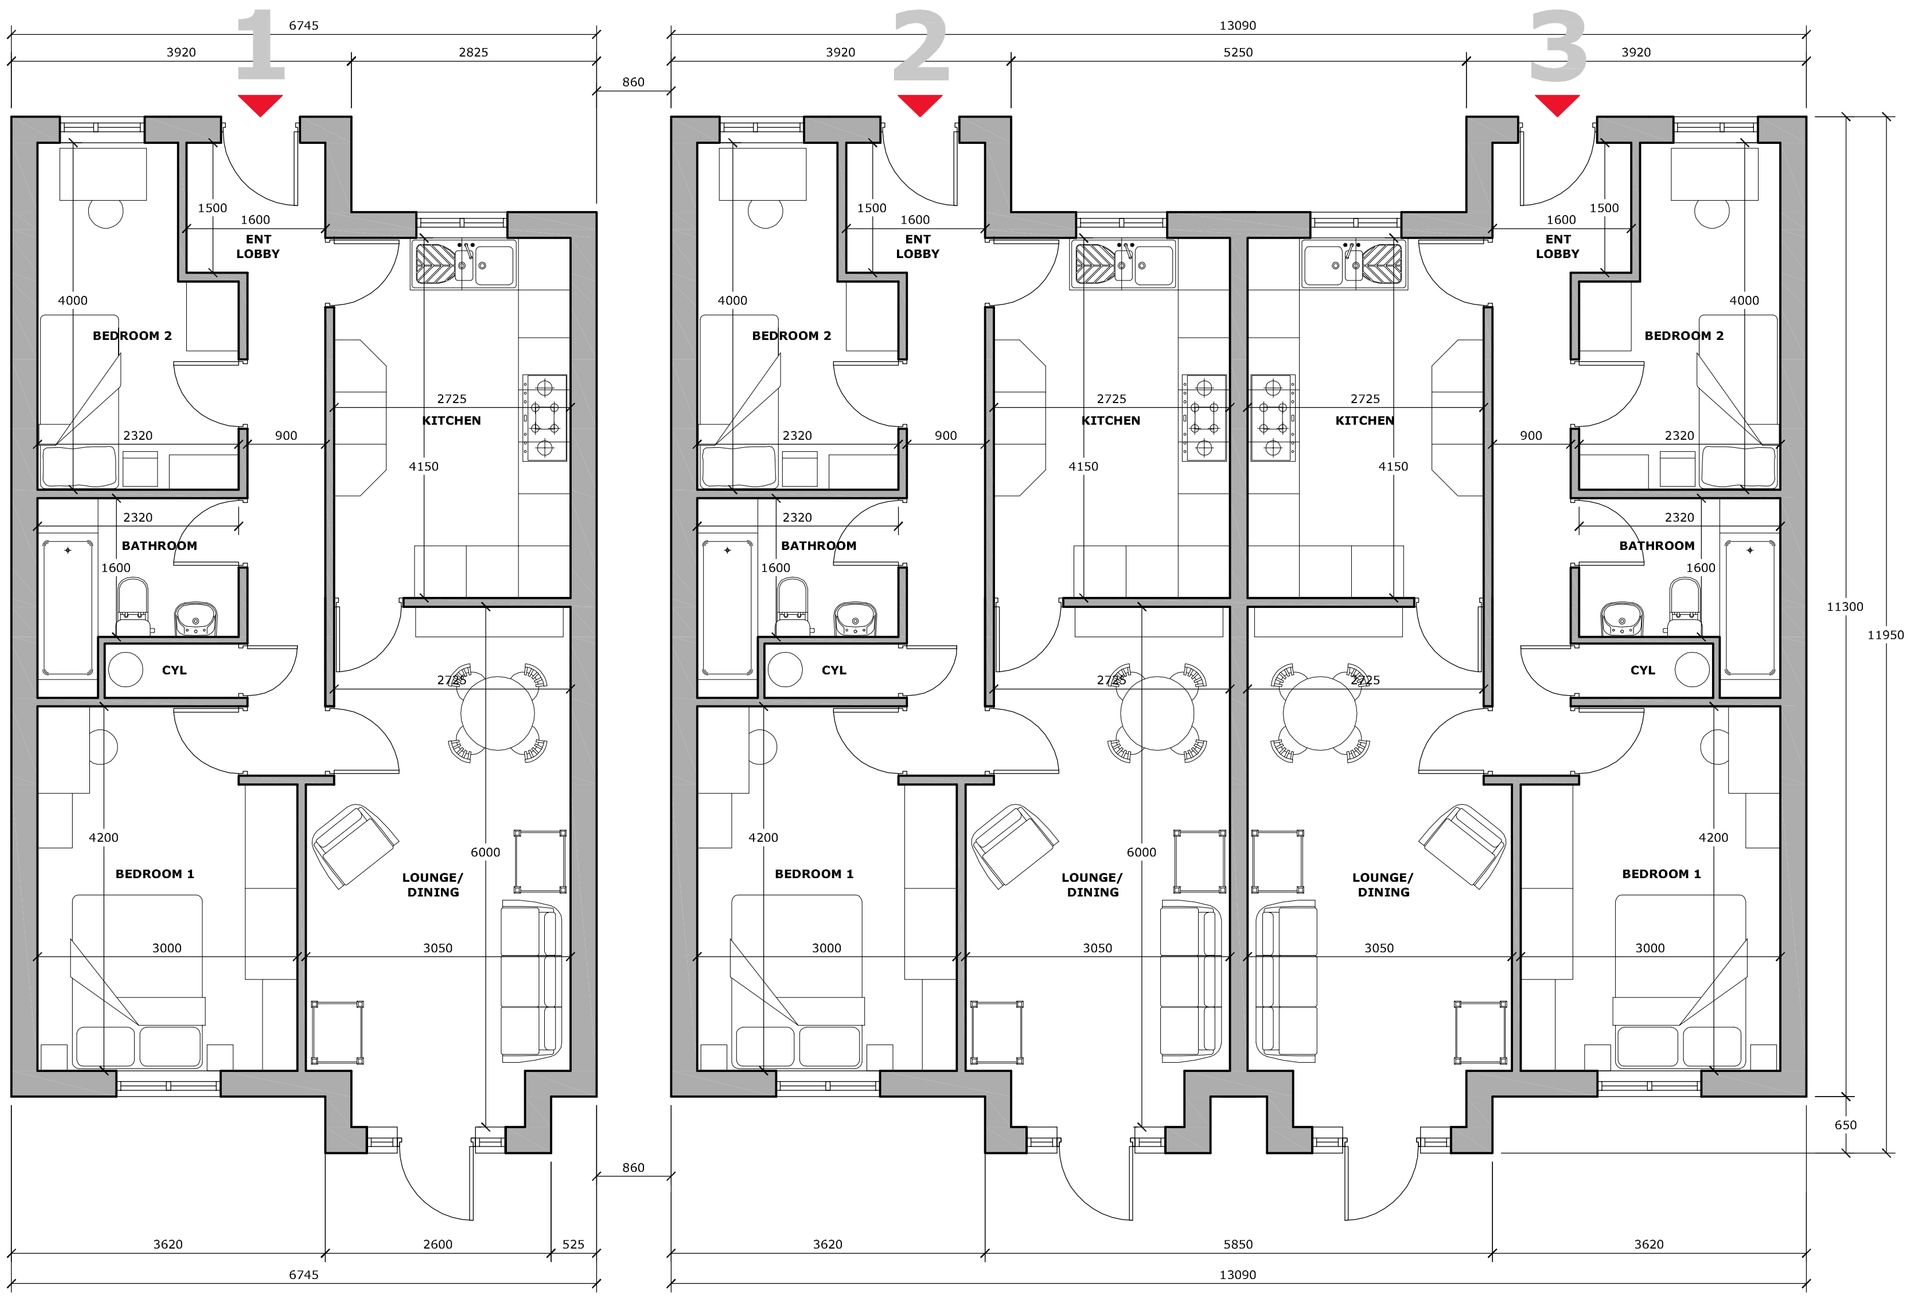


## GROUND FLOOR PLANS
SCALE 1:50

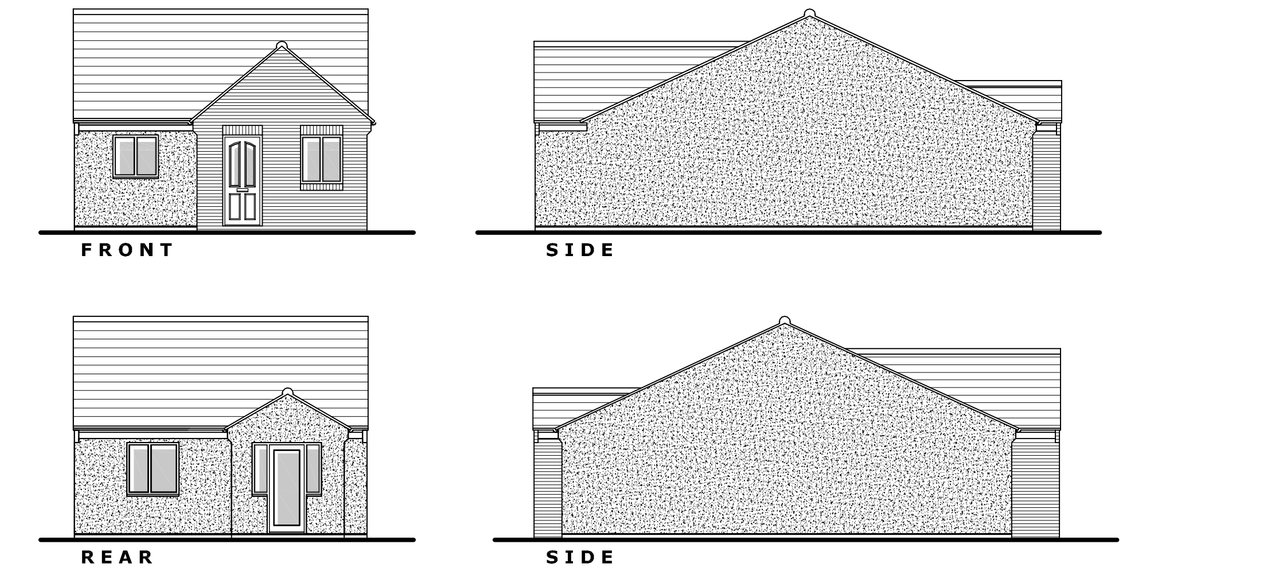


## UNIT 1 ELEVATIONS
SCALE 1:100




## UNIT 2&3 ELEVATIONS
SCALE 1:100



## STREET SCENE ELEVATION
(WITH BOUNDARY TREATMENT)
SCALE 1:50



## STREET SCENE ELEVATION
(WITHOUT BOUNDARY TREATMENT)
SCALE 1:100

| rev | description | date |
|---|---|---|
| P2 | ISSUED FOR FULL PLANNING APPLICATION | 29th JULY 2012 |
| P1 | PRELIMINARY ISSUE | JULY 2012 |


wireframe studio Ltd

Studio One, Menzels Court, 301 Ecclesall Road, S11 8NX tel - 0114 266 9903 mail- studio@wireframestudio.co.uk


| | | | |
|---|---|---|---|
| project title: SEVEN HILLS ESTATES LTD KINGSWAY, MAPPLEWELL, BARNSLEY RESIDENTIAL DEVELOPMENT | project no: 1396 | rev: P2 | scale: AS NOTED @A1 |
| drawing title: PROPOSED PLANS AND ELEVATIONS | drawing no: 03 | date: 29th JULY 2012 | drawn: JST |


© wireframe studio Ltd 2013
this information is confidential and the copyright of wireframe studio Ltd. do not scale from this drawing. all dimensions and levels to be verified on site prior to manufacture. if any complaint. read drawing in conjunction with all other contract documentation