DO NOT SCALE
All dimensions in Millimetres unless specified otherwise and subject to verification on site


Artifial stone roofing laid in diminishing courses, and matching ridges bed in mortar.

Flush pointed verges with tile undercloak


Coursed natural reclaimed stone walling regularly coursed with stone quoins to major external corners.

Sawn stone lintels and sills to door and window openings as indicated

Timber windows and doors with paint finish to be agreed. Frames to be set in 75mm reveal.

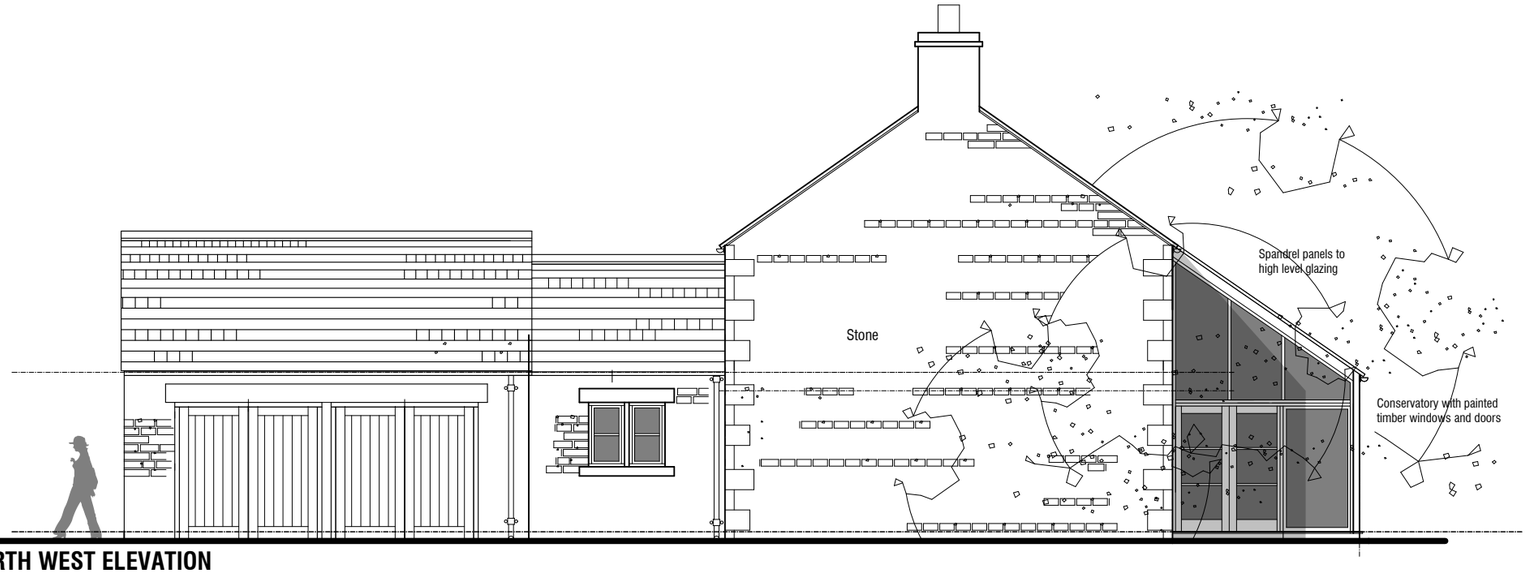


NORTH WEST ELEVATION

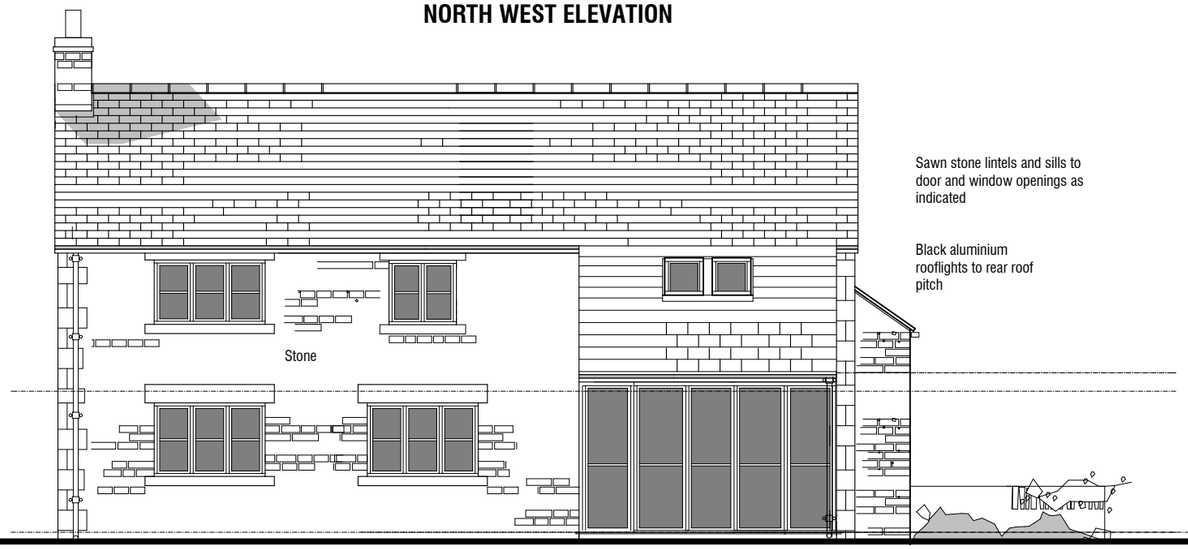


SOUTH WEST ELEVATION

Flush eaves with concealed fascia and ogee section gutters with black finish and circular rainwater pipes to match

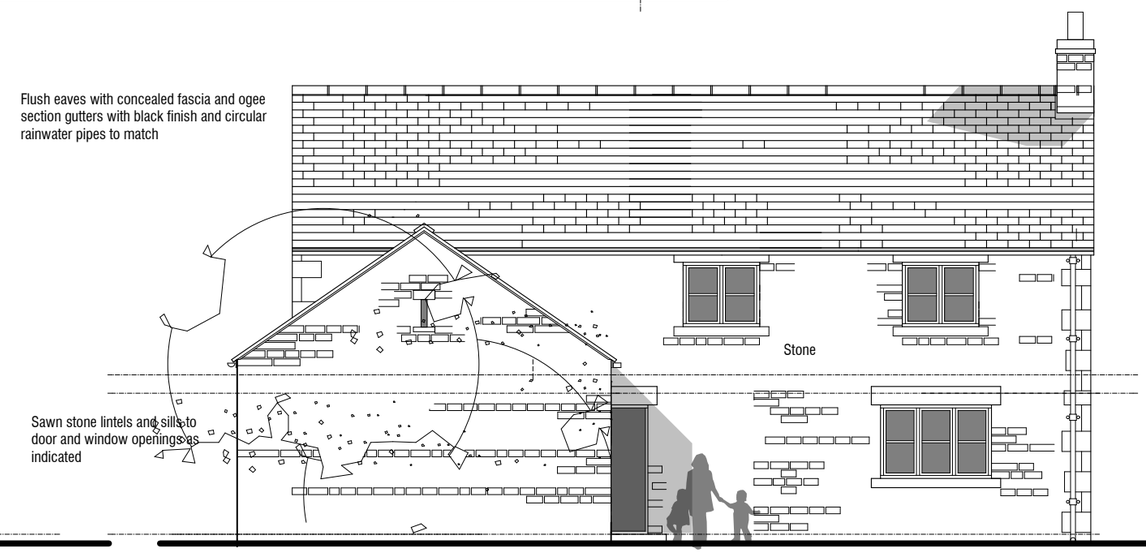

NORTH EAST ELEVATION

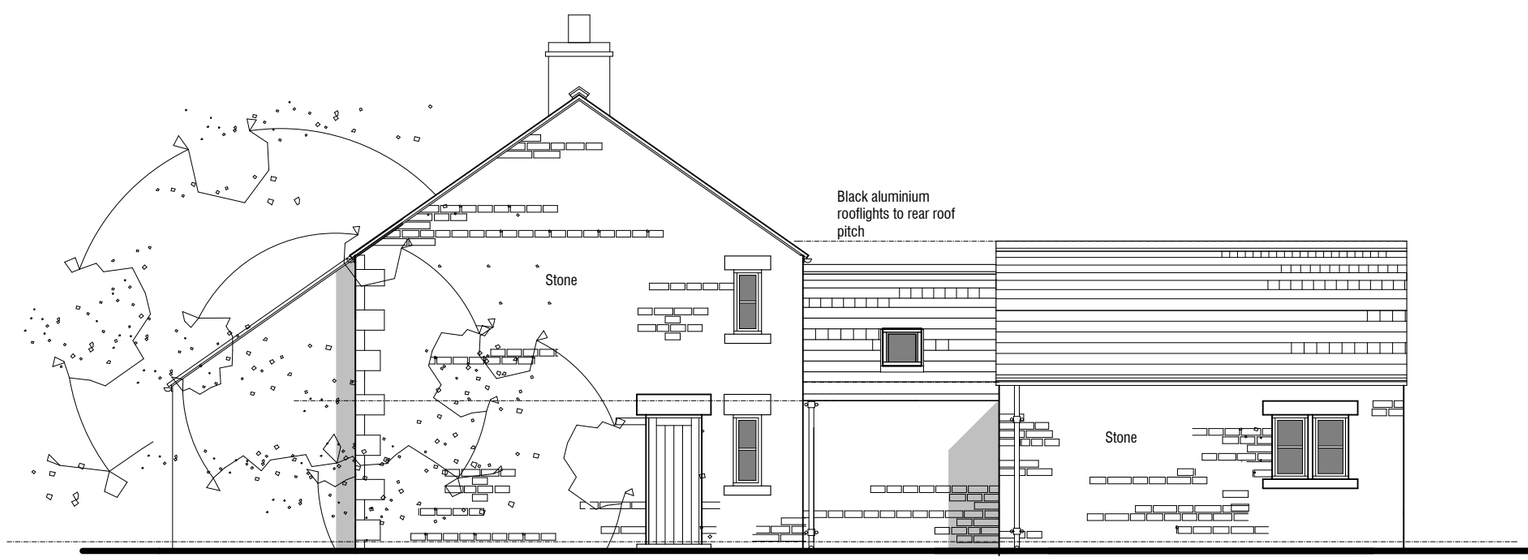

SOUTH EAST ELEVATION

Artifial stone roofing laid in diminishing courses, and matching ridges bed in mortar.

Flush pointed verges with tile undercloak

Coursed natural reclaimed stone walling regularly coursed with stone quoins to major external corners.

Sawn stone lintels and sills to door and window openings as indicated

Timber windows and doors with paint finish to be agreed. Frames to be set in 75mm reveal.

ELEVATIONS
PLOT A8
NEW BUILD

PLANNING

PROPOSED RESIDENTIAL DEVELOPMENT
NETHER MILL FARM
PENISTONE
SOUTH YORKSHIRE

PLOT A8
PROPOSED ELEVATIONS

CHRIS CARR
ARCHITECTS

Orchard Farm, Goathland,
Whitby, YO22 5JX
Tel: (01947) 896051 Fax: (01947) 896001
email: chris@cca-arch.co.uk

Scale.	1:100 @ A3	Drawn.	
Date.	07.03.13	Ref. No.	11.050
DWG. No.	045	Rev.	

0 cm | 2 cm | 4 cm | 6 cm

This drawing and the copyright is the Architects property and maybe used or reproduced only by agreement. All Dimensions in Millimetres Unless specified otherwise and subject to verification on site.