


© COPYRIGHT DEREK MORRIS
do not scale this drawing

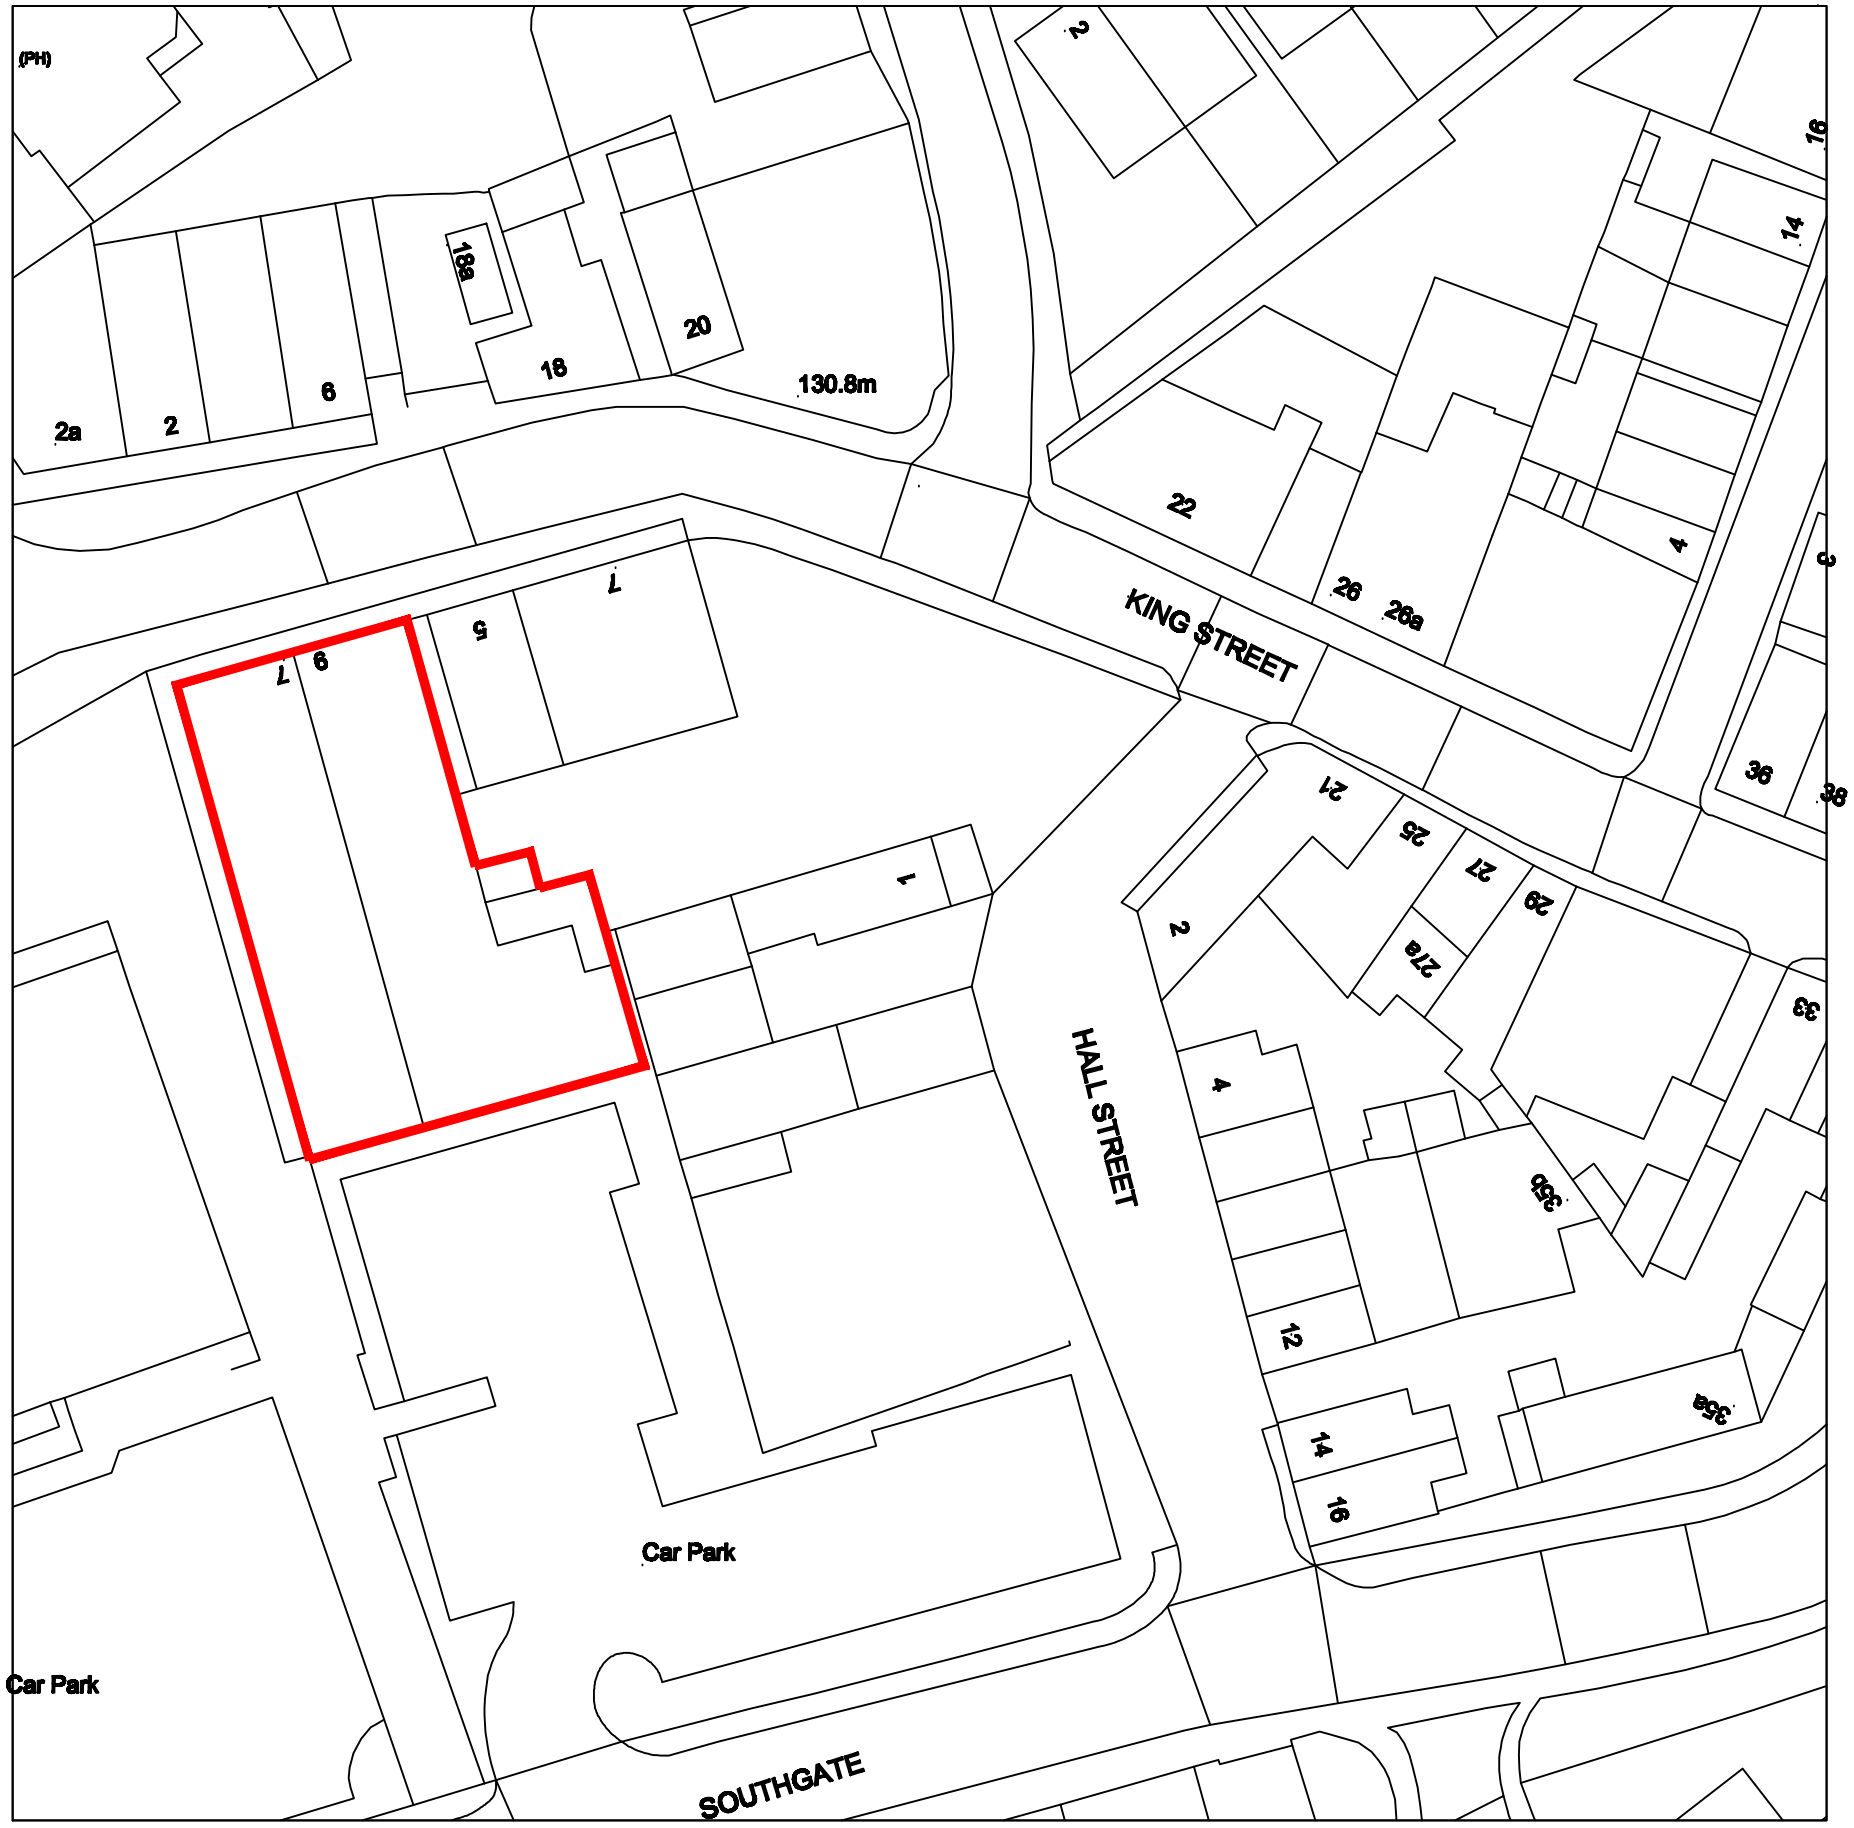

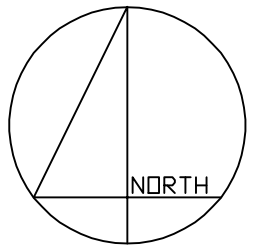

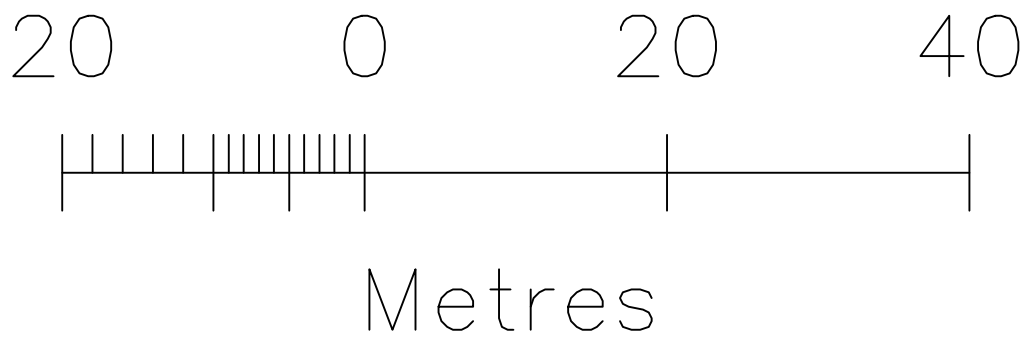

Crown Copyright and database rights 2016 OS 100019980

CLIENT + HERON FOODS LTD
PROJECT + KING ST HOYLAND
DRAWING + SITE PLAN
JOB NUMBER + 16-17 DRAWING NUMBER + 1617-SP
SCALE + 1=500@A3 REVISION + -

DEREK MORRIS ARCHITECTS LIMITED
THE STUDIO + MALT KILN ROAD + FENTON + LINCOLN + LN1 2EW
Telephone + 01427 718910 Email + info@derekmorris.co.uk