



REAR ELEVATION

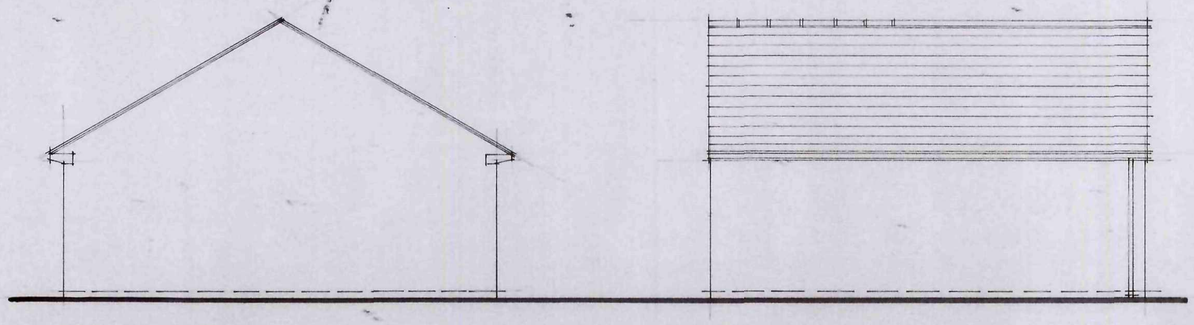


SIDE

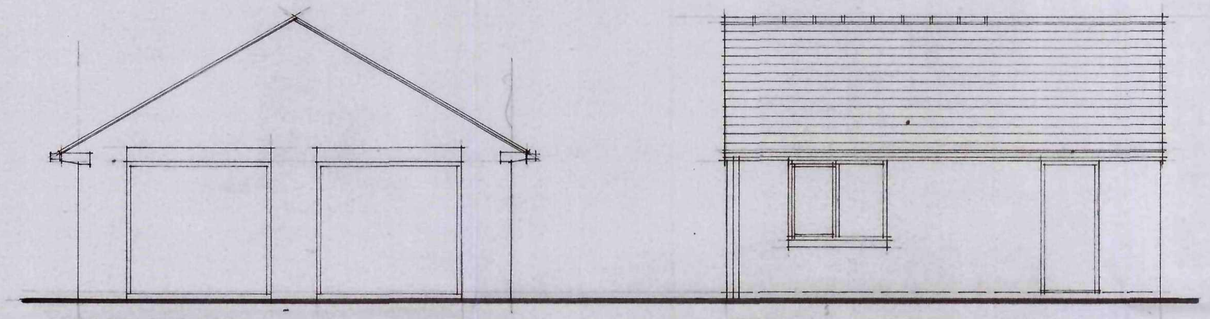


FRONT ELEVATION



SIDE

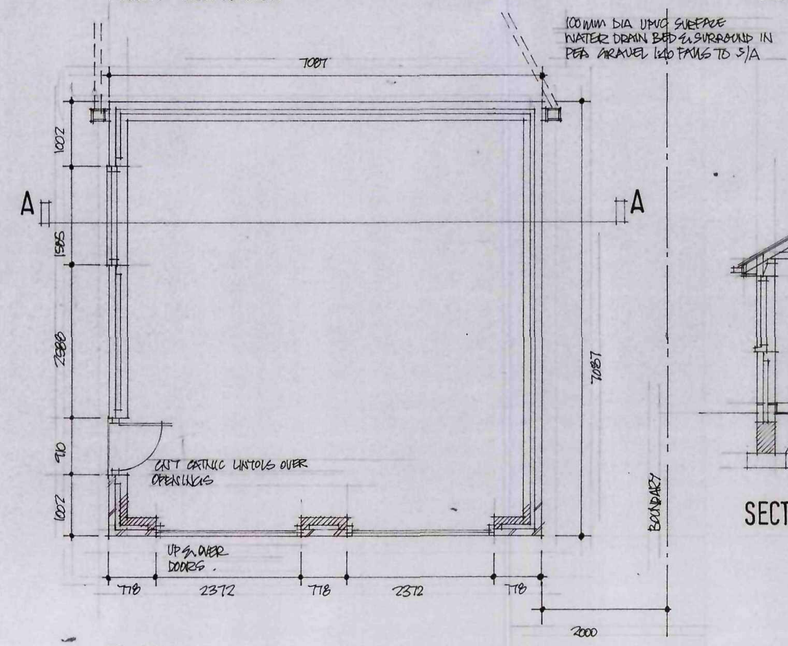


PLAN

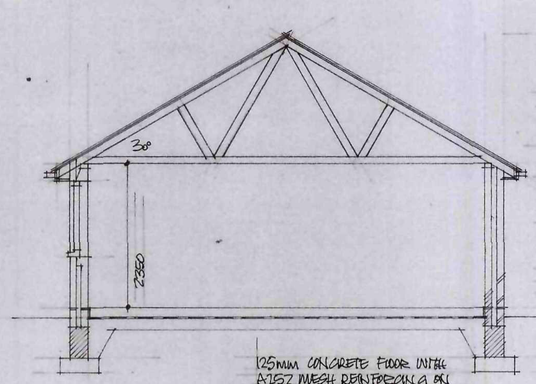



SECTION A A

125mm CONCRETE FLOOR UNITE A193 MESH REINFORCING ON 1500G DPM ON COMPACTED HARDCORE.

PLAIN CHAM ROSEMARY ROOF TILES ON TAN SW BATTENS ON MARLAFLEX ROOFING FELT ON CARLANIAL ROOF TRUSSES TO BS 5268 AT 600 CL ON 100X75 WALL PLATE STRAPPED TO BLOCKWORK AT 1200 C/C DIAGONAL BRACING EAVES TO RIDGE.
50X3mm GIMS STRAPS AT 1.8m C/C FIXED OVER 3no TRUSSES & BUILT INTO BLOCKWORK TO GABLES.
100X65mm SQ PVC GUTTERS & 65mm SQ RWP. ON 150mm SW FASCIAS.


100mm FACING BRICKWORK 75mm CAVITY 100mm INSULATING BLOCKWORK STAINLESS STEEL WASH TIES 750 CL HOR 450 CL VERT 1/LENGTH BLOCK COURSE UP REVEALS DPC'S AROUND OPENINGS.

FOUNDATION BLOCKWORK BELOW GROUND LEVEL ON 600X215mm CONCRETE FOUNDATIONS DEPTH TO SUIT GROUND CONDITIONS

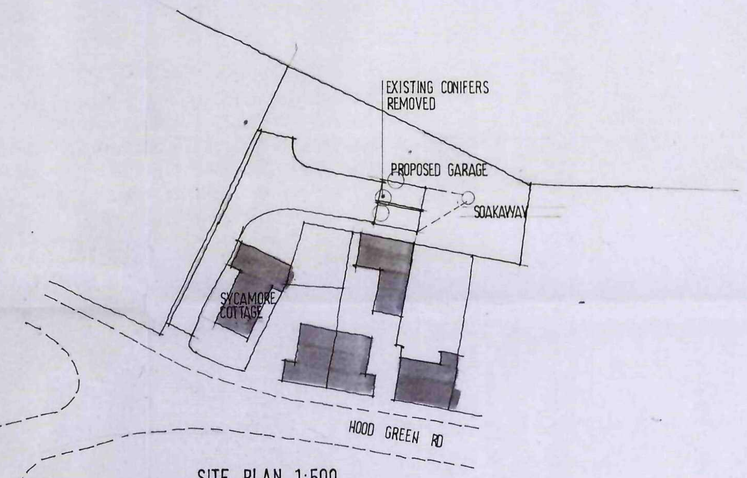


SITE PLAN 1:500

N

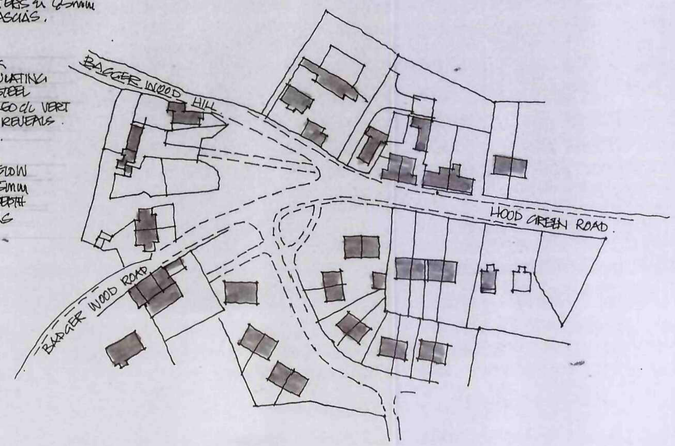


LOCATION PLAN 1:1250

| Ref. | Revision | Date |
|---|---|---|
| | | |

Client

MR J GUCKION

Project

SYCAMORE COTTAGE
HOOD GREEN RD
STAINBOROUGH

RECEIVED
- 4 DEC 2009
CORPORATE MAIL ROOM

Title

DETAILED PROPOSALS
PROPOSED GARAGE
(AS APPROVED)


Scale: 1:50 Drawn: SL

Date: APRIL 08 Drawing No: P/2/1


BDS


BUILDING DESIGN SERVICES
15 Hunters Avenue Barnsley S70 6PL
Tel: 01226 733224


CDS \ HD \ L834

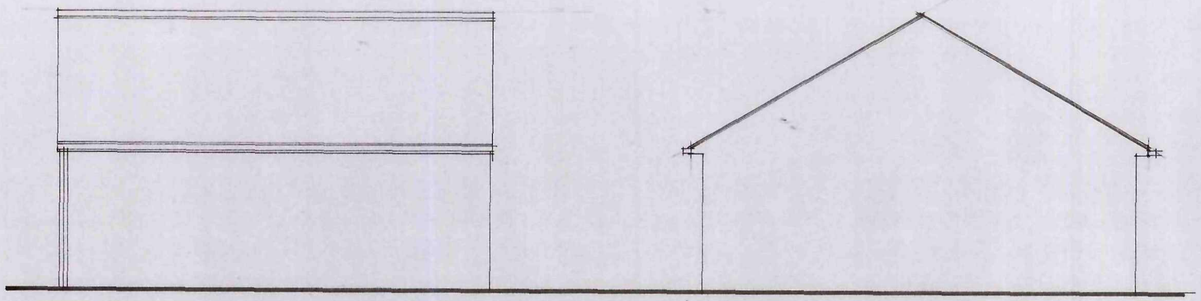


REAR ELEVATION

SIDE

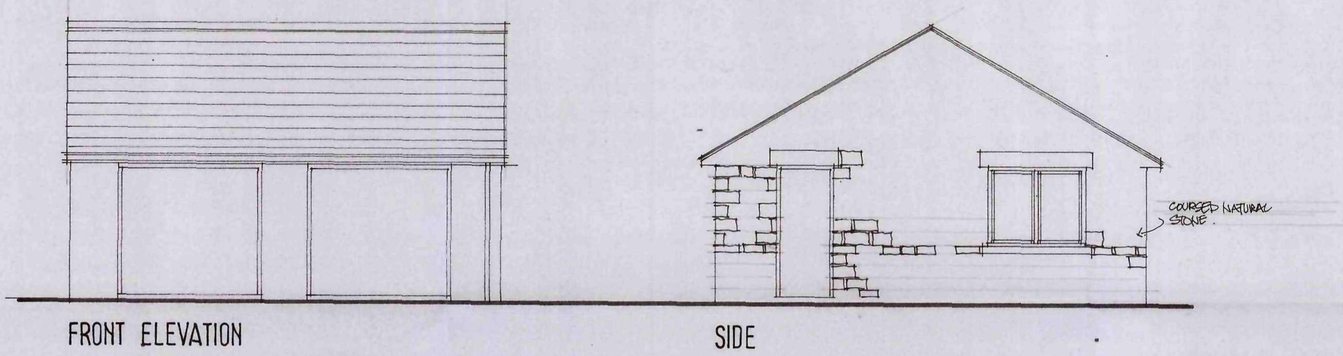



FRONT ELEVATION

SIDE

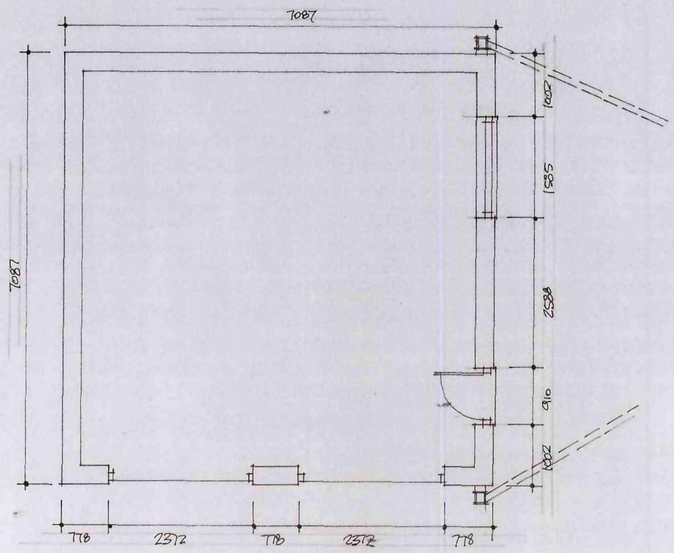



PLAN

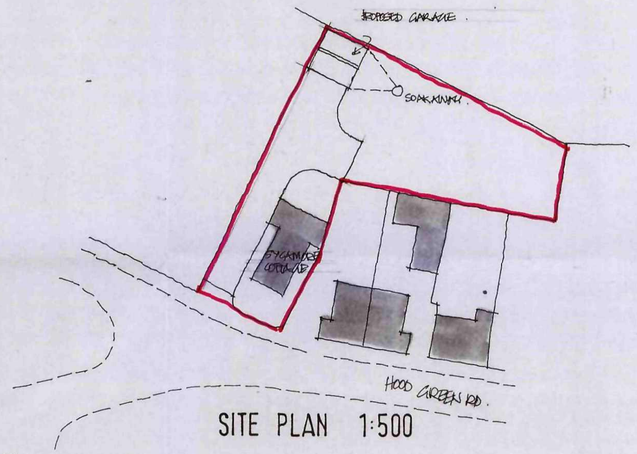


SITE PLAN 1:500

N

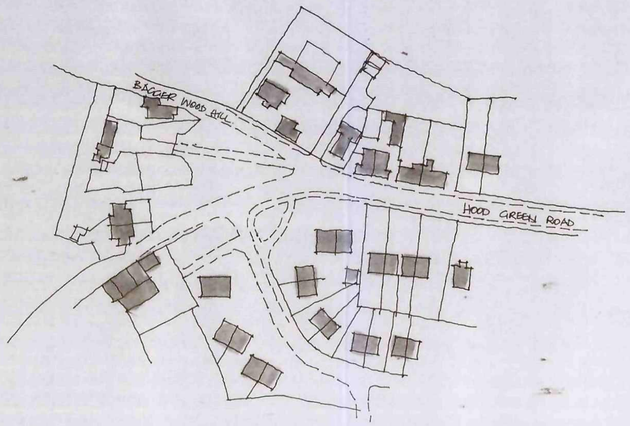


LOCATION PLAN 1:1250

| Ref. | Revision | Date |
|---|---|---|

Client

MR J GUCKION

Project

SYCAMORE COTTAGE
HOOD GREEN RD
STAINBOROUGH

RECEIVED
- 4 DEC 2009
CORPORATE MAIL ROOM

Title

REVISED PROPOSALS

Scale: 1:50 Drawn: SL

Date: NOV '09 Drawing No: P/2/12

BDS

BUILDING DESIGN SERVICES
15 Hunters Avenue Barnsley S70 6PL
TEL: 01226 733224