


SOUTH WEST ELEVATION
ELEVATIONS SCALE 1:100

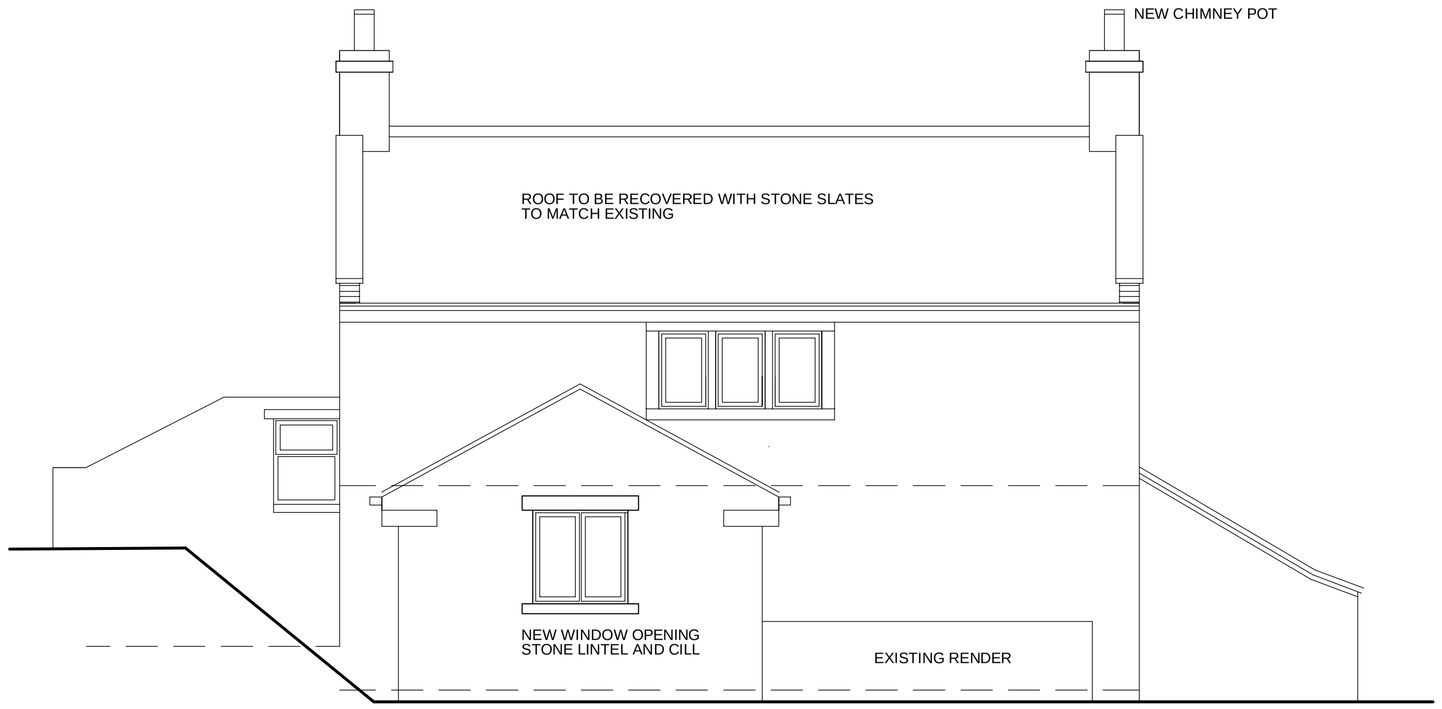


NORTH EAST ELEVATION

NOTES


ALL WINDOWS TO HOUSE TO BE REPLACED
OAK FRAMES IN NATURAL FINISH
SIDE HUNG CASEMENTS
DOUBLE GLAZED WITH SLIMLITE DOUBLE GLAZED UNITS

NEW GUTTERS AND RAINWATER PIPES
CAST IRON OGEE GUTTERS AND CAST IRON RWPS


ALL STONE WALLS TO BE REPOINTED
FLUSH POINTING IN LIME MORTAR

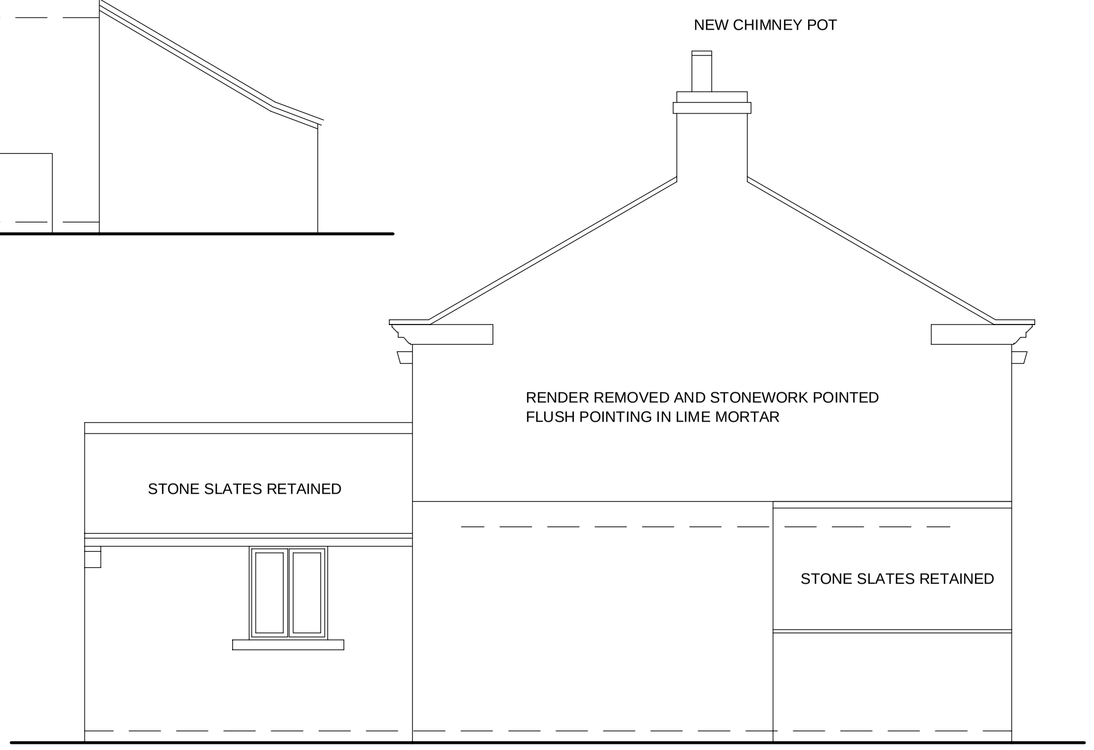


NORTH WEST ELEVATION

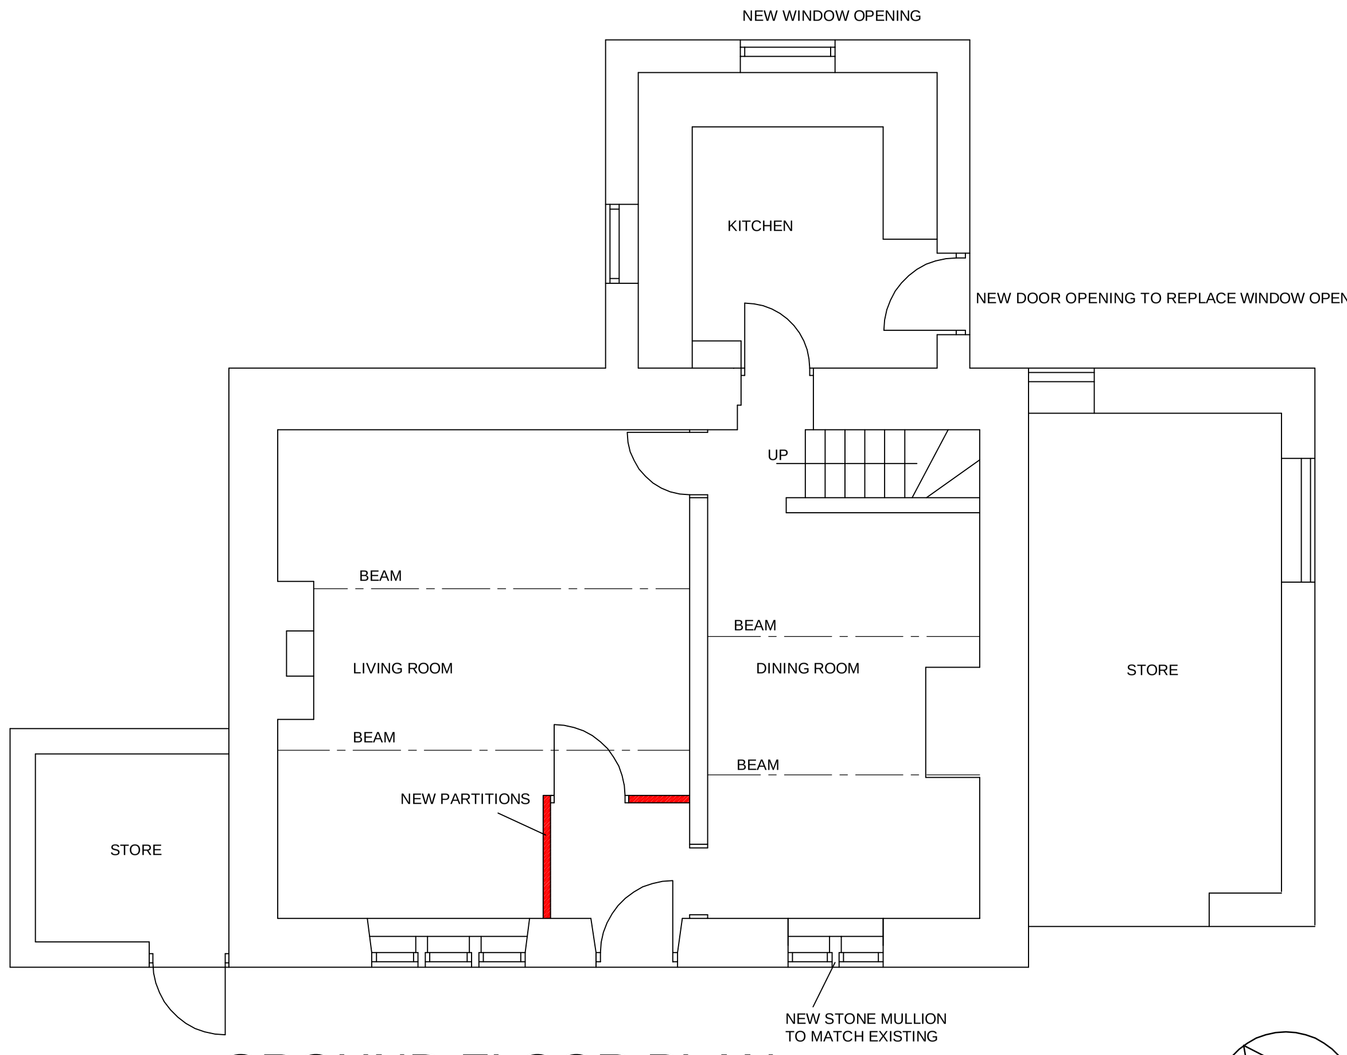

GROUND FLOOR PLAN
FLOOR PLANS SCALE 1:50

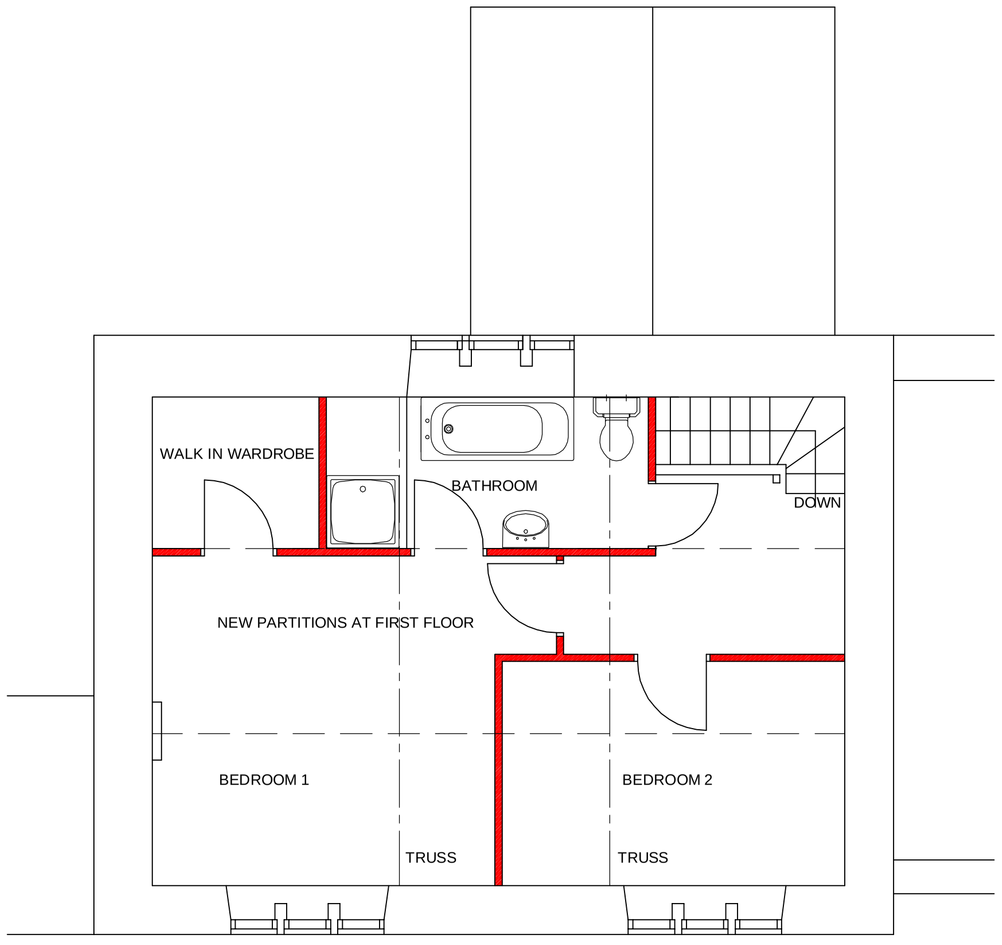

FIRST FLOOR PLAN

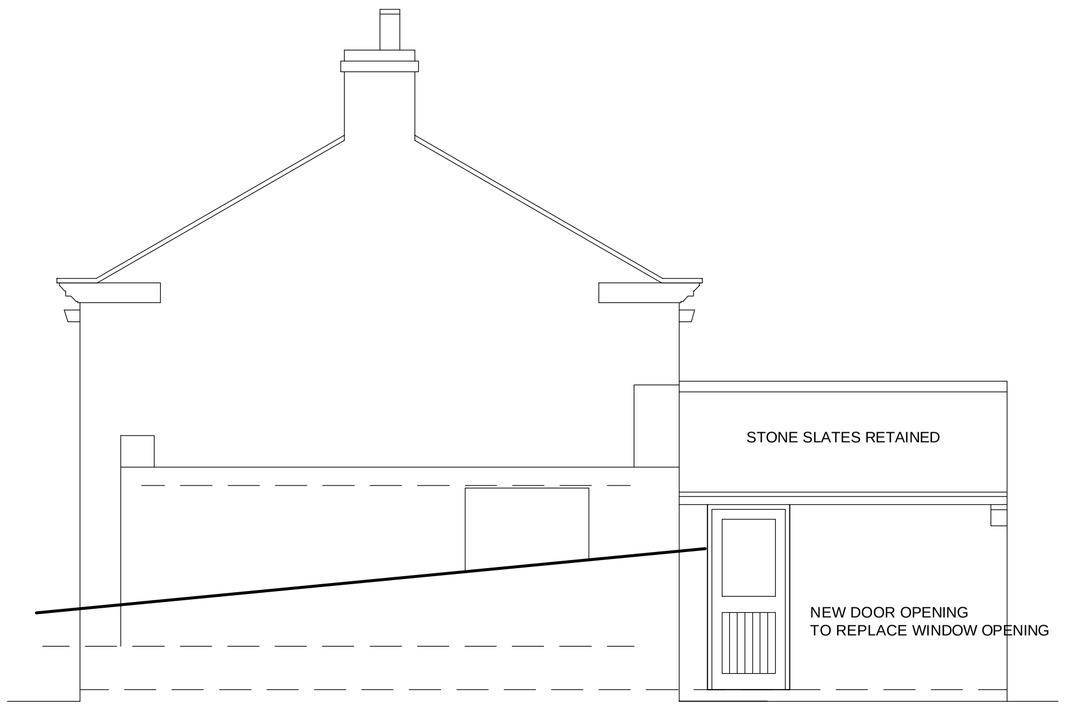

SOUTH EAST ELEVATION

NORTH

1. THIS DRAWING AND THE COPYRIGHTS AND PATENTS THEREIN ARE THE PROPERTY OF NYP ARCHITECTURAL SERVICES LLP REGISTERED IN ENGLAND AND WALES No. 4631338 AND MAY BE USED OR REPRODUCED ONLY UNDER CONTRACT.

2. CONTRACTORS AND SUB-CONTRACTORS MUST CHECK AND AGREE ALL DIMENSIONS BEFORE PREPARING SHOP DRAWINGS OR COMMENCING WORK ON SITE

3. CONTRACTORS ARE RESPONSIBLE FOR INFORMING THE DESIGNER OF ANY DISCREPANCY DISCOVERED ON THIS DRAWING OR BETWEEN THIS DRAWING AND ANY OTHER RELATED DOCUMENT ISSUED UNDER THE STANDARD FORM OF CONTRACT IN RESPECT OF THE WORK.

4. WRITTEN DIMENSIONS ONLY ARE TO BE USED FROM THIS DRAWING. IF IN ANY DOUBT ASK FOR CLARIFICATION.

Notes.

1:50 METRES 0 1 2 3 4 5

Revisions.

Date	Suffix	Description	Date	Suffix	Description

NYP ARCHITECTURAL SERVICES
The Grove, High Street, Dodworth, Barnsley, S75 3RQ. Tel: 01226 200989. E-mail : scott@nypas.co.uk / stephen@nypas.co.uk

Project.
UPPER WOODROYD FARM
HOG CLOSE LANE
HEPWORTH

Client.

Drawing Title.
FLOOR PLANS AND ELEVATIONS AS EXISTING

Date. AUGUST 2015

Scale. 1:50 @ A1

Ref. 02-10

Dwg. No. 01

Rev.

SHEET SIZE A1