




FRONT ELEVATION

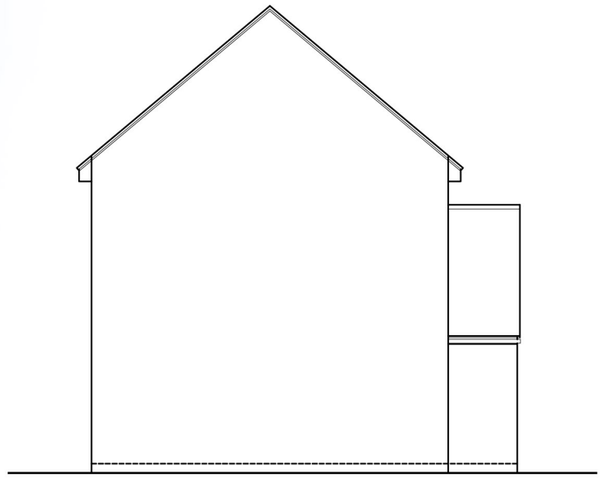

SIDE ELEVATION

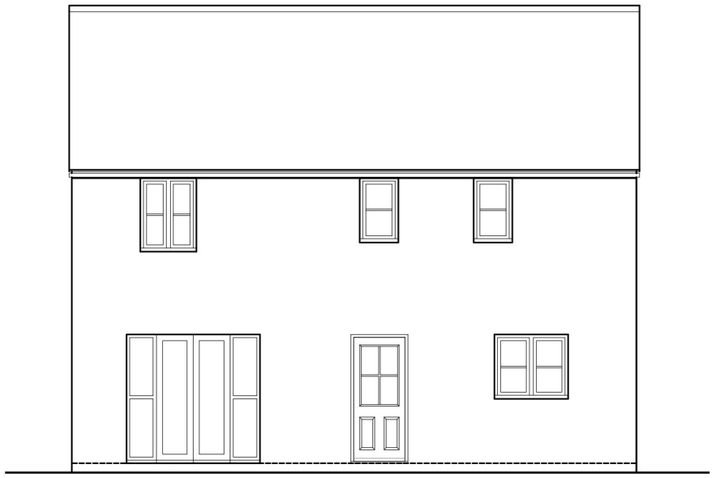

REAR ELEVATION

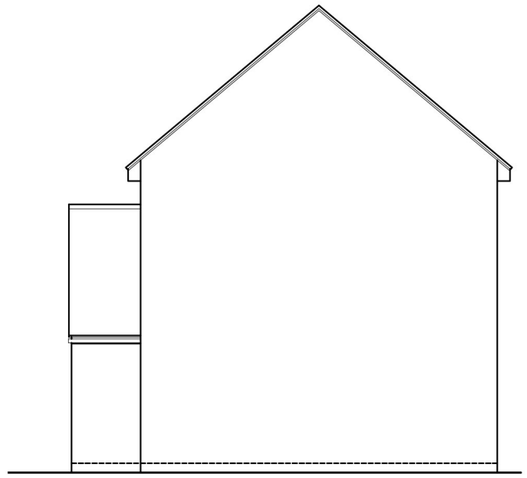

SIDE ELEVATION

Revision :

Scale : 1:100 @A3

Date : December 16

Drawn by : KL

Project :
Proposed Development off Kings Road Wombwell

Title :
Type C special 1000 sq.ft Elevations

Drg No : KR/C/03 Rev :-