
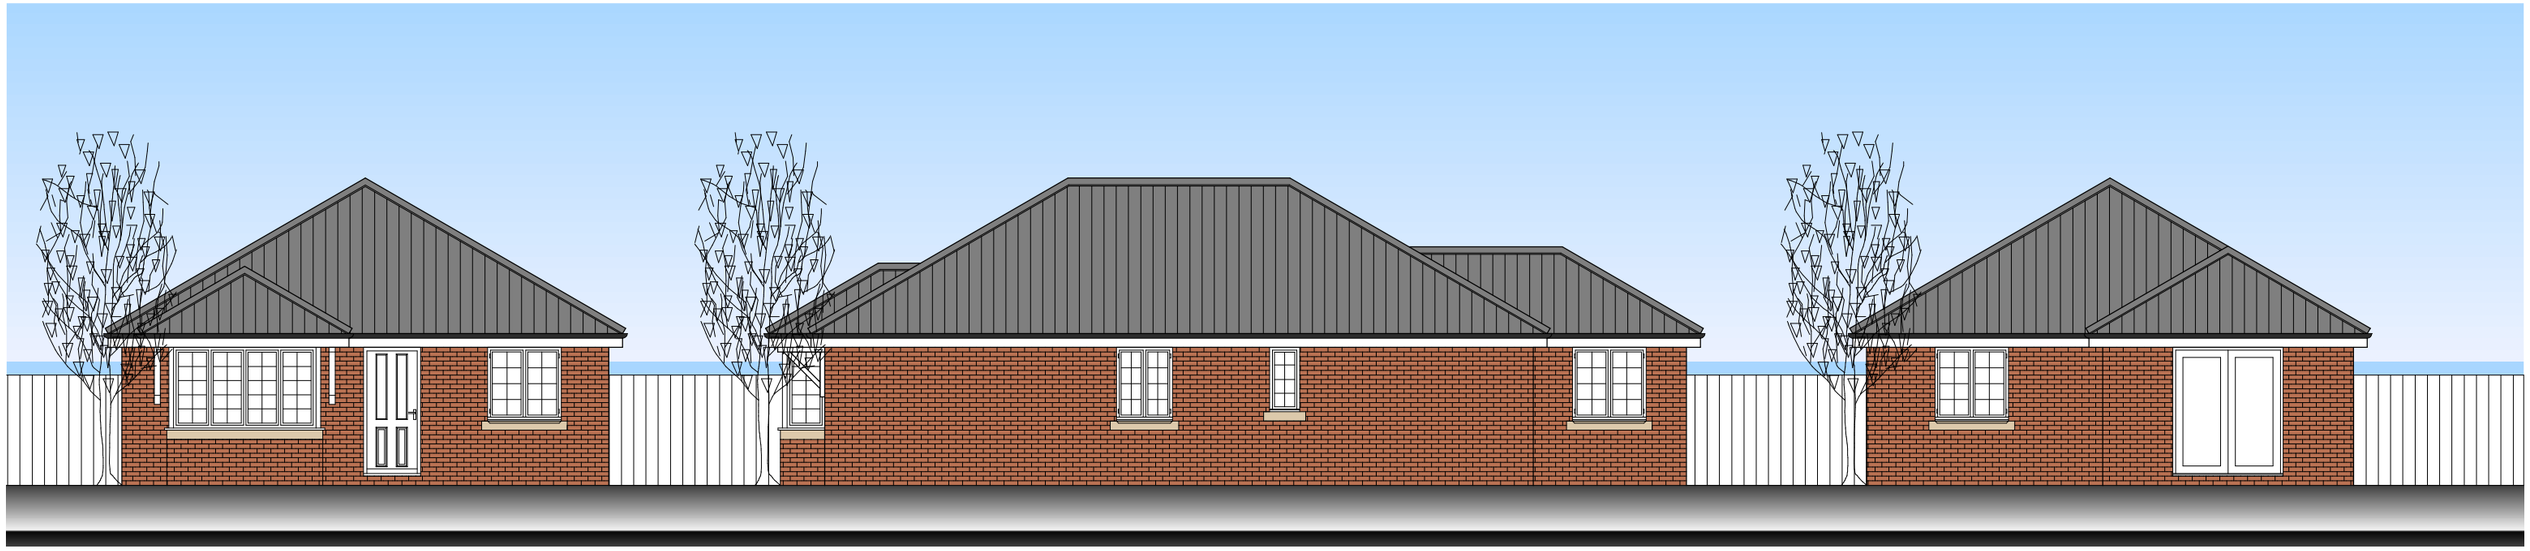



FRONT ELEVATION

SIDE ELEVATION

REAR ELEVATION

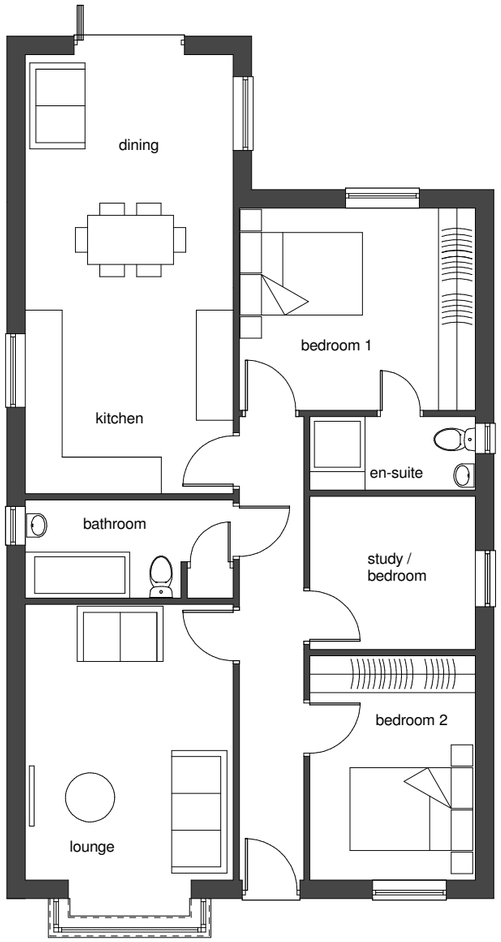

FLOOR PLAN

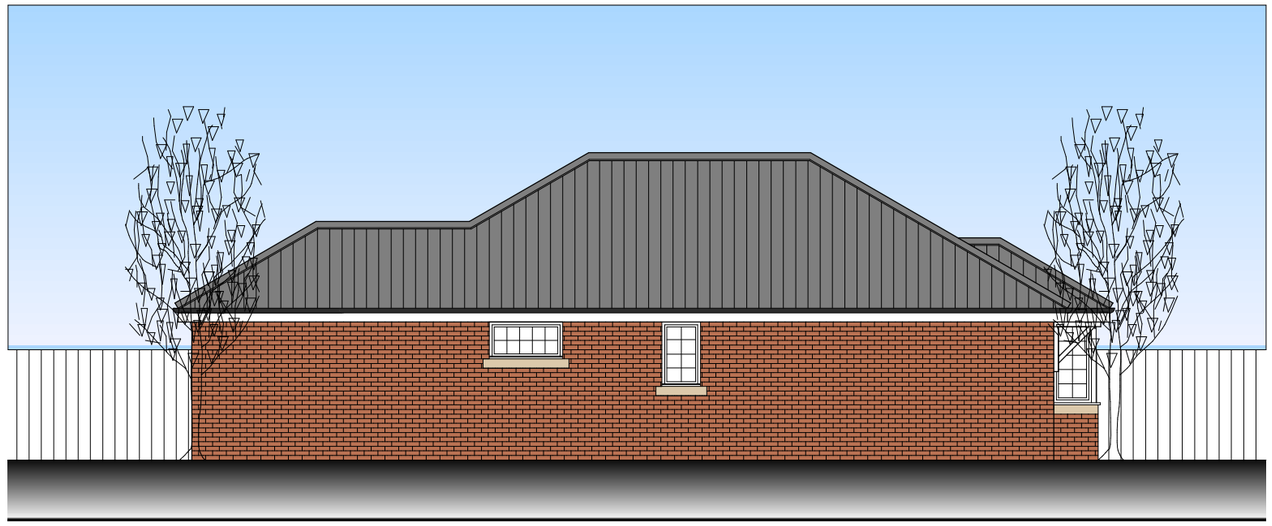

SIDE ELEVATION

IVANHOE HOMES LTD

PROPOSED DEVELOPMENT AT
LAND TO NORTH OF LANE END MEWS
OFF HIGH STREE
THURNSCOE

PROPOSED BUNGLOW Plots 1, 2 & 4

scale	date	drawn	checked
1:100 @ A3	SEP 19	PB	

drawing no **revision**

19 - 143 - 4

C3 Architecture Planning & Design Ltd

Tel 07914 939157
web www.c3planninganddesign.co.uk
email info@c3planninganddesign.co.uk