

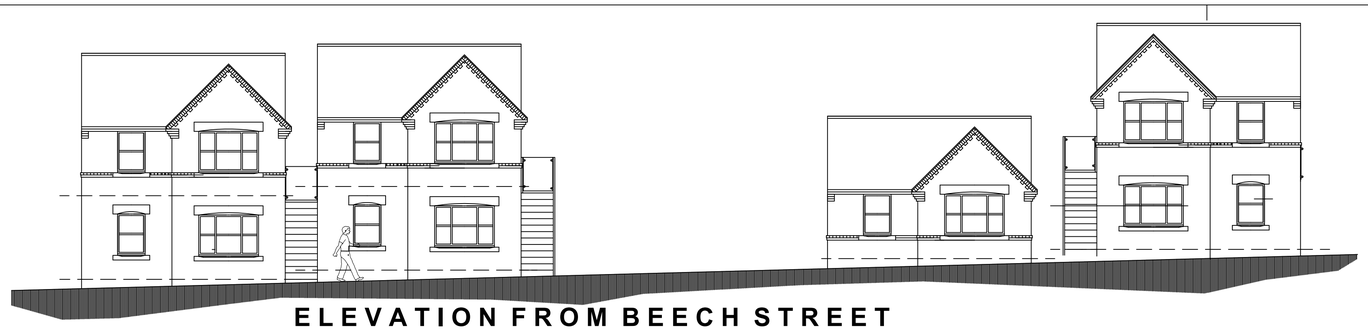



ELEVATION FROM BEECH STREET

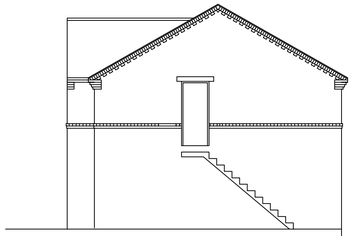


SIDE ELEVATION
FLATS 1 & 3

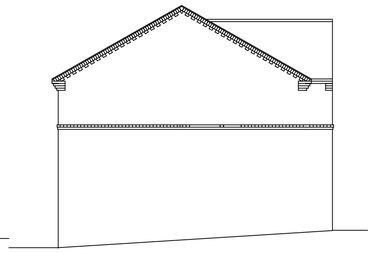


SIDE ELEVATION
FLATS 2 & 4

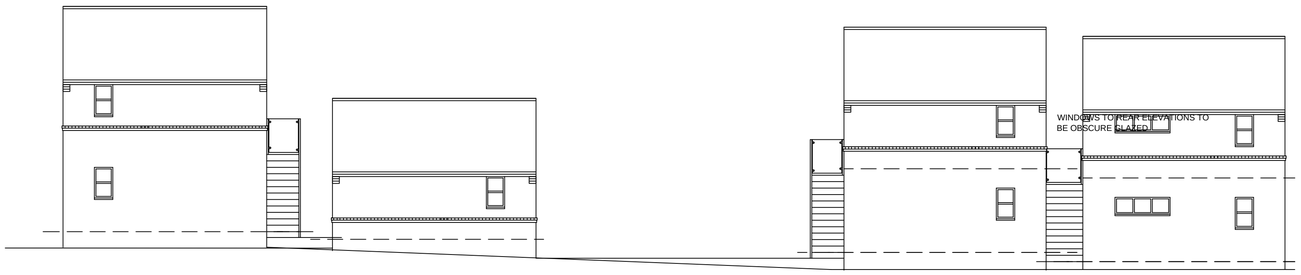


REAR ELEVATION

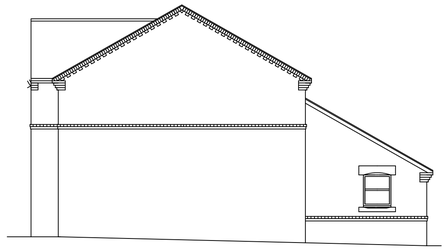


SIDE ELEVATION
FLATS 6 & 7

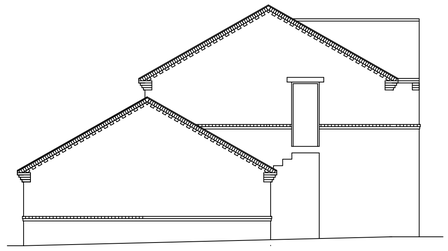



SIDE ELEVATION
FLATS 5

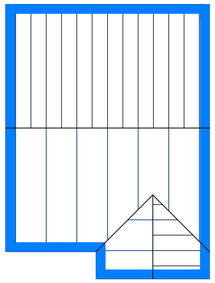

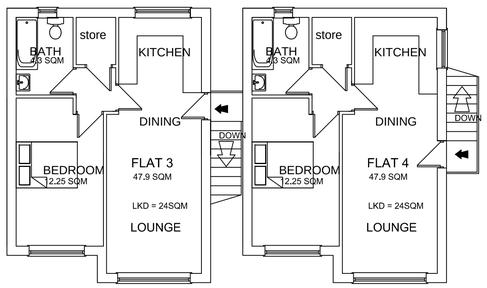

FIRST FLOOR PLAN

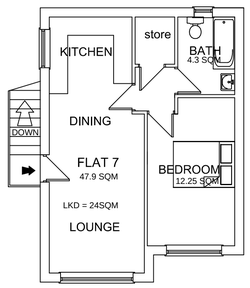

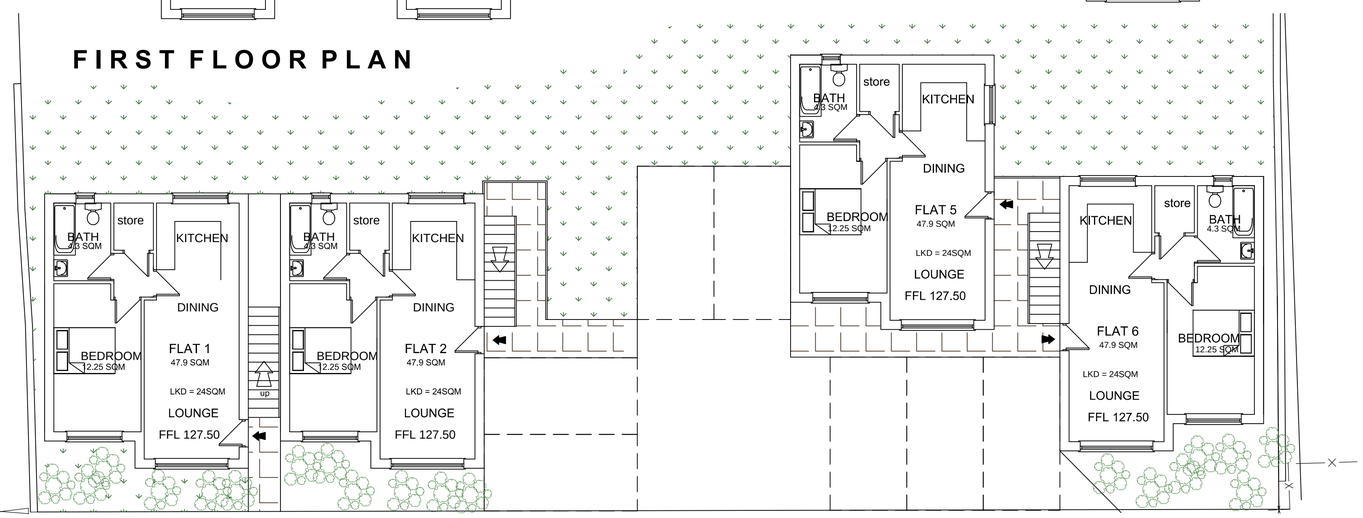

GROUND FLOOR PLAN



LOCATION PLAN
SCALE 1:1250

SITE PLAN
SCALE 1:200

White Agus PARTNERSHIP
8 MORSTON BUSINESS PARK,
WHALEY ROAD, BARUGH GREEN,
BARNSLEY.
S75 1HQ
Phone: 01226 208482
Fax: 01226 283030
Email: info@whiteaguspartnership.co.uk
Web: www.whiteaguspartnership.co.uk
ARCHITECTURAL SERVICES AND SURVEYORS

Project.	Client.
RESIDENTIAL DEVELOPMENT ON BEECH ST (REAR OF 219 - 225 SHEFFIELD ROAD) BARNSLEY	MR STAN WRIGHT
Drawing Title. PLANS & ELEVATIONS	Date. DEC 2014 / Scale. 1:100 @ A1
	Ref. 12-059 / Dwg. No. 05 / Rev.

Date	Suffix	Description	Date	Suffix	Description