
Drawing No.	Rev No.
MJP001 -001	



LOACATION PLAN
SCALE 1:1250 AT A3



INDICATIVE
ONLY

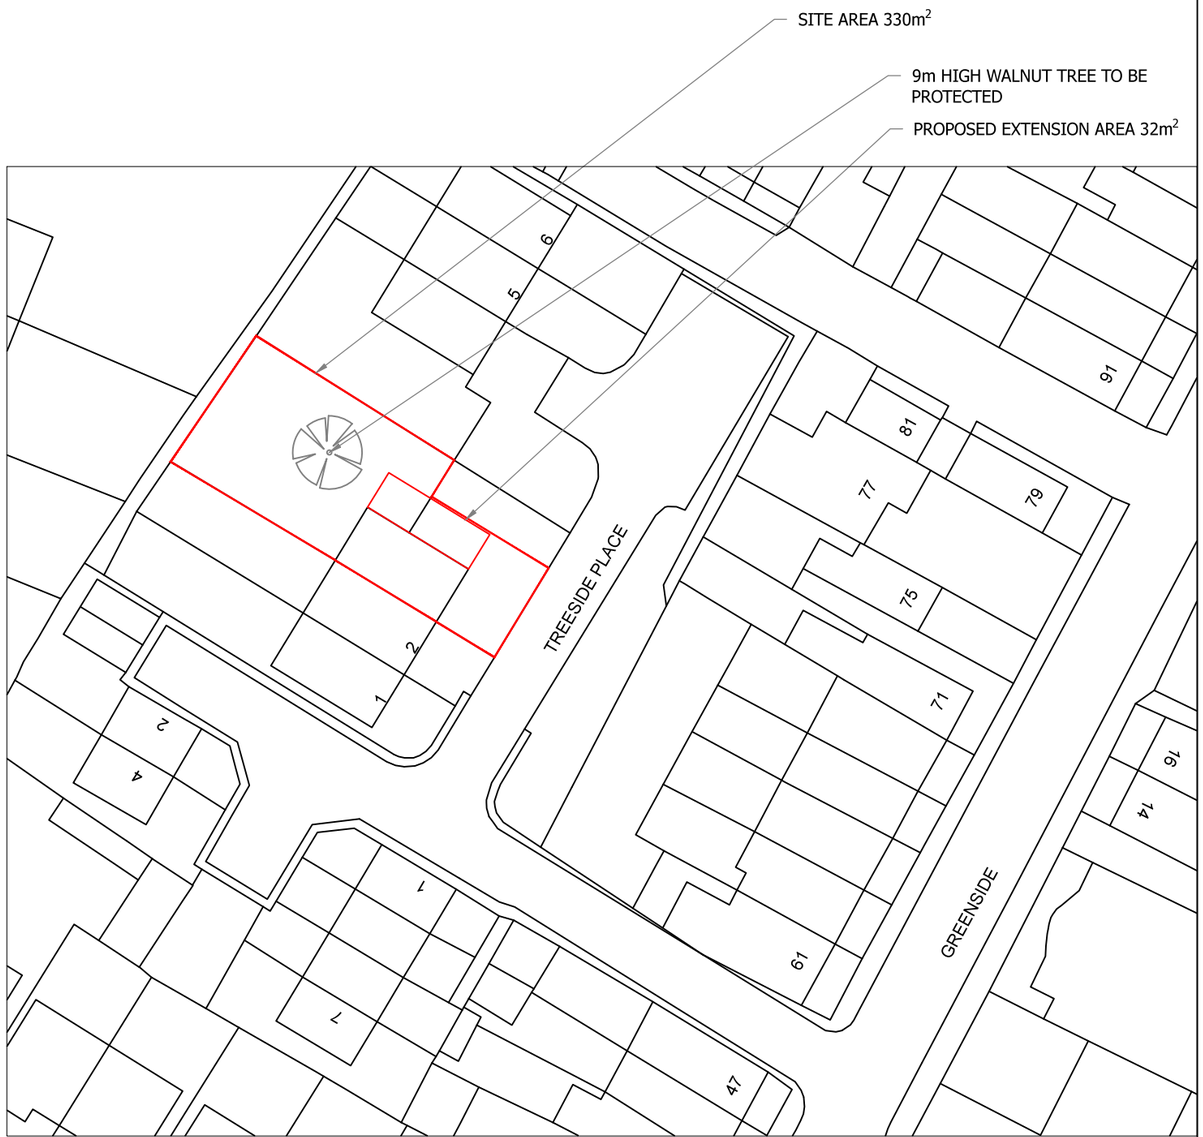

SITE PLAN
SCALE 1:500 AT A3

DO NOT SCALE: Contractor to check all dimensions and report any omissions or errors

NOTES

Rev	Description	By	Chk	App	Date

JRB DESIGNS Ltd
1 Saville Road
Cudworth
Barnsley
S72 8LT
Tel: 01226 383542
Fax: 01226 380078
Mob: 07970 541192
Email: john@jrbdesigns.co.uk

This drawing is copyright. © jrbdesigns Ltd.

Client
JOE PALMER

Drawing Title
SITE PLANS

Address
3 TREESIDE PLACE
MAPPELWELL
S75 6FU

Project Title:
PROPOSED TWO STOREY SIDE EXTENSION

Purpose of Issue:
PLANNING

Drawing Status
FIRST ISSUE

Scale at A3	Drawn By	Date	
AS SHOWN	JRB	23/03/2007	
Checked By	Date	Approved By	Date
	23/03/2007		23/03/2007
Project No.	Drawing No.		Revision
MJP001	001		-

APPROVAL [X] INFORMATION [ ] TENDER [ ] CONTRACT [ ] CONSTRUCTION [ ]