

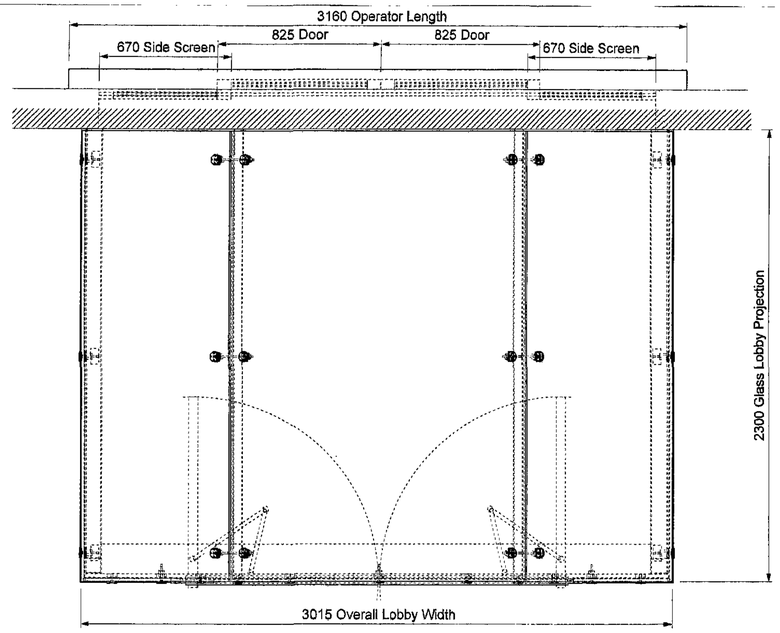



PLAN

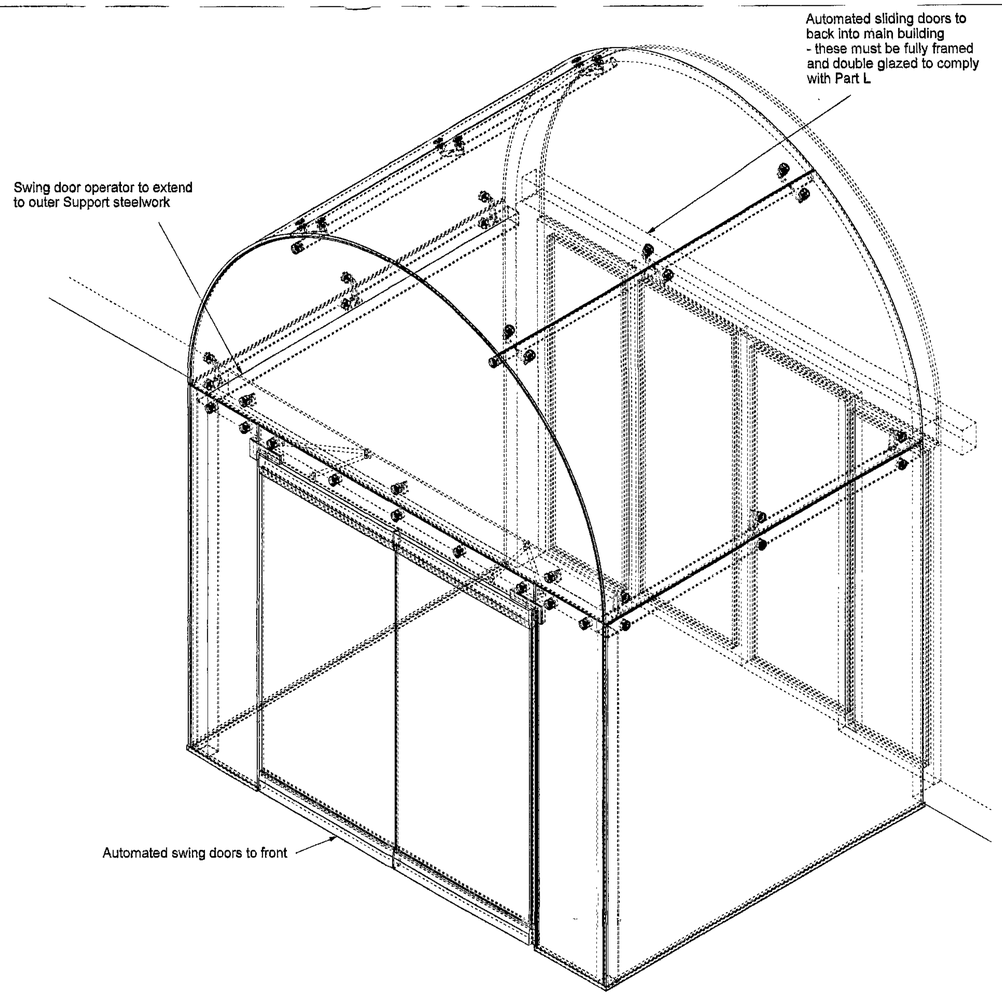

ISOMETRIC

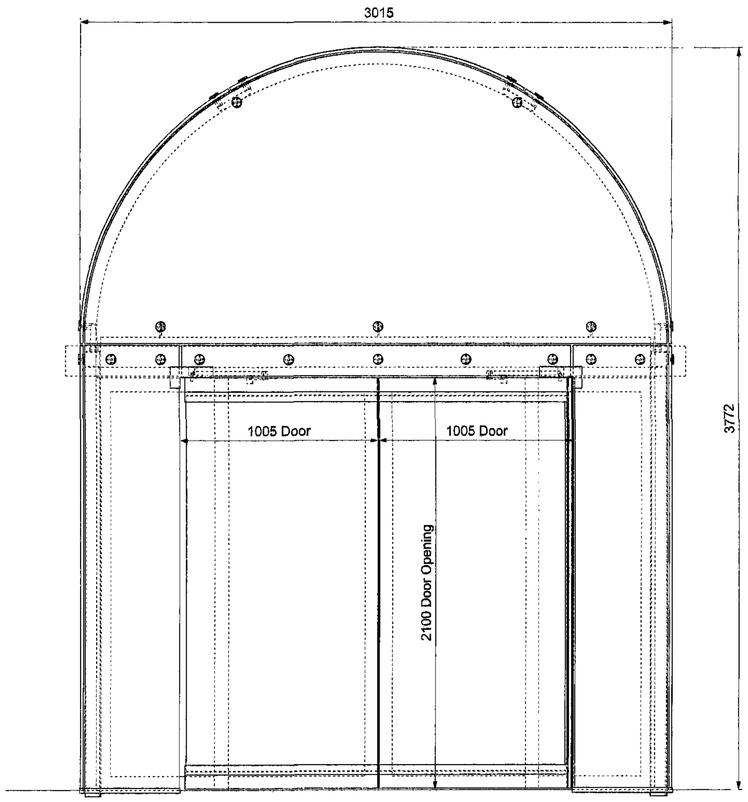

ELEVATIONS

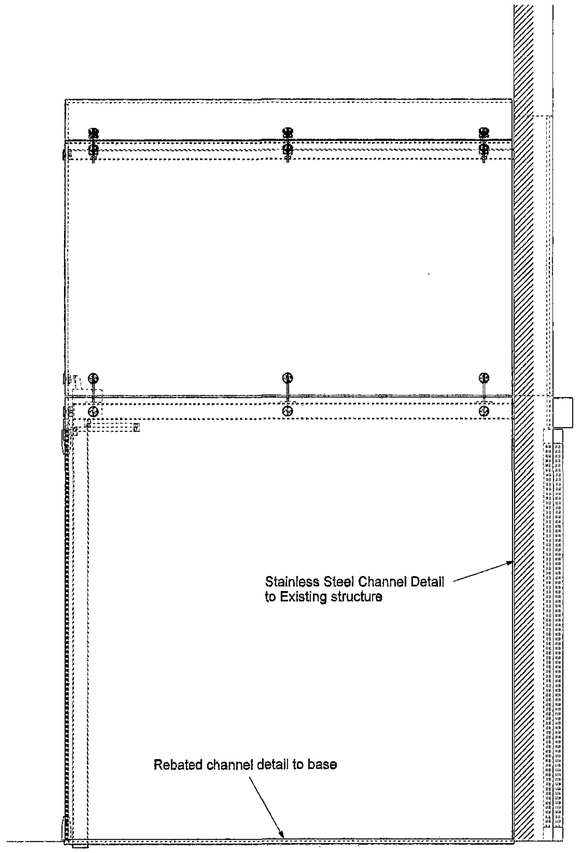

SIDE ELEVATION

13 AUG 2009

NOTES :-

1. STRUCTURE TO BE MILD STEEL WITH FULL PAINT SYSTEM.
2. STRUCTURAL GLAZING TO BE 15mm THK CLEAR TOUGHENED OR 15.5mm TOUGHENED AND LAMINATED.
   DOOR PANELS AND AJACENT SIDE SCREENS TO BE 12mm THK CLEAR TOUGHENED.

UMG unique metal & glass co ltd
First Stage House
Brimington Road North, Whittington Moor, Chesterfield, S41-9BQ
tel: 01246 208 789 fax: 01246 208 791
e-mail : umg@metal-glass.com
web : www.metal-glass.com

project: QC09 - 226.1 KENDRAY HOSPITAL ENTRANCE LOBBY

sheet title: GA FOR STRUCTUAL GLAZED ENTRANCE LOBBY

drg no.: QC09 - 226.1 SK10 | scale: 1:15 @ A1 | date: 7/8/09 | drawn: PJH | chkd:

DO NOT SCALE

ALL DIMENSIONS ARE TO BE CHECKED ON SITE WITH ALLOWANCES FOR VARIATIONS DUE TO NORMAL MANUFACTURING TOLERANCES


DRAWING ERRORS OR OMISSIONS ARE TO BE REPORTED AND CHECKED WITH DESIGN OFFICE.

THIS DRAWING IS COPYRIGHT AND NO PORTION SHOULD BE COPIED OR REPRODUCED WITHOUT THE CONSENT OF THE UNIQUE METAL & GLASS Co. Ltd.

No.	revision	date	by
[A]	>	>	>
[B]			
[C]			
[D]			
[E]			
[F]			
[G]			


Drwg. Status: NONE OF THE WORK CONTENT SHOWN IN THIS DRAWING FOR ANY COMPANY MAY PROCEED UNTIL APPROVED COPIES ARE DISTRIBUTED AND CLEARLY MARKED "ISSUED FOR CONSTRUCTION"

ISSUED FOR INFORMATION

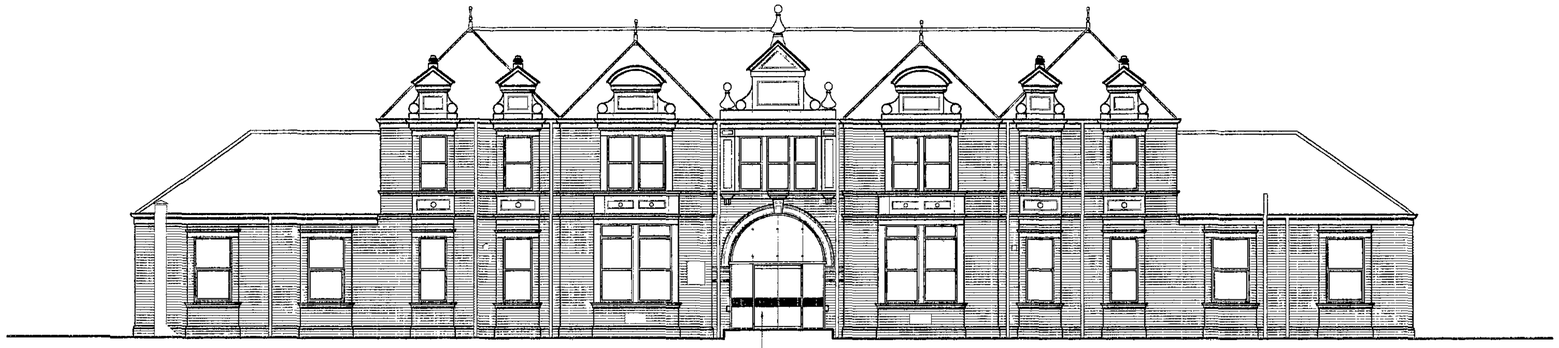

PROPOSED FRONT ELEVATION

PROPOSED FULLY GLAZED CANOPY WITH ARCH GLAZED ROOF

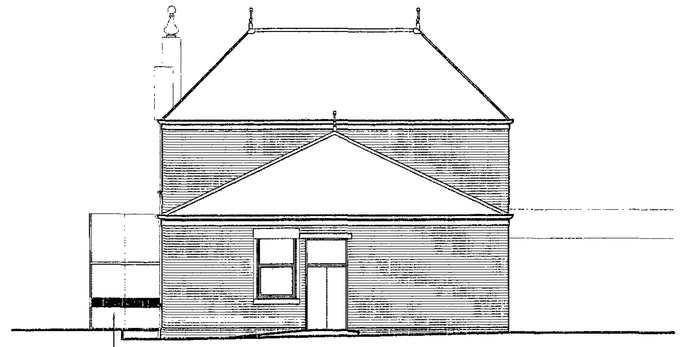

PROPOSED FULLY GLAZED CANOPY WITH ARCH GLAZED ROOF

PROPOSED SIDE ELEVATION



PROPOSED REAR ELEVATION

EXISTING WINDOW OPENING CUT OUT TO GROUND FLOOR LEVEL AND NEW STONE CILL AND ALUMINIUM WINDOW INSTALLED

EXISTING ARCHED WINDOW OPENING CUT OUT TO GROUND FLOOR LEVEL AND NEW STONE CILL AND ALUMINIUM WINDOW INSTALLED



PROPOSED SIDE ELEVATION

PROPOSED FULLY GLAZED CANOPY WITH ARCH GLAZED ROOF

13 AUG 2008

PROJECT
BARNSLEY NHS PCT
RECEPTION REFURBISHMENT
ADMIN BUILDING
KENDRAY HOSPITAL
BARNSLEY

REVISIONS

NOTE : DO NOT SCALE FROM THIS DRAWING.
ALL DIMENSIONS IN MILLIMETRES UNLESS STATED OTHERWISE.
IF IN DOUBT PLEASE ASK.

CLIENT
BARNSLEY NHS PCT

CHECKED BY	DRAWN BY	SCALE
–	MW	1:100@A1


TITLE
PROPOSED ELEVATIONS

DATE	JOB CODE	NUMBER
AUG 09	15/833	106

JAMES TOTTY PARTNERSHIP
CHARTERED ARCHITECTS
36 Wilkinson Street, Sheffield. S10 2GB
Telephone: (0114) 2700208 Fax: (0114) 2758691
EMAIL : mail@jamestotty-partnership.co.uk



EXISTING FRONT ELEVATION

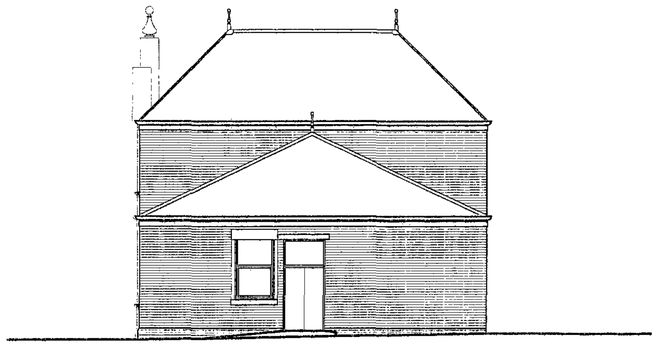

EXISTING SIDE ELEVATION

Barnsley Metropolitan Borough Council
13 AUG 2009
Mail Room



EXISTING REAR ELEVATION



EXISTING SIDE ELEVATION

JTP

PROJECT
BARNSLEY NHS PCT
RECEPTION REFURBISHMENT
ADMIN BUILDING
KENDRAY HOSPITAL
BARNSLEY

REVISIONS

NOTE : DO NOT SCALE FROM THIS DRAWING.
ALL DIMENSIONS IN MILLIMETRES UNLESS STATED OTHERWISE.
IF IN DOUBT PLEASE ASK.


CLIENT
BARNSLEY NHS PCT

CHECKED BY	DRAWN BY	SCALE
-	MW	1:100@A1


TITLE
EXISTING ELEVATIONS

DATE	JOB CODE	NUMBER
AUG 09	15/833	105

JAMES TOTTY PARTNERSHIP
CHARTERED ARCHITECTS
38 Wilkinson Street, Sheffield. S10 2GB
Telephone: (0114) 2700208 Fax: (0114) 2758691
EMAIL : mail@jamestotty-partnership.co.uk

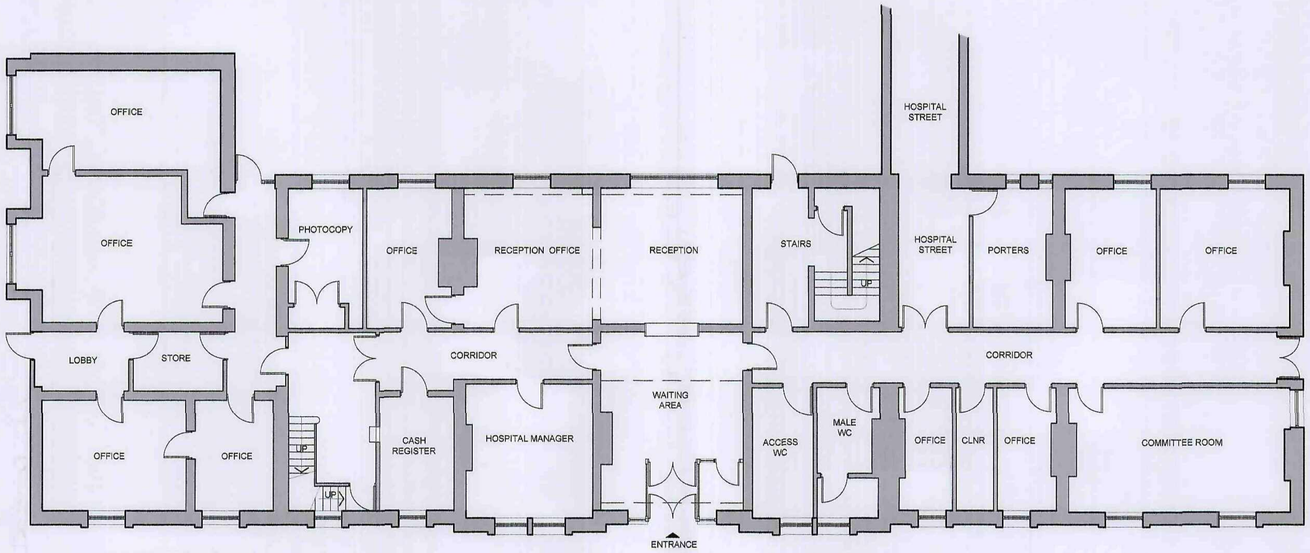

EXISTING GROUND FLOOR PLAN

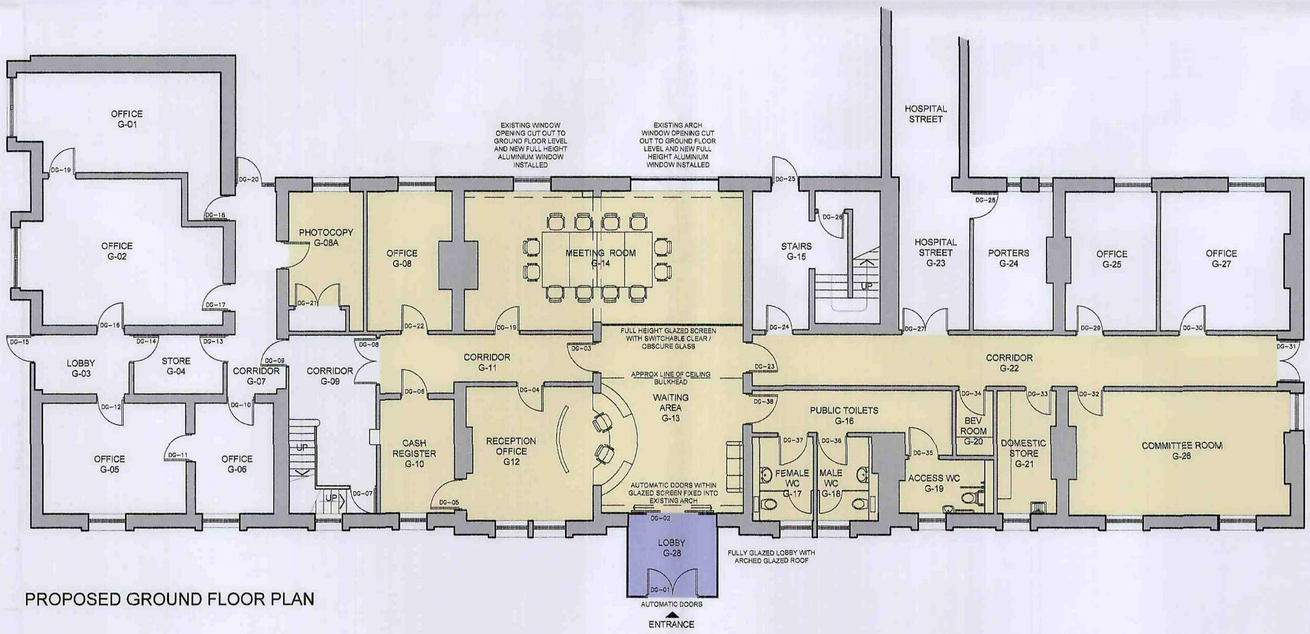

PROPOSED GROUND FLOOR PLAN

KEY

AREA OF NEW BUILD

AREA OF RUFURBISHMENT

Barnsley Metropolitan Borough Council
13 AUG 2009
Corporate Mail Room

JTP

PROJECT
BARNSLEY NHS PCT
RECEPTION REFURBISHMENT
ADMIN BUILDING
KENDRAY HOSPITAL
BARNSLEY

REVISIONS

NOTE : DO NOT SCALE FROM THIS DRAWING.
ALL DIMENSIONS IN MILLIMETRES UNLESS STATED OTHERWISE.
IF IN DOUBT PLEASE ASK.

CLIENT
BARNSLEY NHS PCT

CHECKED BY	DRAWN BY	SCALE
–	MW	1:100@A1

TITLE
EXISTING & PROPOSED GROUND FLOOR G.A PLANS

DATE	JOB CODE	NUMBER
AUG 09	15/833	107

JAMES TOTTY PARTNERSHIP
CHARTERED ARCHITECTS
38 Wilkinson Street, Sheffield. S10 2GB
Telephone: (0114) 2700208 Fax: (0114) 2758691
EMAIL : mail@jamestotty-partnership.co.uk