




FRONT ELEVATION
AS EXISTING

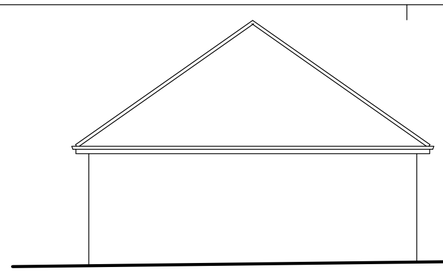


SIDE ELEVATION
AS EXISTING

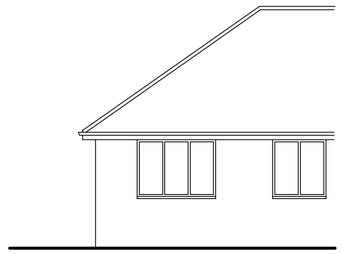


REAR ELEVATION
AS EXISTING

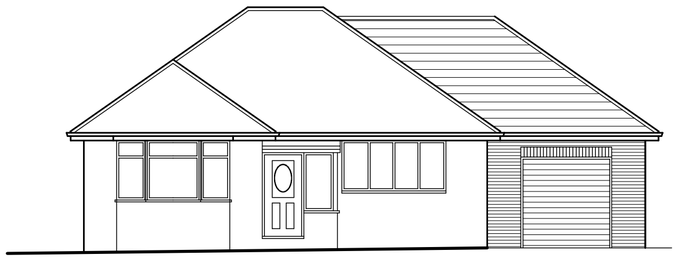


FRONT ELEVATION
AS PROPOSED

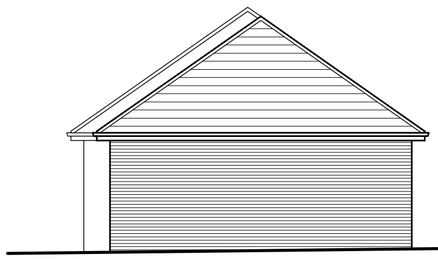

SIDE ELEVATION
AS PROPOSED

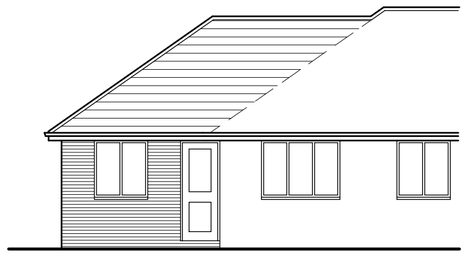

REAR ELEVATION
AS PROPOSED

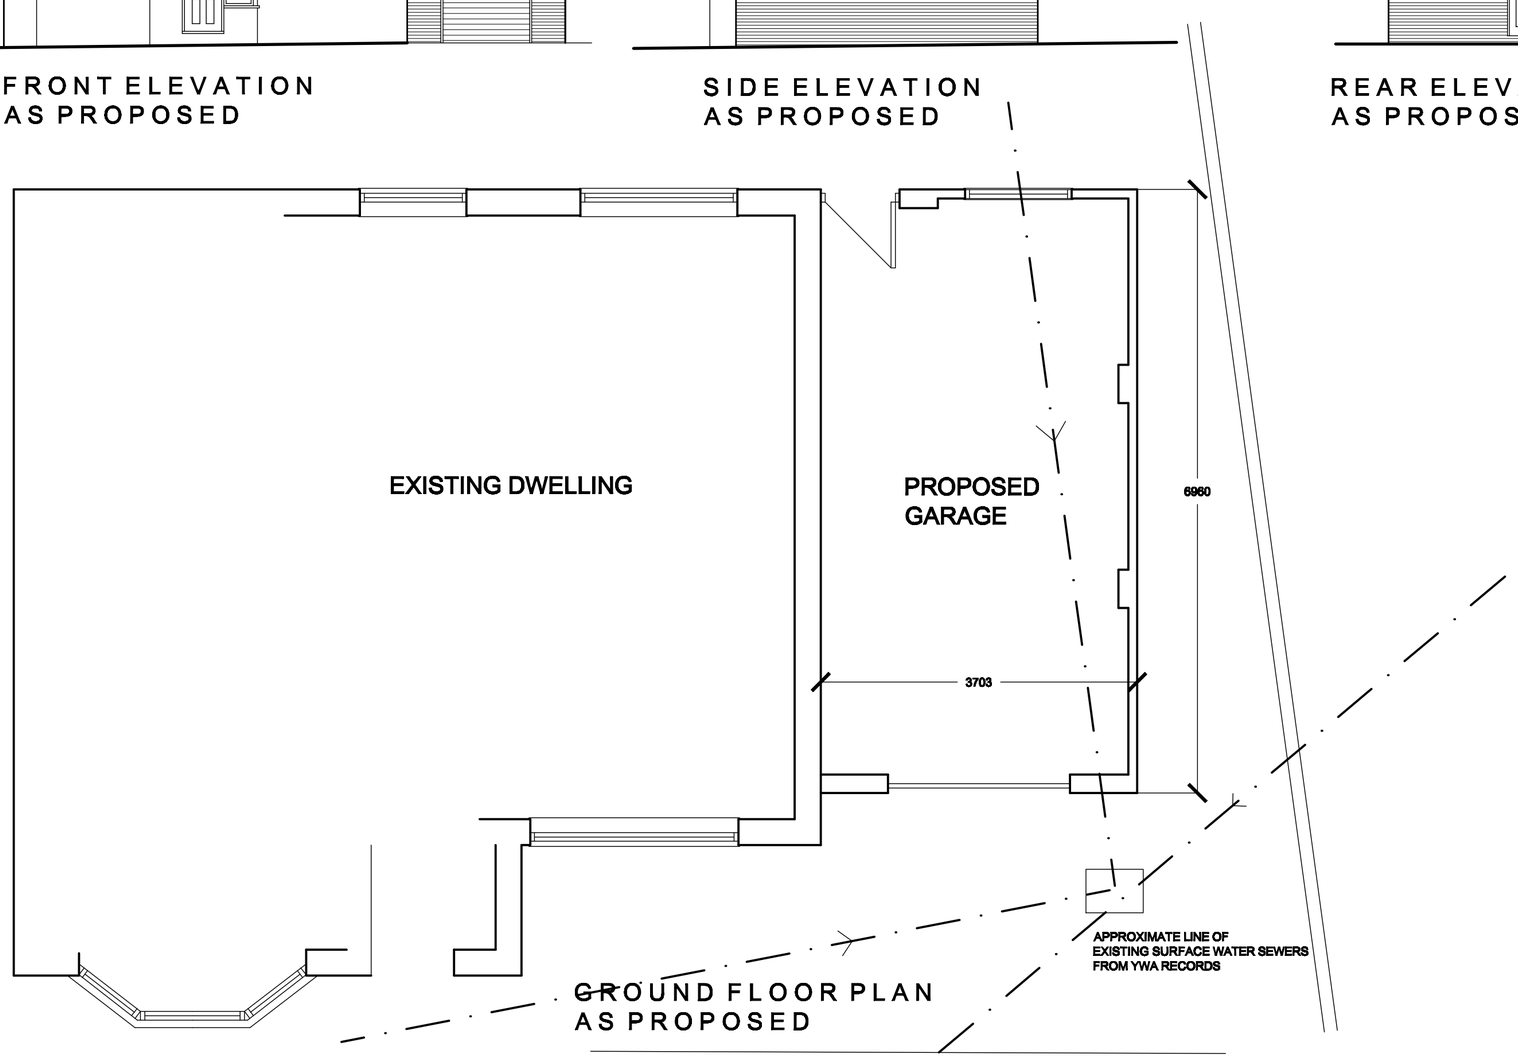

GROUND FLOOR PLAN
AS PROPOSED



White Agus Partnership
PROVIDENCE VILLA,
42 SACKVILLE STREET,
BARNSLEY.
S70 2DB
Phone: 01226 208482
Fax: 01226 283030
Email: info@whiteaguspartnership.co.uk
Web: www.whiteaguspartnership.co.uk
SURVEYORS AND BUILDING DESIGN CONSULTANTS

Project. PROPOSED GARAGE 10 HIGH RIDGE WARD GREEN , BARNSLEY	Client. MR & MRS MEGGINSON
Drawing Title. PLANS AND ELEVATIONS	Date. SEPT 2011
	Scale. 1:100 & 1:100 @ A2
	Ref. 11–056
	Dwg. No. 01
	Rev.

Date	Suffix	Description	Date	Suffix	Description