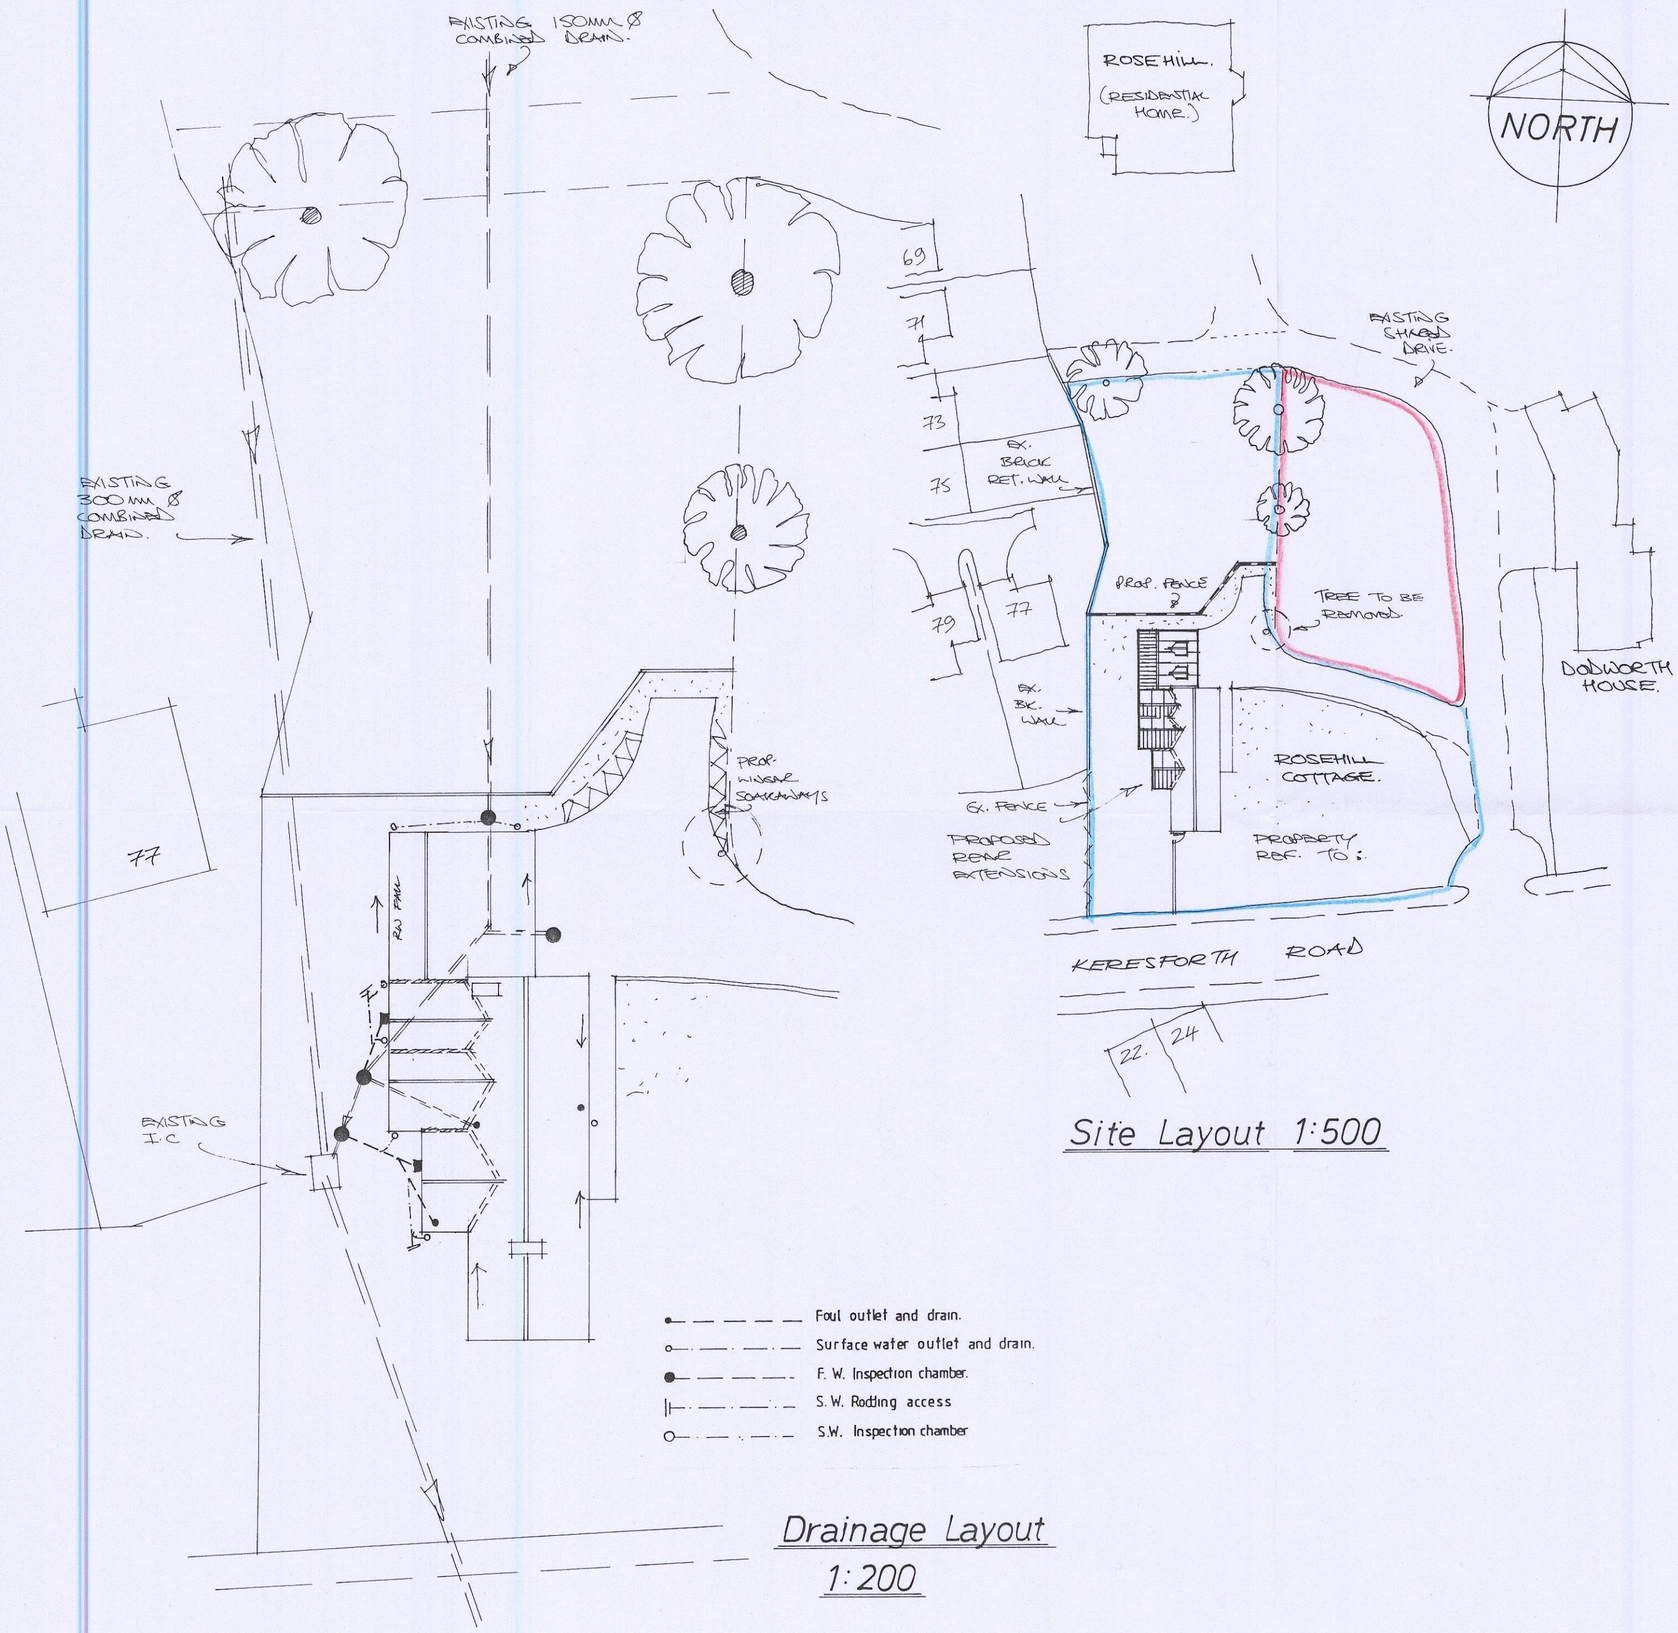

Site Layout 1:500

Drainage Layout
1:200

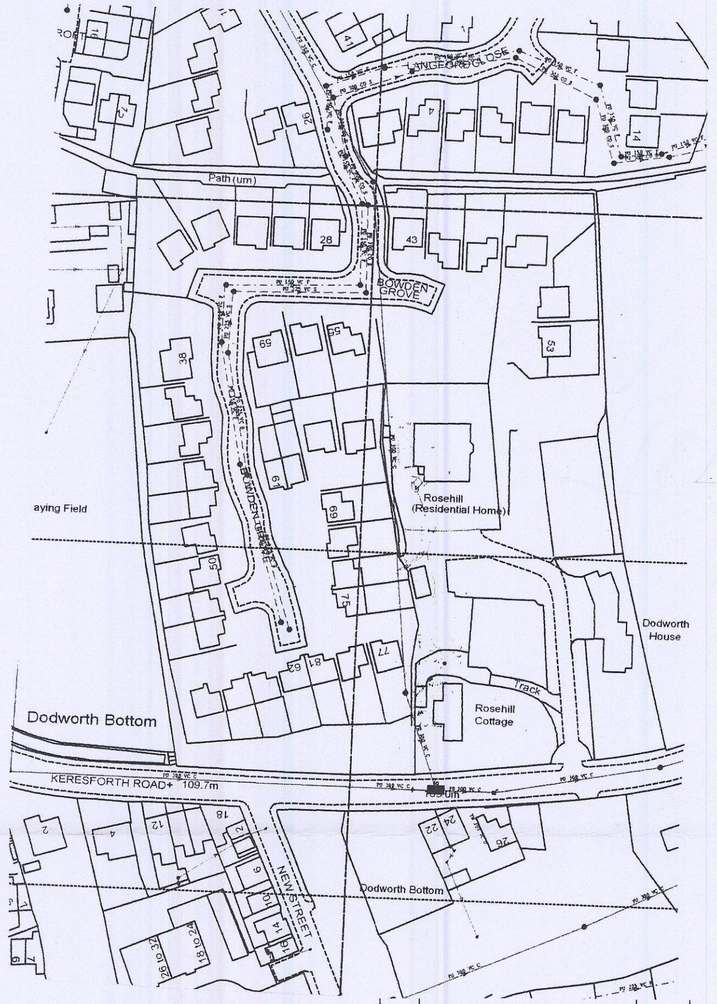

Location Layout
1:1250

Rev	Notes	Date
A	PLANNING AMTS.	6-16

RECEIVED
CORPORATE MAIL ROOM
- 6 FEB 2017
Received by:
ORIGINAL COPY

Garry Greetham Associates Ltd
Residential Design Consultant
Westwood House
18 Carr Lane
Tankersley
Barnsley S75 3BE
Tel(01226)746573

PROJECT	Various Extensions
CLIENT	Mr. Nigel Kaye
TITLE	Site and Location Layouts
ADDRESS	"Rosehill Cottage", Keresforth Road, Dodworth Bottom. Barnsley. S75 3EB
DRAWN BY	ggg
SCALE	as shown
DATE	Feb 16
DRAWING No	826-01
REV	A

Member of the Chartered Institute of Architectural Technologists