


PROPOSED SITE PLAN
SCALE 1:500

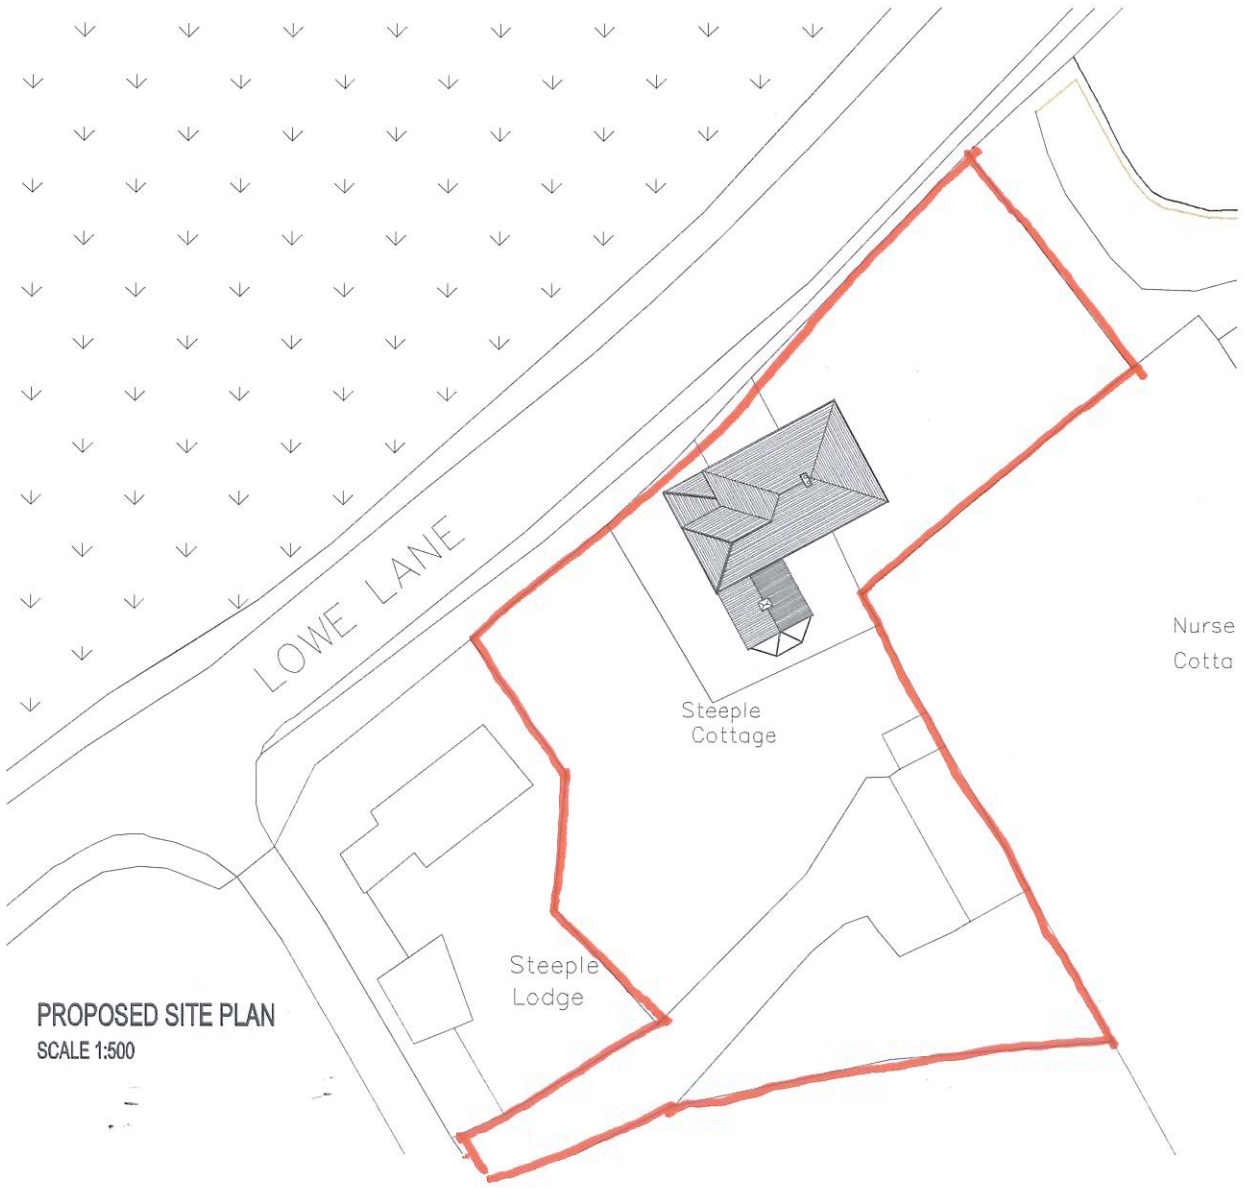

LOCATION PLAN
SCALE 1:1250

coda

Coda Studios Ltd
Hope Works, 25 Mowbray St, Sheffield, S3 8EL
t:0870 990 3095 f: 0870 990 3096
e:information@codastudios.co.uk

DRAWN	CHECKED	DATE	SCALE	REVISION
JH	-	09/2008	1:100	-

Client	Mr & Mrs Clayton
Job	Extension to Property
Title	Site Plan and Site Location
Dwg. No.	1582-009

© COPYRIGHT EXISTS ON THE DESIGNS AND INFORMATION SHOWN ON THIS DRAWING
The Contractor must verify all dimensions on site before making shop drawings or commencing work of any kind. No dimensions to be scaled from this drawing. Architect to be notified of any discrepancies in dimensions immediately.