


Revision	Date	Drawn	Checked

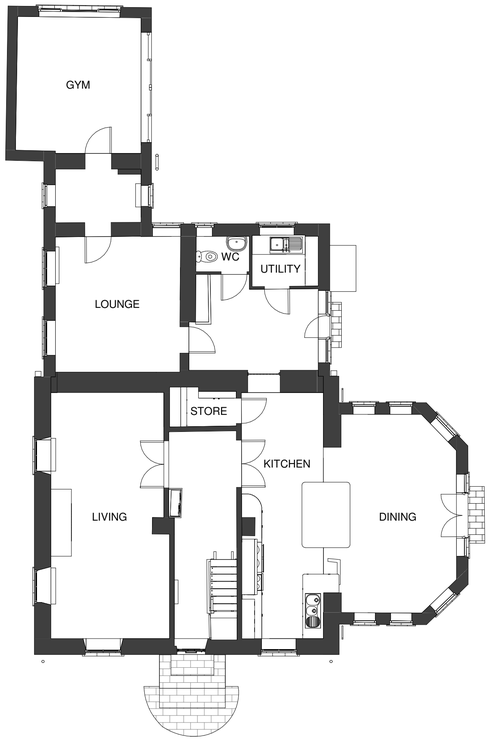

Existing House - Ground Floor Plan
Scale: 1 : 100

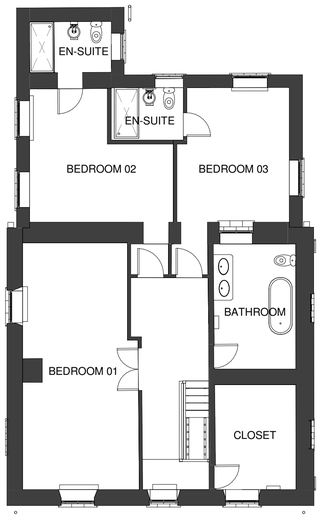

Existing House - First Floor Plan
Scale: 1 : 100

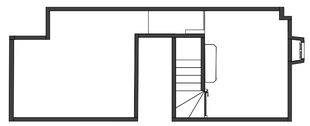

Existing House - Basement Plan
Scale: 1 : 100



Existing House - South Elevation
Scale: 1 : 100



Existing House - East Elevation
Scale: 1 : 100



Existing House - North Elevation
Scale: 1 : 100



Existing House - West Elevation
Scale: 1 : 100

CODA Bespoke

CODA Studios Ltd
70-71 Cornish Place, Cornish St, Sheffield, S6 3AF
T: 0114 279 6003
E: information@codastudios.co.uk

Drawn	Checked	Date	Scale	Revision
NM	AH	17/09/21	1 : 100 @ A1	

Client	Mr. Mike Leighton
Project	Woodhead Road
Title	Existing House - Plans & Elevations
Dwg No.	3058- 003

© COPYRIGHT EXISTS ON THE DESIGNS AND INFORMATION SHOWN ON THIS DRAWING.

The Contractor must verify all dimensions on site before making shop drawings or commencing work of any kind. No dimensions to be scaled from this drawing. Architect to be notified of any discrepancies in dimensions immediately.