
Fallbank industrial estate

scale 1:1250

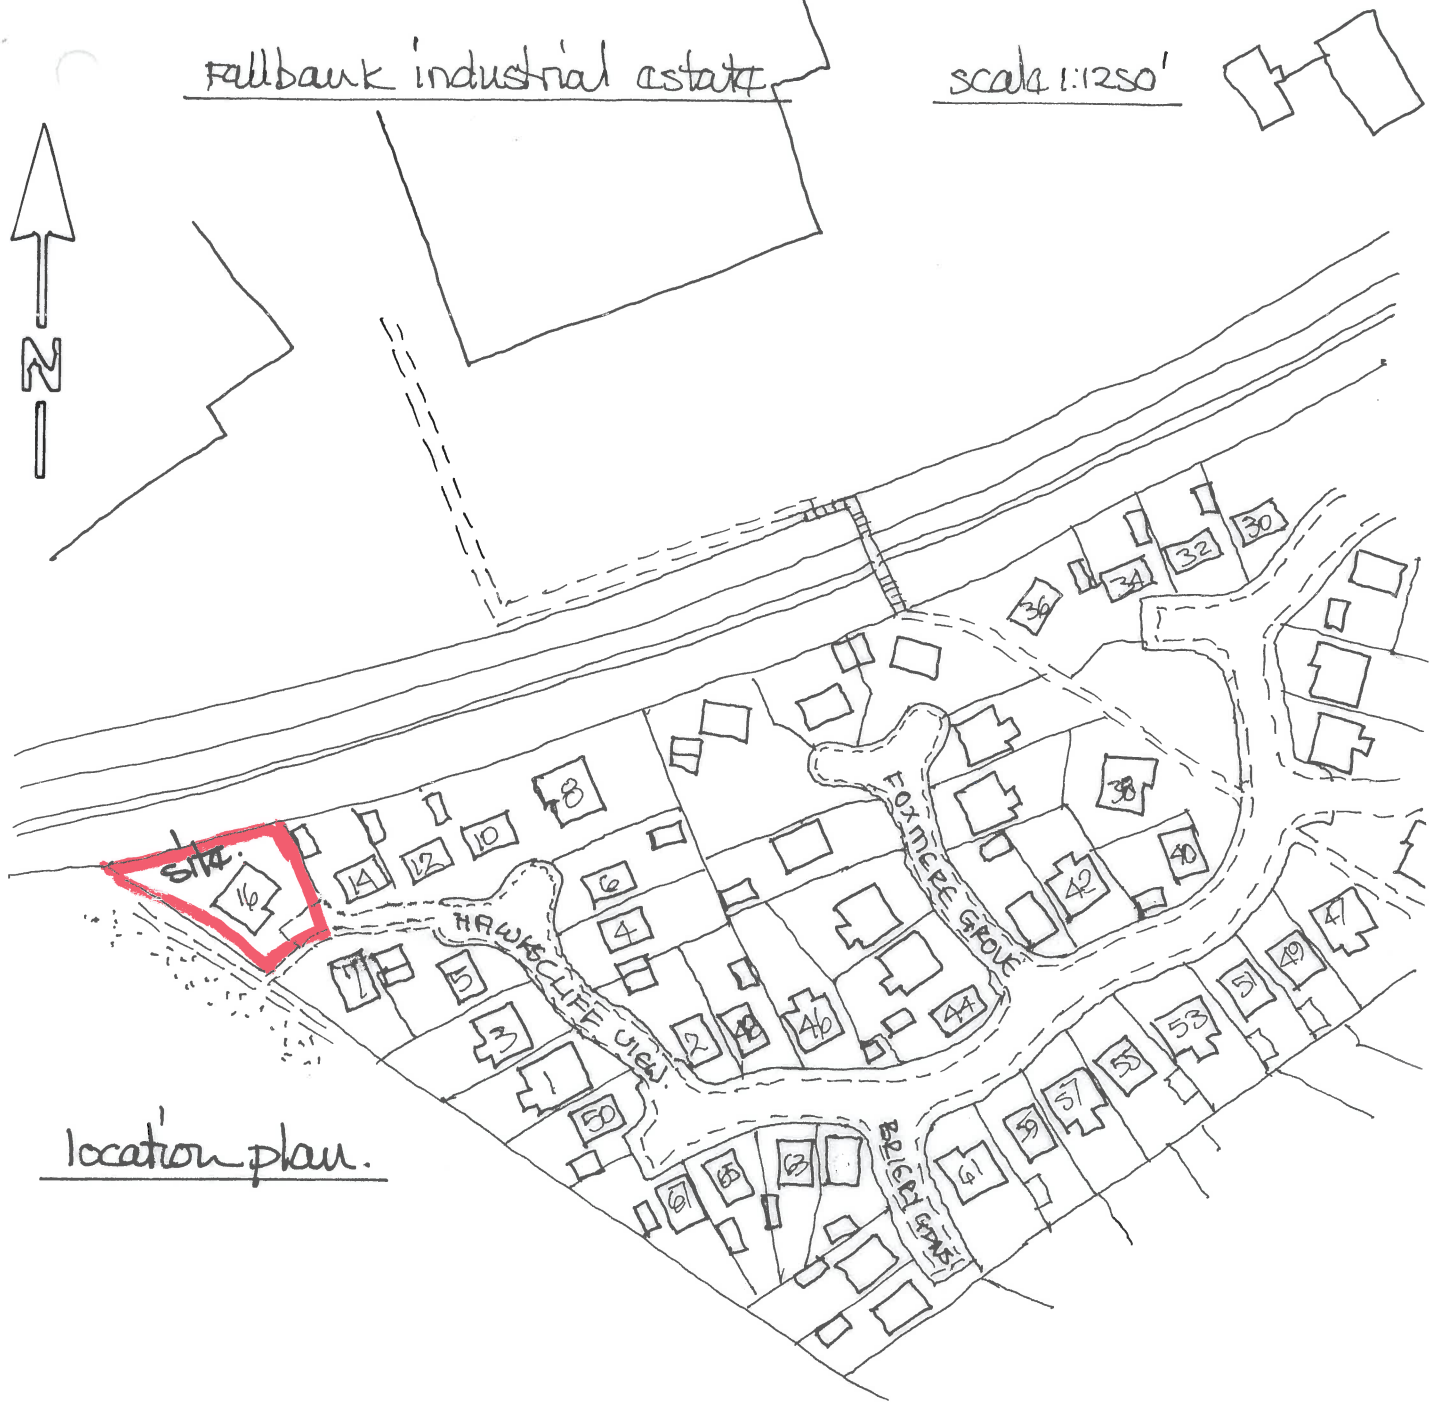

location plan.

site plan: 500

