
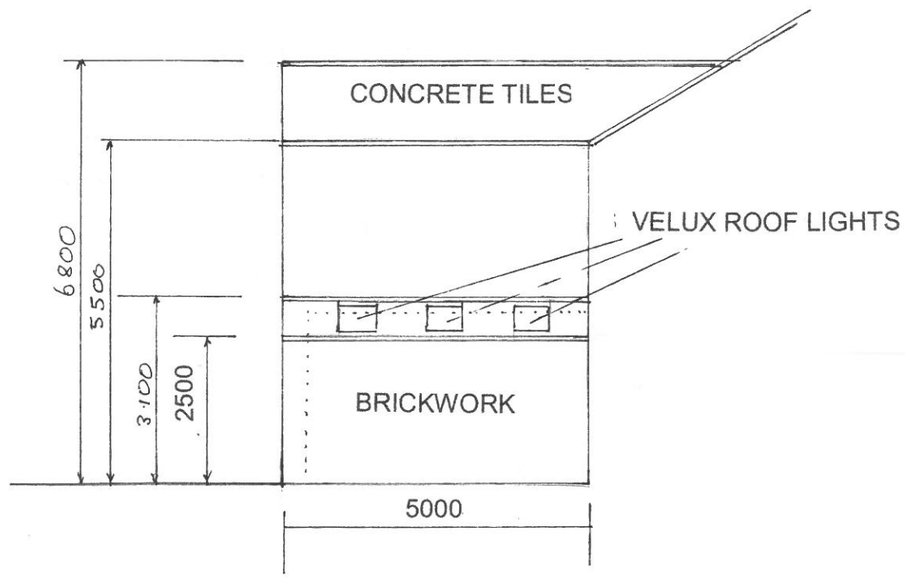


NORTH WEST ELEVATION

PROPOSED ELEVATION A

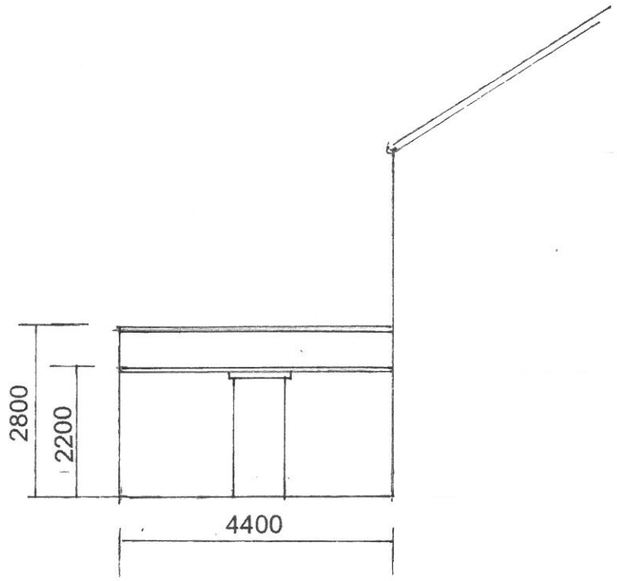

NORTH WEST ELEVATION

EXISTING ELEVATION B

DRAWING No.7

SCALE 1:100

ELEVATIONS A & B

MR S BOOTHROYD & MISS O BUTTERWOOD
443 ROTHERHAM ROAD
BARNSLEY
S71 1UX