

Drawing No.	Rev No.
MPM001 -001	

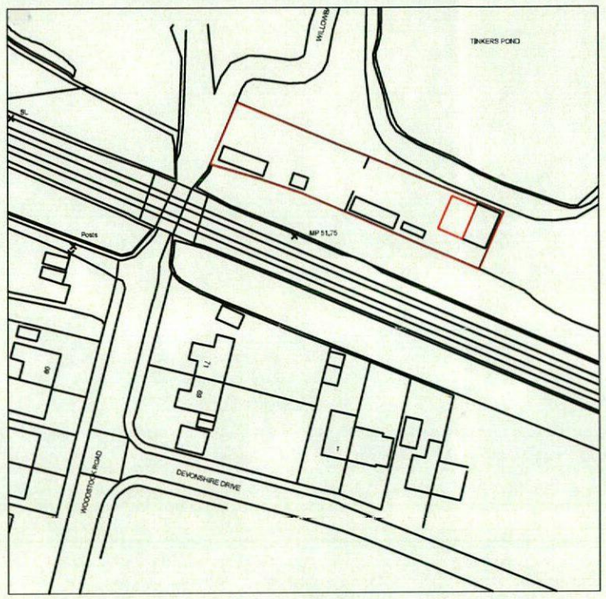

LOACATION PLAN
SCALE 1:1250 AT A3

N
W
E
S
INDICATIVE ONLY

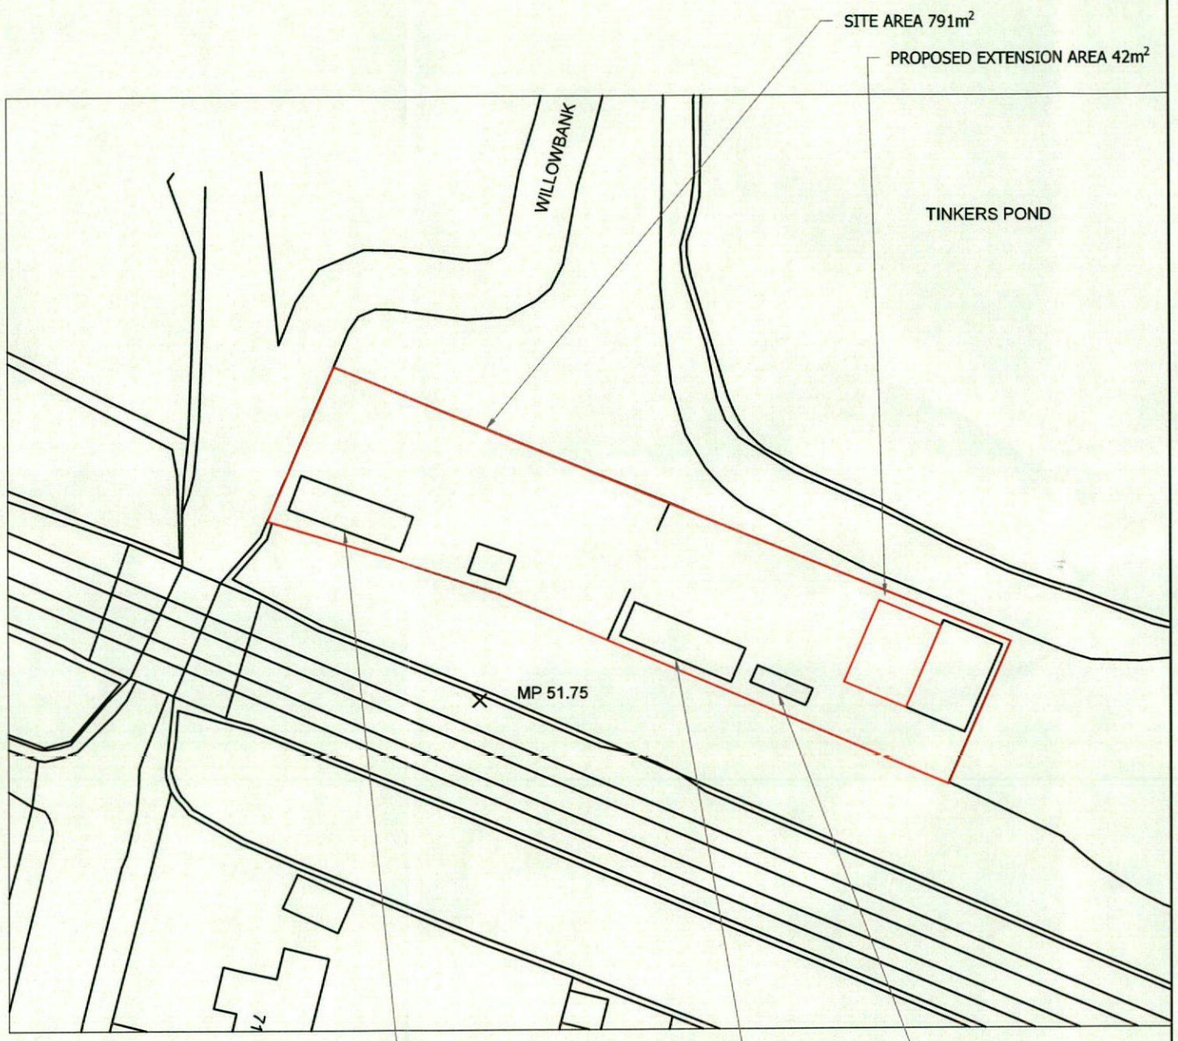

SITE PLAN
SCALE 1:500 AT A3

DO NOT SCALE: Contractor to check all dimensions and report any omissions or errors

NOTES

Rev	Description	By	Chk	App	Date

JRB DESIGNS Ltd
1 Saville Road
Cudworth
Barnsley
S72 8LT
Tel: 01226 383542
Fax: 01226 380078
Mob: 07970 541192
Email: john@jrbdesigns.co.uk

This drawing is copyright. © jrbdesigns Ltd.

Client
MR. P D McDONAGH

Drawing Title
SITE PLANS

Address
THE STABLES WILLOWBANK
WILTHORPE
BARNSLEY
S71 1PF

Project Title:
EXTENSION TO EXISTING OUT BUILDING


Purpose of Issue:
PLANNING

Drawing Status
FIRST ISSUE


Scale at A3	Drawn By	Date	
AS SHOWN	JRB	04/06/2019	
Checked By	Date	Approved By	Date
	04/06/2019		04/06/2019
Project No.	Drawing No.		Revision
MPM001	001		-

APPROVAL ☒ INFORMATION ☐ TENDER ☐ CONTRACT ☐ CONSTRUCTION ☐


Drawing No.	Rev No.
MPM001 -002	

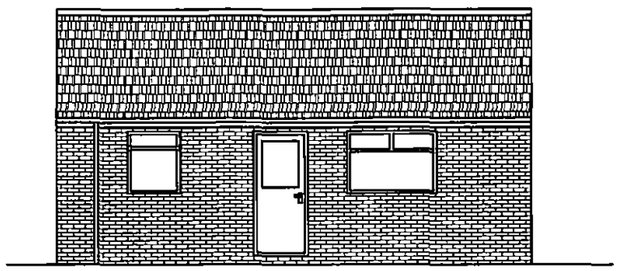


EXISTING FRONT ELEVATION
SCALE 1:100 AT A3

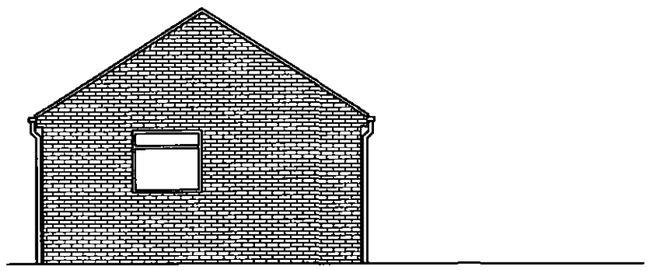

EXISTING END ELEVATION
SCALE 1:100 AT A3

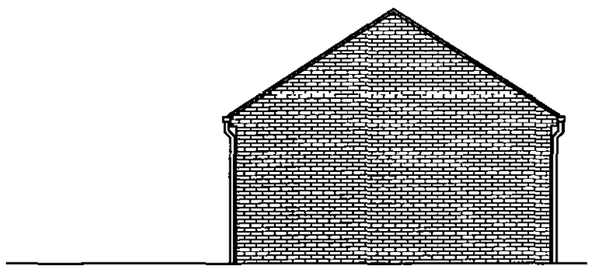

EXISTING END ELEVATION
SCALE 1:100 AT A3

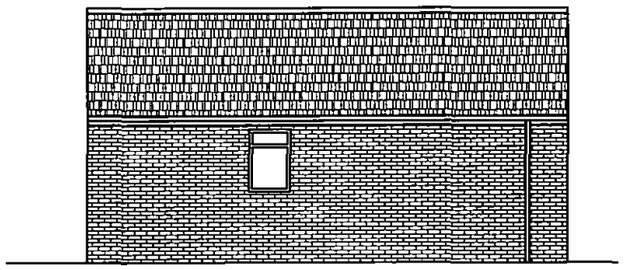

EXISTING REAR ELEVATION
SCALE 1:100 AT A3

DO NOT SCALE: Contractor to check all dimensions and report any omissions or errors

NOTES

Rev	Description	By	Chk	App	Date

JRB DESIGNS Ltd
1 Saville Road
Cudworth
Barnsley
S72 8LT
Tel: 01226 383542
Fax: 01226 380078
Mob: 07970 541192
Email: john@jrbdesigns.co.uk

This drawing is copyright. © jrbdesigns Ltd.

Client
MR. P McDONALD

Drawing Title
EXISTING ELEVATIONS

Address
LAND AT WILLOWBANK
WILTHORPE
BARNSLEY
S75 1DX

Project Title:
EXTENSION TO EXISTING OUT BUILDING


Purpose of Issue:
PLANNING

Drawing Status
FIRST ISSUE


Scale at A3	Drawn By	Date		
AS SHOWN	JRB	04/06/2019		
Checked By	Date	Approved By	Date	
	04/06/2019		04/06/2019	
Project No.	Drawing No.		Revision	
MPM001	002		-	

APPROVAL ☒ INFORMATION ☐ TENDER ☐ CONTRACT ☐ CONSTRUCTION ☐


Drawing No.	Rev No.
MPM001 -004	

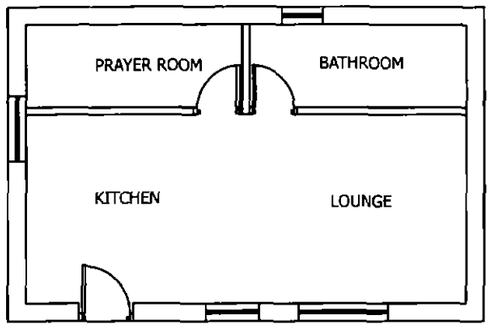


EXISTING GROUND FLOOR PLAN
SCALE 1:100 AT A3

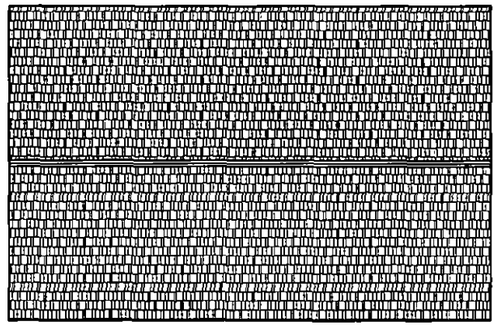

EXISTING ROOF PLAN
SCALE 1:100 AT A3

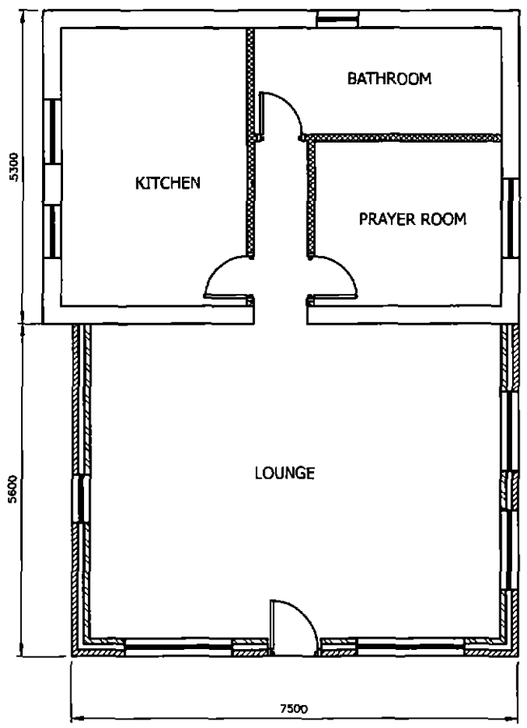

PROPOSED GROUND FLOOR PLAN
SCALE 1:100 AT A3

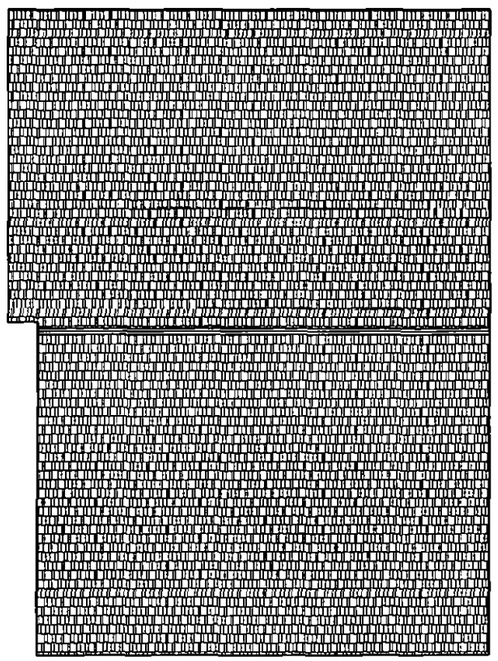

PROPOSED ROOF PLAN
SCALE 1:100 AT A3

DO NOT SCALE: Contractor to check all dimensions and report any omissions or errors

NOTES

Rev	Description	By	Chk	App	Date

JRB DESIGNS Ltd
1 Saville Road
Cudworth
Barnsley
S72 8LT
Tel: 01226 383542
Fax: 01226 380078
Mob: 07970 541192
Email: john@jrbdesigns.co.uk

This drawing is copyright. © jrbdesigns Ltd.

Client
MR. P D McDONAGH

Drawing Title
PROPOSED PLANS

Address
THE STABLES WILLOWBANK
WILTHORPE
BARNSLEY
S71 1PF

Project Title:
EXTENSION TO EXISTING OUT BUILDING


Purpose of Issue:
PLANNING

Drawing Status
FIRST ISSUE

Scale at A3	Drawn By	Date
AS SHOWN	JRB	04/06/2019
Checked By	Date	Approved By / Date
	04/06/2019	04/06/2019
Project No.	Drawing No.	Revision
MPM001	004	-


APPROVAL ☒ INFORMATION ☐ TENDER ☐ CONTRACT ☐ CONSTRUCTION ☐

Drawing No.	Rev No.
MPM001 -003	

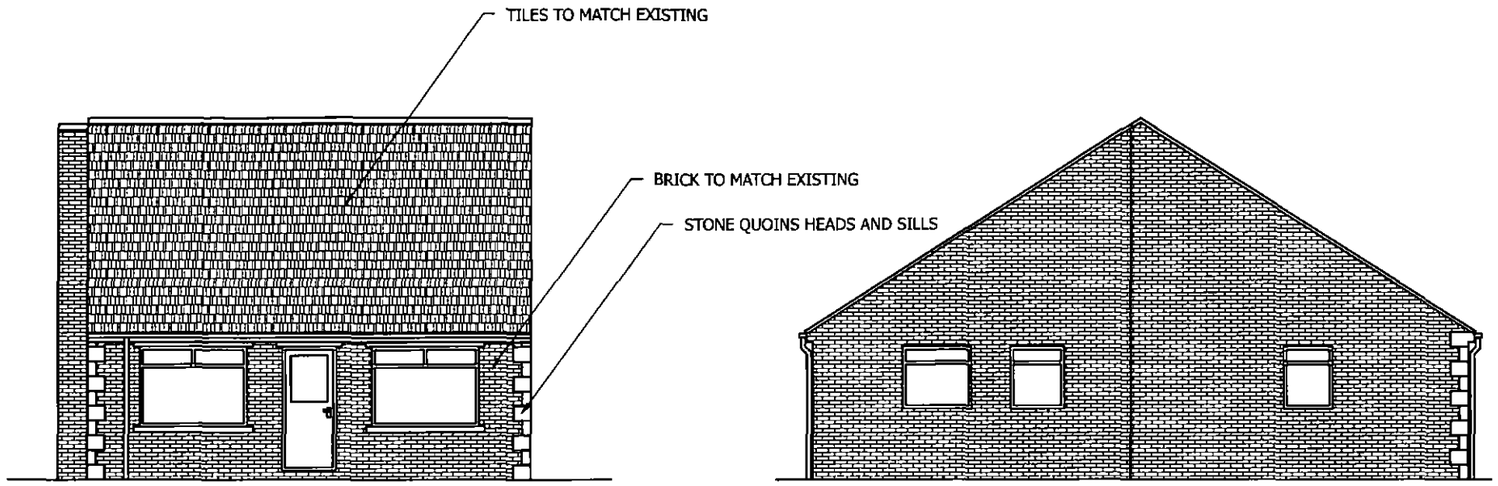


PROPOSED FRONT ELEVATION
SCALE 1:100 AT A3

PROPOSED END ELEVATION
SCALE 1:100 AT A3

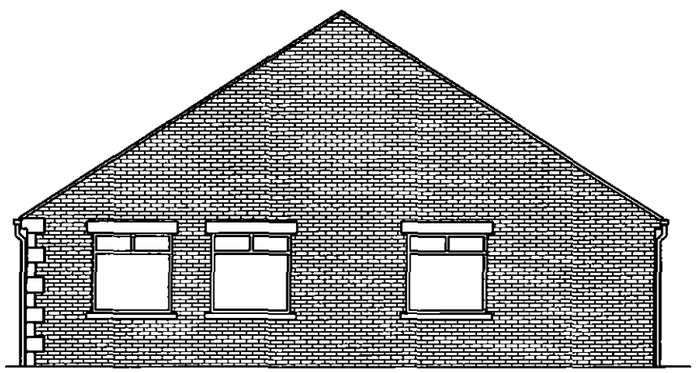

PROPOSED END ELEVATION
SCALE 1:100 AT A3

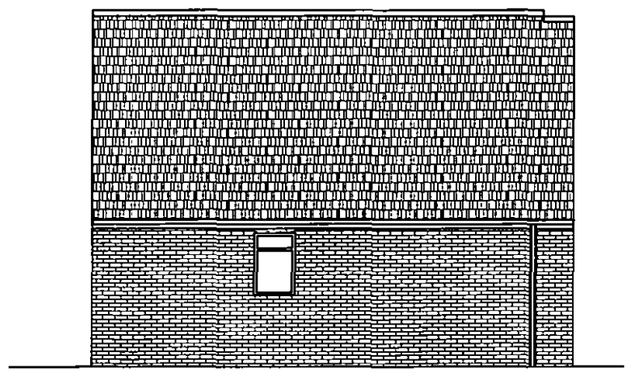

PROPOSED REAR ELEVATION
SCALE 1:100 AT A3

DO NOT SCALE: Contractor to check all dimensions and report any omissions or errors

NOTES

Rev	Description	By	Chk	Apo	Date

JRB DESIGNS Ltd
1 Saville Road
Cudworth
Barnsley
S72 8LT
Tel: 01226 383542
Fax: 01226 380078
Mob: 07970 641192
Email: john@jrbdesigns.co.uk

This drawing is copyright. © jrbdesigns Ltd.

Client
MR. P D McDONAGH

Drawing Title
PROPOSED ELEVATIONS

Address
THE STABLES WILLOWBANK
WILTHORPE
BARNSLEY
S71 1PF

Project Title:
EXTENSION TO EXISTING OUT BUILDING

Purpose of Issue:
PLANNING

Drawing Status
FIRST ISSUE

Scale at A3	Drawn By	Date		
AS SHOWN	JRB	04/06/2019		
Checked By	Date	Approved By	Date	
	04/06/2019		04/06/2019	
Project No.	Drawing No.		Revision	
MPM001	003		-	

APPROVAL ☒ INFORMATION ☐ TENDER ☐ CONTRACT ☐ CONSTRUCTION ☐